
	SITE PERMIT NUMBER	PROJECT DESCRIPTION
01	SP-94-0438C	*AIRPORT MASTER PLAN
02	SP-94-0438C.091G(A)	*SITE UTILITIES NORTH
03	SP-94-0438C.091G(B)	*SOUTH WATER WASTEWATER OUTFALL
04	SP-94-0438C.091G(D)	*NORTH ACCESS ROAD UTILITIES CONSTRUCTION
05	SP-94-0438C.091(A)	PASSENGER TERMINAL FACILITY EARLY PREPARATION
06	SP-94-0438C.091(B)	PASSENGER TERMINAL FACILITY
07	SP-94-0438C.091(C)	*PARKING LOT DRAINAGE PHASE 1 & UTILITIES CONSTRUCTION
08	SP-94-0438C.091(D)	PARKING STRUCTURE CONSTRUCTION
09	SP-94-0438C.091E(A)	*GOLF COURSE MODIFICATION
10	SP-94-0438C.091E(B)	*EAST RUNWAY EARLY GRADING
11	SP-94-0438C.091E(C)	AIR CARGO APRON
12	SP-94-0438C.091E(D)	MIDFIELD CROSS TAXIWAY
13	SP-94-0438C.091E(E)	WEST RUNWAY
14	SP-94-0438C.091E(F)	TERMINAL APRON
15	SP-94-0438C.091E(G)	EAST RUNWAY
16	SP-94-0438C.091E(H)	STATE POOLING BOARD APRON CONSTRUCTION
17	SP-94-0438C.091E(I)	TERMINAL APRON EXPANSION CONSTRUCTION
18	SP-94-0438C.091E(J)	WEST SERVICE ROAD
19	SP-94-0438C.091E(K)	FBO APRON CONSTRUCTION
20	SP-94-0438C.091E(L)	NATIONAL GUARD AIRCRAFT WASH RACK CONSTRUCTION
21	SP-94-0438C.091E(M)	EAST RUNWAY FIRE WATER LINE CONSTRUCTION
22	SP-94-0438C.091S	SOUTH ACCESS ROAD
23	SP-94-0438C.091E(A)	EAST EMERGENCY & CANTONMENT CONNECTOR ROADS CONSTRUCTION
24	SP-94-0438C.091S(B)	*TERMINAL ACCESS ROAD CONSTRUCTION
25	SP-94-0438C.091S(C)	NORTH ACCESS ROAD CONSTRUCTION
26	SP-94-0438C.091S(D)	SH 71/MCHUEK CONNECTOR ROAD CONSTRUCTION
27	SP-94-0438C.091S(D)	PARKING MANAGEMENT & ENTRY/EXIT PLAZA CONSTRUCTION
28	SP-94-0438C.091S(E)	PARKING LOT & PHASE 2 DRAINAGE CONSTRUCTION
29	SP-94-0438C.091S(F)	GROUND TRANSPORTATION STAGING AREA
30	SP-94-0438C.091S(G)	EAST VIEWING AREA
31	SP-94-0438C.091S(H)	NEW AIRPORT DRIVE
32	SP-94-0438C.091S(I)	SPIRIT OF TEXAS DRIVE REHAB
33	SP-94-0438C.0914	AIRPORT RESCUE & FIRE FIGHTING CONSTRUCTION
34	SP-94-0438C.0914(A)	AIRCRAFT FUEL STORAGE FACILITY
35	SP-94-0438C.0914(B)	BUILDING MAINTENANCE SHOPS & CENTRAL STORES ADDITION & RENOVATION
36	SP-96-0004(C)	AIR CARGO IMPROVEMENTS CONSTRUCTION
37	SP-96-0042(C)	AIR CARGO BUILDING 1 (AEROTERM)
38	SP-97-0056D	CENTRAL PLANT FACILITY CONSTRUCTION
39	SP-98-0040(C)	THRIFTY RENT-A-CAR
40	SP-98-0218(C)	FBO FACILITY 1 (SIGNATURE)
41	SP-98-0247(C)	AIRLINE CATERING FACILITIES
42	SP-98-0265(C)	GROUND SERVICE EQUIPMENT MAINTENANCE
43	SP-98-0266(C)	AIRLINE FREIGHT FACILITY CONSTRUCTION
44	SP-98-0320(C)	FBO FACILITY 2 (AUSTIN AERO)
45	SP-98-0384(D)	NATIONAL CAR RENTAL
46	SP-98-0399(C)	AVIS RENT-A-CAR
47	SP-98-0401(C)	HERTZ RENT-A-CAR
48	SP-98-0428(C)	DOLLAR RENT-A-CAR
49	SP-98-0424(C)	BUDGET RENT-A-CAR
50	SP-98-0433(C)	ALAMO RENT-A-CAR
51	SP-99-0046(C)	ADVANTAGE RENT-A-CAR
52	SP-99-0151(D)	HILTON HOTEL LEASE
53	SP-00-2172(C,F)	PARKING EXPRESS FACILITY
54	SP-00-2229(C)	ENTERPRISE RENT-A-CAR
55	SP-00-2250(C)	GENERAL AVIATION FACILITIES EXPANSION & T-HANGAR CONSTRUCTION
56	SP-00-2405(C)	AVIS EMPLOYEE PARKING LOT
57	SP-01-0410(C)	RON APRON EXPANSION
58	SP-01-0179(C)	RAPTOR AIR HANGAR
59	SP-01-0293	GA APRON EXPANSION NORTH
60	SP-00-2479(C)	PARKING LOT F EXPANSION
61	SP-01-0322(D)	TAXIWAY A/E CONSTRUCTION
62	SP-0236(C)	ASMY AVIATION SUPPORT FACILITY PHASE 1 CONSTRUCTION
63	SP-03-0059	ABIA ALTERNATE FUEL (PROPANE) FACILITY
64	SP-06-0395(D)	EAST PERIMETER ROAD CONSTRUCTION
65	SP-07-0449(D)	*AIRFIELD LIGHTING AND PAVEMENT REHABILITATION
66	SP-09-0229(D)(S)	SHUTTLE BUS ROUTE RECONFIGURATION
67	SP-2010-0004(C)	RON PHASE 1 (REBID)
68	SP-2010-0188(C)	ARMED FORCES RESERVE CENTER & JOINT VEHICLE MAINTENANCE FACILITY
69	SP-94-0438C.091H(RE2)	RON APRON EXPANSION PH 2
70	SP-94-0438C(C1)	*DRAWING UPDATE/SITE PLAN LISTING (SHTS. 1,4)
71	SP-94-0438C(C2)	ADDITION OF ABIA MAINTENANCE BLDG 6253 (SHTS. 1,4)
72	SP-94-0438C(C3)	SIX BLDGS UNDER 1,000 SF FOR BAGGAGE SCREENING (SHTS 1,4)
73	SP-94-0438C(C4)	ADDITON OF ABIA MAINT. STORAGE BLDGS (3), WASH RACK, 2 PARKING CANOPIES (SHTS. 1,4)
74	SP-94-0438C(C5)	ADDITON OF 320 SF +- PORTABLE VERIZON SHELTER (SHTS 1,2,4,5)
75	SP-94-0438C(C6)	DELETE (SP-94-0438C (C5) SHELTER, AND VERIZON EQUIPMENT CABINET (9'6"X10') INSTEAD OF SHELTER (SHTS. 1,3,4,5)
76	SP-94-0438C(C7)	ADDITION OF ABIA SOUTH TERMINAL (SHTS. 3,4,5,6,7) ADDED SHTS. (6-30)
77	SP-94-0438C(C8)	MISC. UPDATES PER CONSTRUCTION CHANGERS (SOUTH TERMINAL) (SHTS. 1,3-6,8-21,23,27,29,30)
78	SP-94-0438C(C9)	MISC. UPDATES PER FINAL CONSTRUCTION CHANGES (SOUTH TERMINAL) (SHTS. 1,12-15,18-19,21,29,30)
79	SP-94-0438C(C10)	MISC. UPDATES PER FINAL CONSTRUCTION CHANGES (SOUTH TERMINAL) (SHTS. 1,9,12-15,18-19,23,29,31)
80	SP-04-0317(C)	TEMPLE INLAND AVIATION FACILITY
81	SP-01-0293B(C)	GENERAL AVIATION APRON MOUTH EXPANSION (HANGAR 6)
82	SP-98-0424(C1)	GROUND TRANSPORTATION STAGING AREA (CTSA R&R)
83	SP-03-0059(C2)	CNG FUELING STATION
84	SP-94-0438C.091E(C1)	AIR-CARGO APRON AREA HOLDING POND IMPROVEMENTS
85	SP-94-0438C(C11)	*DRAWING UPDATE/SITE PLAN LISTING

*MULTIPLE LOCATIONS ON CAMPUS

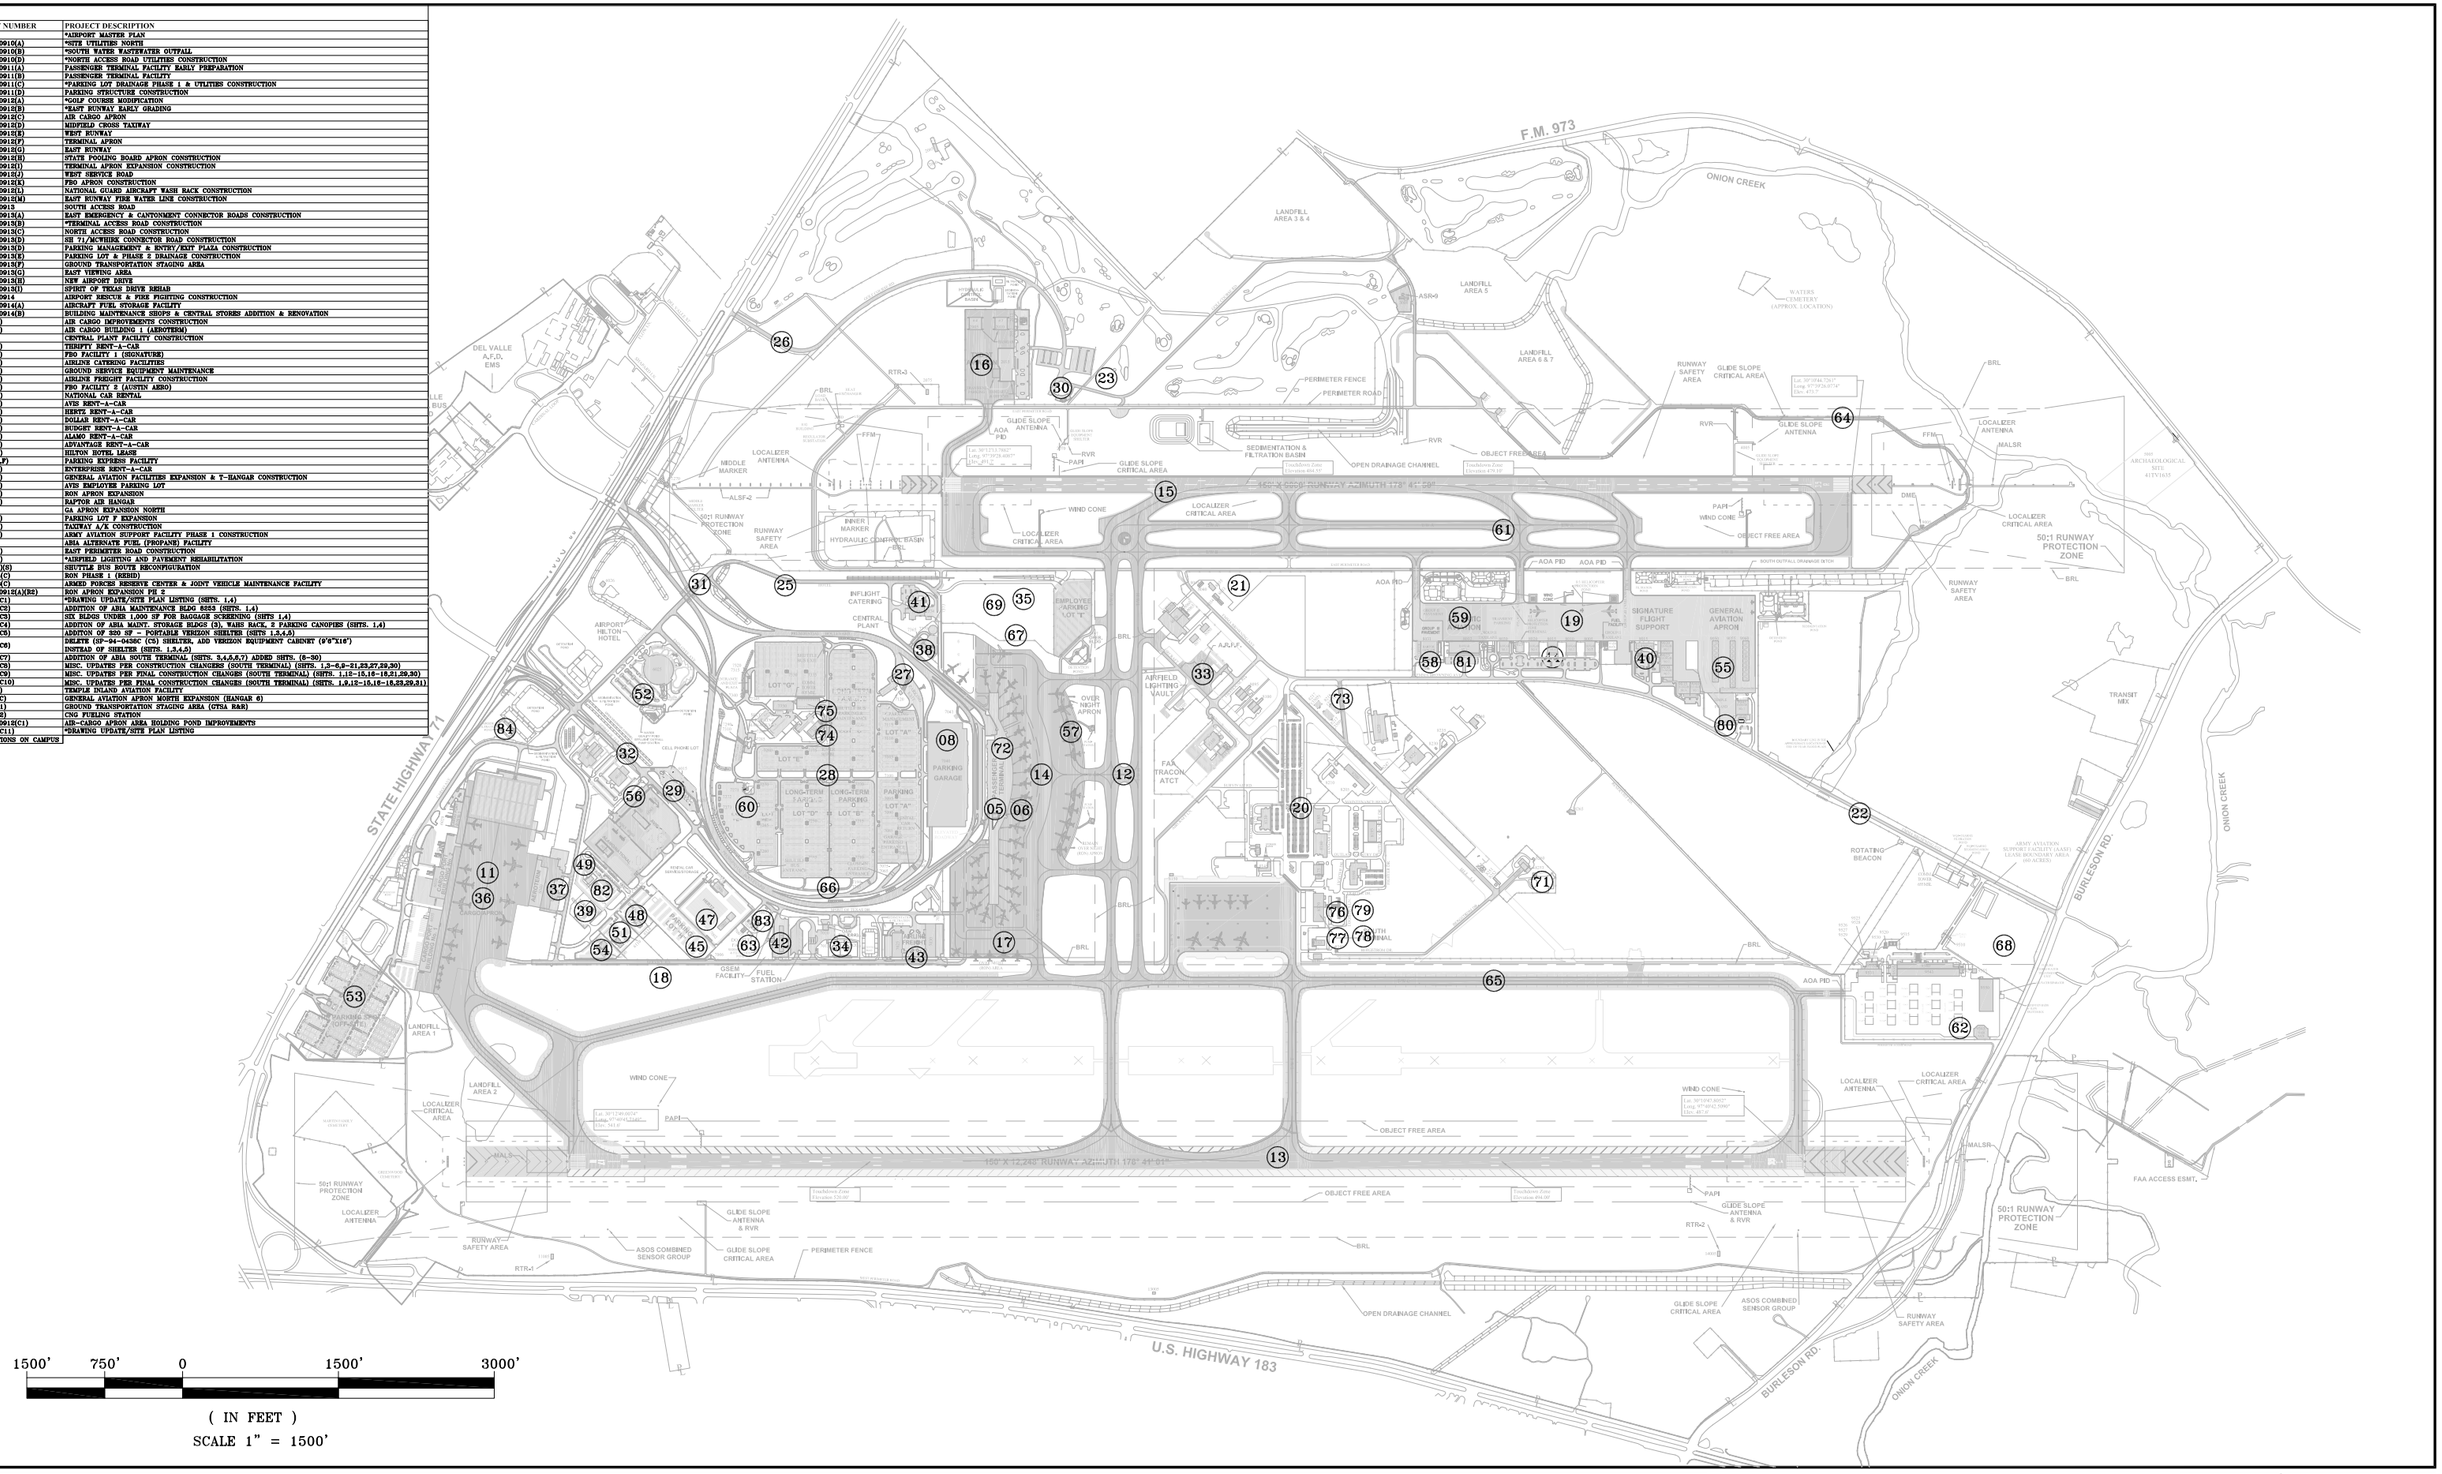

PLANNING & ENGINEERING DEPARTMENT OF AVIATION CITY OF AUSTIN, TEXAS

MAGNETIC NORTH 5°70' EAST
STATE PLANE 1°22' EAST
AIRPORT GRID NORTH 2°41' WEST

AUSTIN–BERGSTROM INTERNATIONAL AIRPORT

ORIGINAL SITE PLAN

ABIA CONTRACT NO. | PERMIT ISSUE NO. SP-94-0438C | CIP NO.

NO.	DATE	ISSUE DESCRIPTION	BY
C11	18NOV11	UPDATE PERMIT TBL & CAMPUS MAP	KD
C1	16SEP02	ADD PERMIT TBL & CAMPUS MAP	RTC

DRAWING DESCRIPTION:

JOB NO.
DRAWN BY: ERIC COAD
CHECKED BY:
COORD. CHECKED:
FILE NAME: M20N0002
DATE: 14NOV94
SCALE: 1"=600'
ATTACHMENT:
A1

L:\M20\M20N0002.dwg, 11x17 O.S.P.