# THE CAPITAL GRILLE




## 117 W. 4th Street
## Austin, TX 78701

Store #TBD


September 20, 2012 - Submittal

SES

Ph: 1 . 800 . 599 . 7696
Fax: 1 . 574 . 237 . 6166
www.siteenhancementservices.com

# Site Plan


Store #TBD

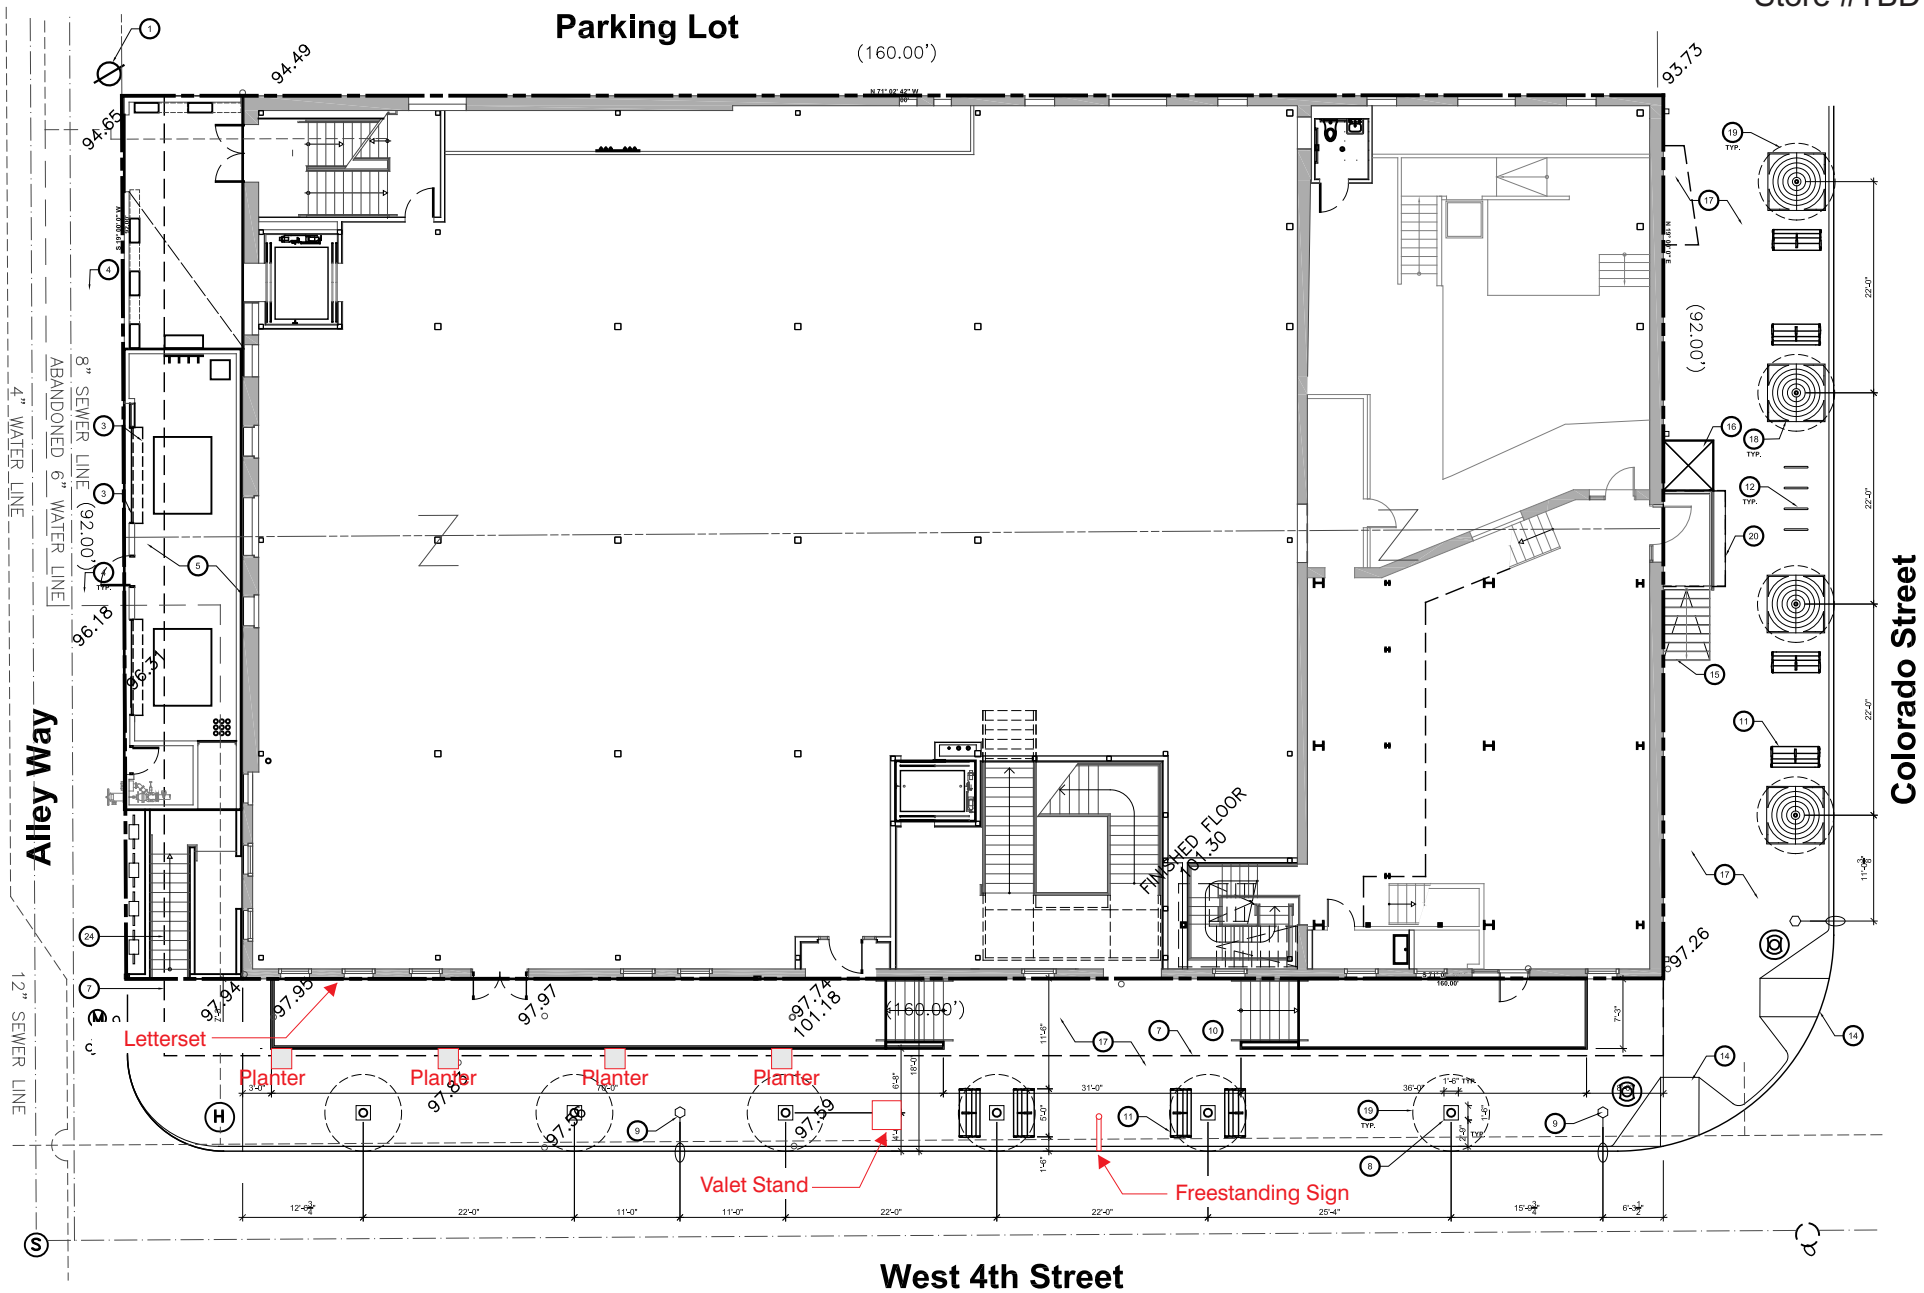



Scale: 1" = 20'

# Front Elevation

Store #TBD

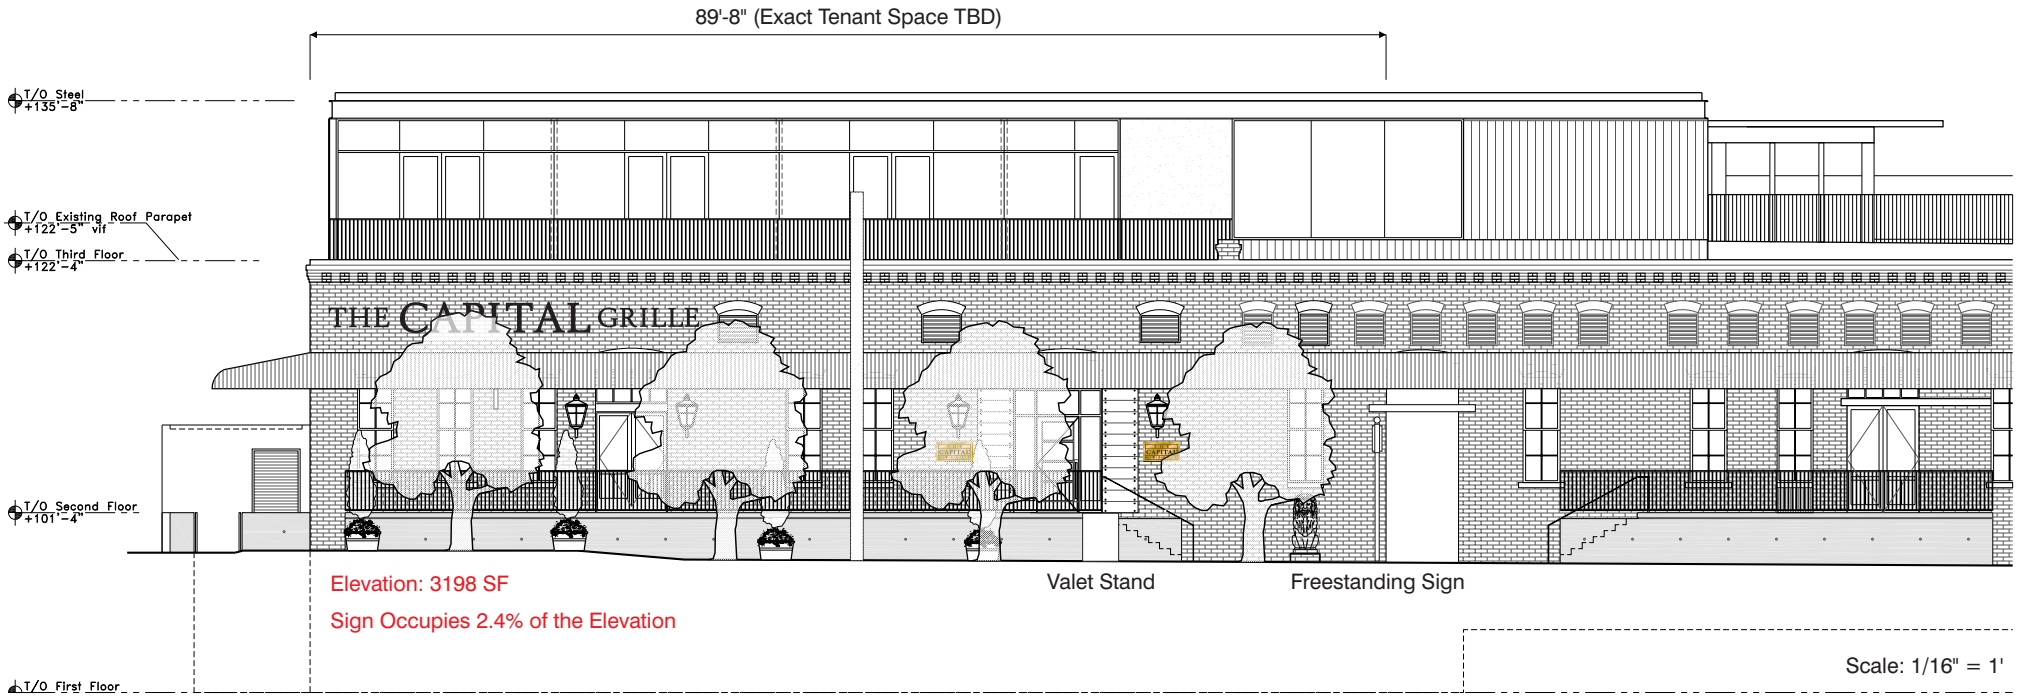

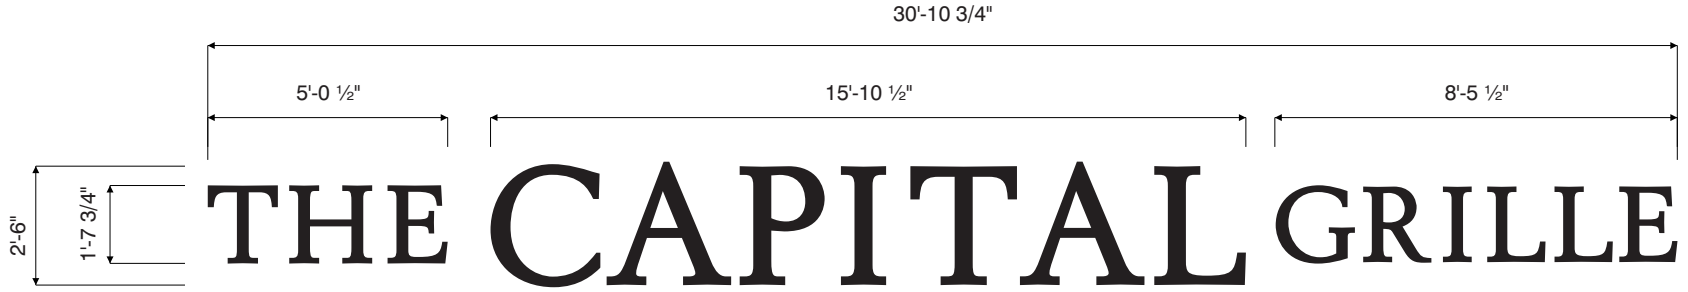




30" Channel Letters
Utilized Square Footage: 77.24
Scale: 1/4"=1'

*Sign to be halo-illuminated.*

# Front Elevation

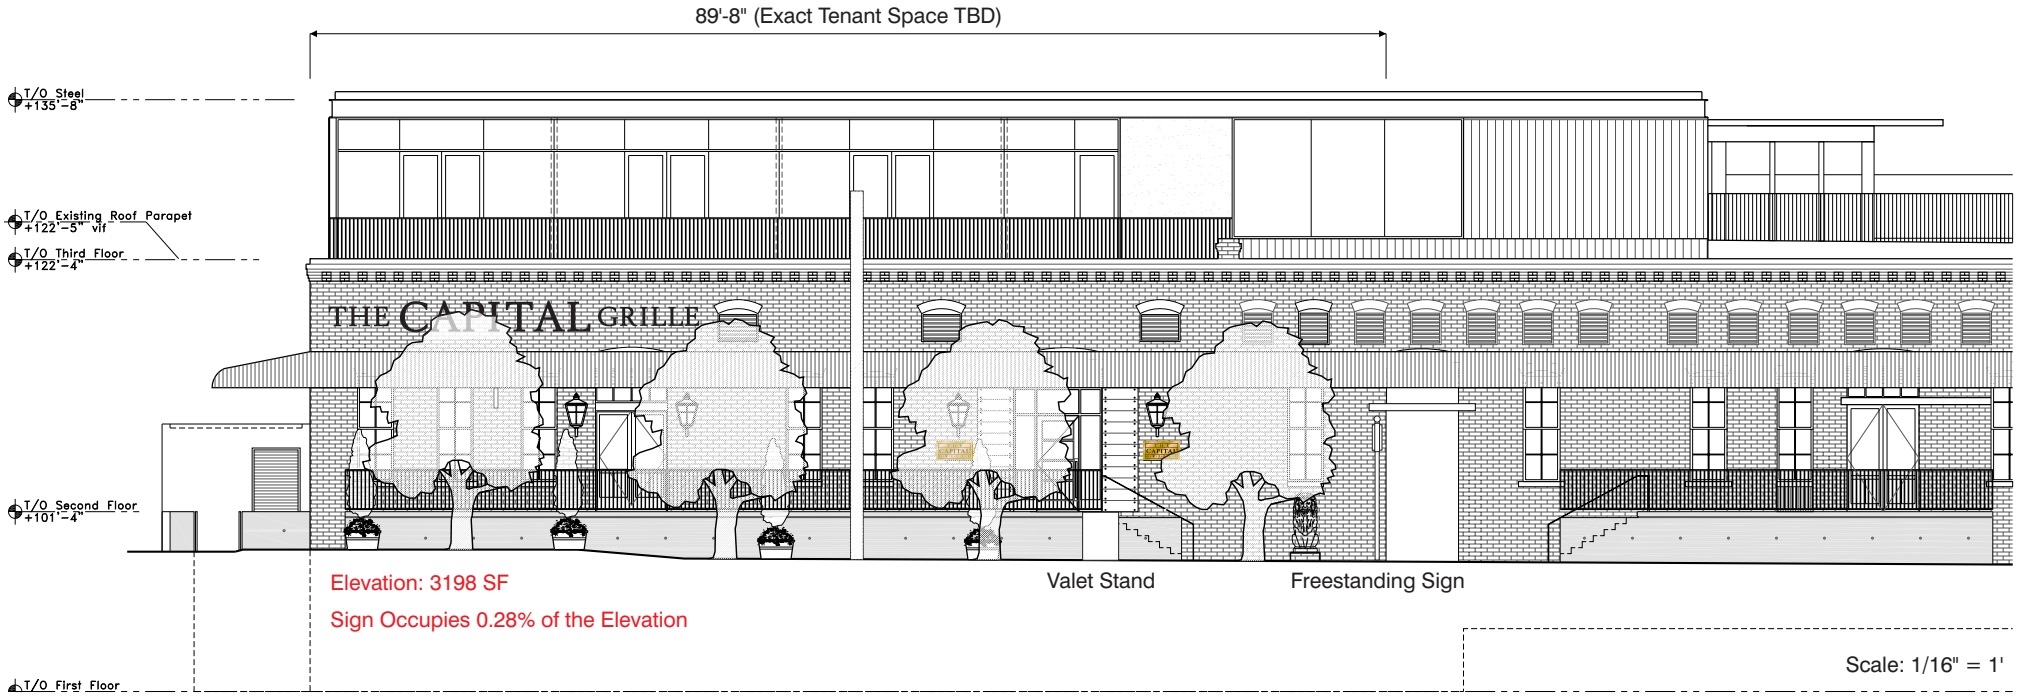Store #TBD








36" Non-Illuminated Wall Plaque (Qty 2)
Utilized Square Footage: 4.59
Scale: 1/2"=1'

# Freestanding Sign

Store #TBD

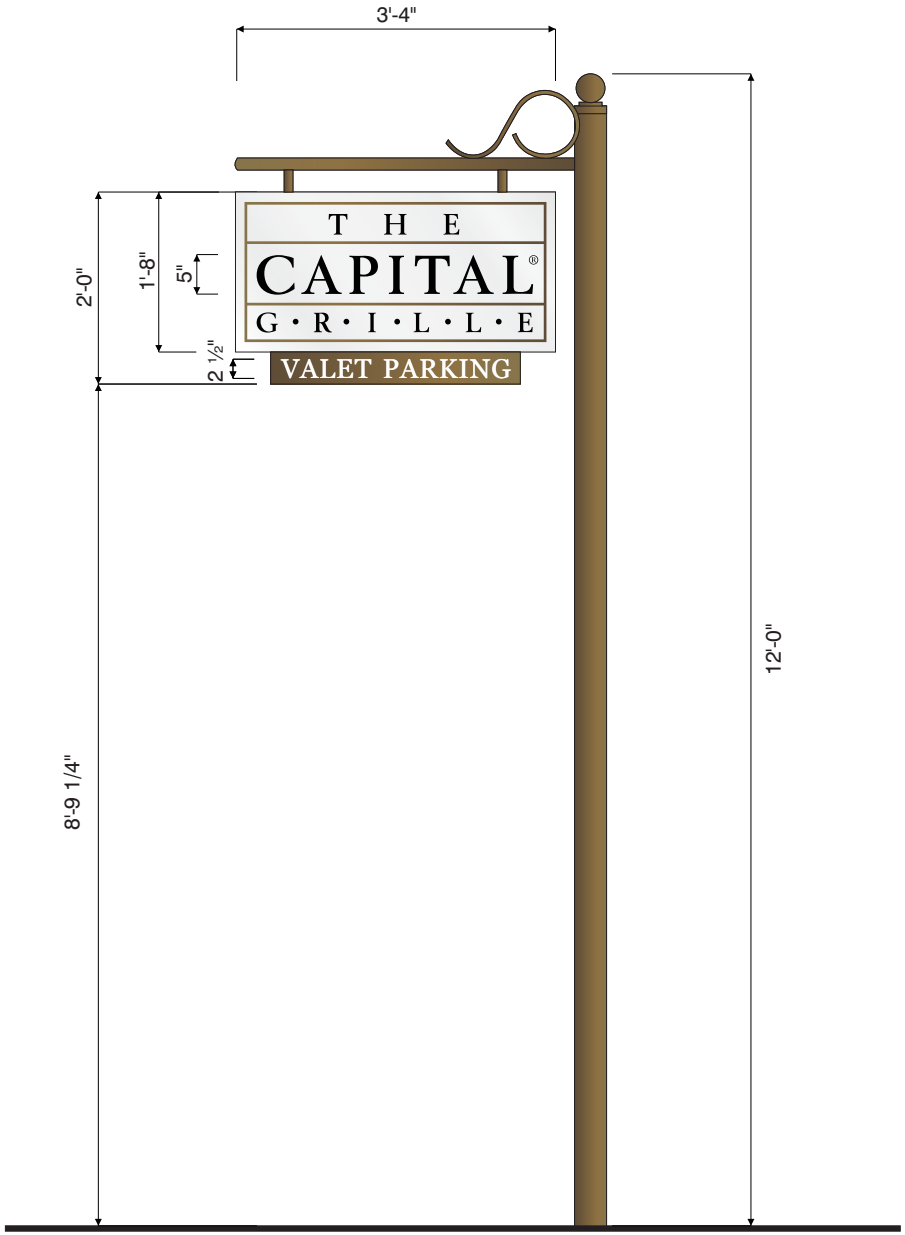


Illuminated Freestanding Sign
Utilized Square Footage: 7
Scale: 1/2"=1'



Scale: 1/16" = 1'

# Front Elevation Photo Overlay

Store #TBD

Existing




Proposed




Position of new sidewalk, trees and all signage components is conceptual only.

# Front Elevation Photo Overlay

Store #TBD

Existing




Proposed




Position of new sidewalk, trees and all signage components is conceptual only.