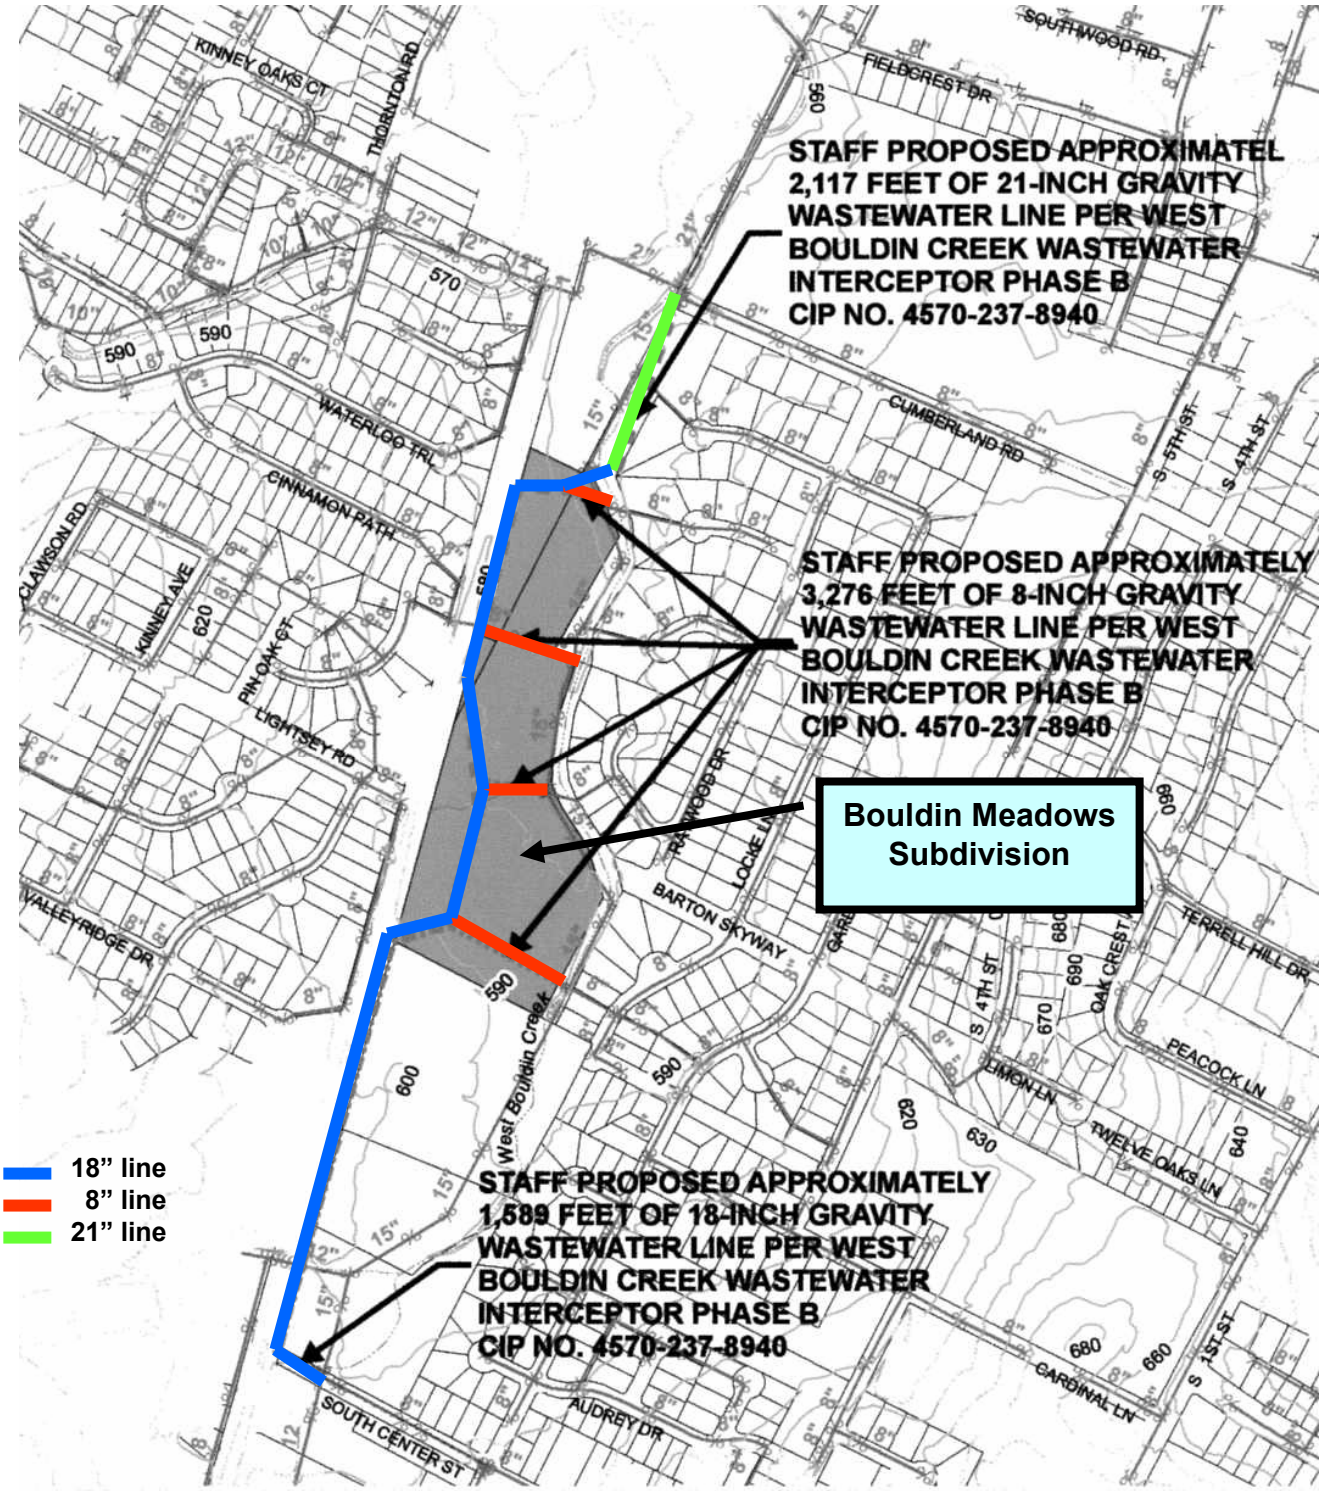WEST BOULDIN CREEK PROJECT