SUSMAN TISDALE GAYLE
ARCHITECTURE · PLANNING · INTERIORS

PRINCIPALS
JACK L TISDALE, AIA
DEWITT R GAYLE, AIA
JAMES C SUSMAN AIA
MARTHA N HORLANDER, AIA
ROBERT D LAMBERT, AIA
DAVID A. JOHNSTON, AIA
TIMOTHY PELLOWSKI, AIA
KEVIN L BLACKBURN
ROBERT B. ZAMEN

February 6, 2008

Mr. Bob Liverman
Chairman, SFG Implementation Committee
Hyde Park Baptist Church
Austin, Texas 78751

Re: Hyde Park Baptist Church: Tract 6

Dear **Mr. Liverman**:

Per your request, this letter explains the process by which the illustrated building height was determined on the attached drawing sheet, titled Hyde Park Baptist Church: Tract 6 and dated 05.08.08

The drawing sheet is composed of seven (7) sketches.

- Sketch 1 is the original planametric rendering of a proposed building for Tract 6 which we were provided.
- Sketch 2 is the scaled site plan of Tract 6 which we were provided
- Sketch 3 illustrates the rendering (sketch 1) which has been scaled to match the scaled site plan (sketch 2) The original rendering is now at a scale at which we can measure the line work
- Sketch 4 is an enlargement of one of the sections of the proposed building which has been traced for clarity.
- Sketch 5 is the linework of the trace from the scaled rendering (sketch 4) with dimensions added which shows the height of the building in the rendering at 39'-7". There is also an orthogonal representation of a section through the same building. Note that all dimensions between the planametric drawing and the section are identical
- Sketch 6 illustrates a section through the street of the existing building across speedway and the building shown in the original rendering
- Sketch 7 is the same building section at a larger scale with dimensions and floor elevations added

Please let me know if we can provide any further information

Sincerely,

Robert Lambert, AIA
Principal

STG/stg

Attachments/Enclosures

REGISTERED ARCHITECT
ROBERT LAMBERT
12473
STATE OF TEXAS

5/6/08

4330 S MOPAC EXPWY
SUITE ONE HUNDRED
AUSTIN, TX 78735
TEL 512 899 3500
FAX 512.899 3501
www.stgarchitects.com

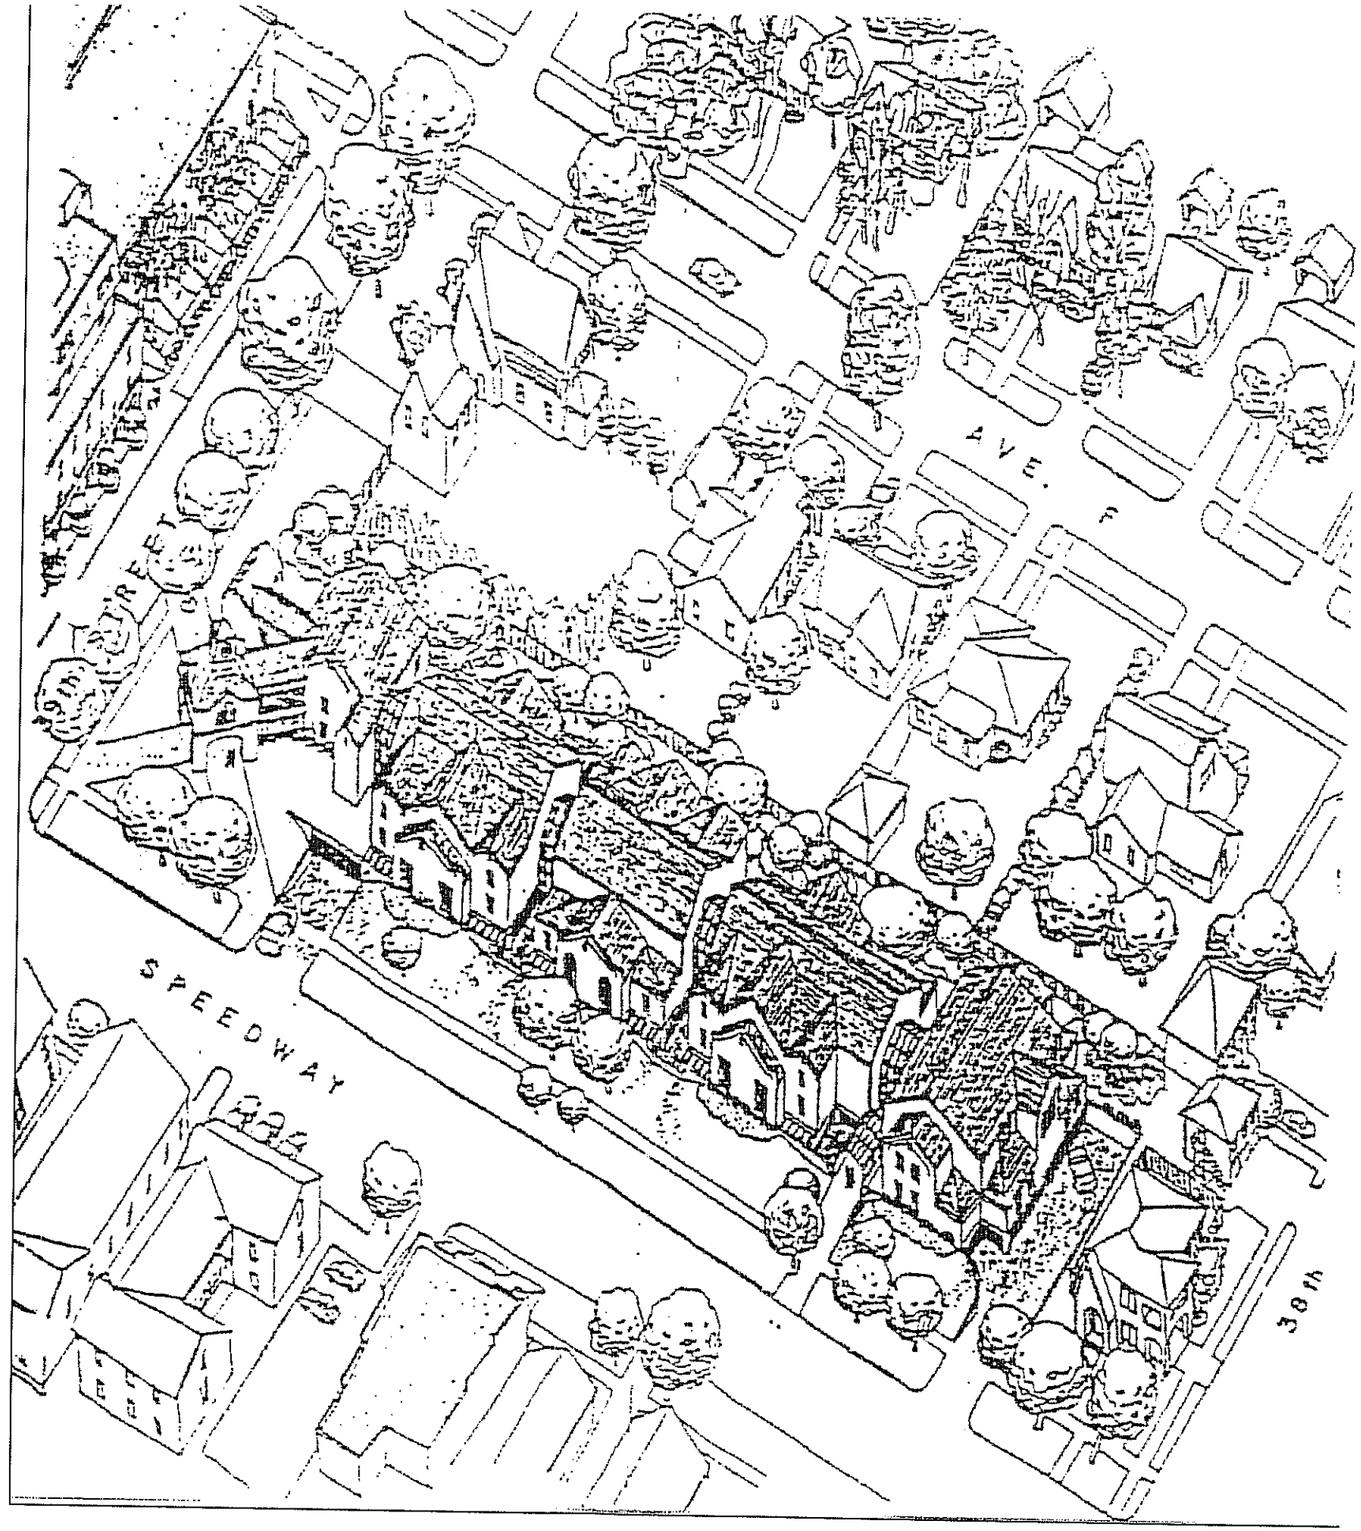

1) ORIGINAL PLANAMETRIC RENDERING

2) ENGINEERS SITE PLAN TO SCALE

SCALE 1:60

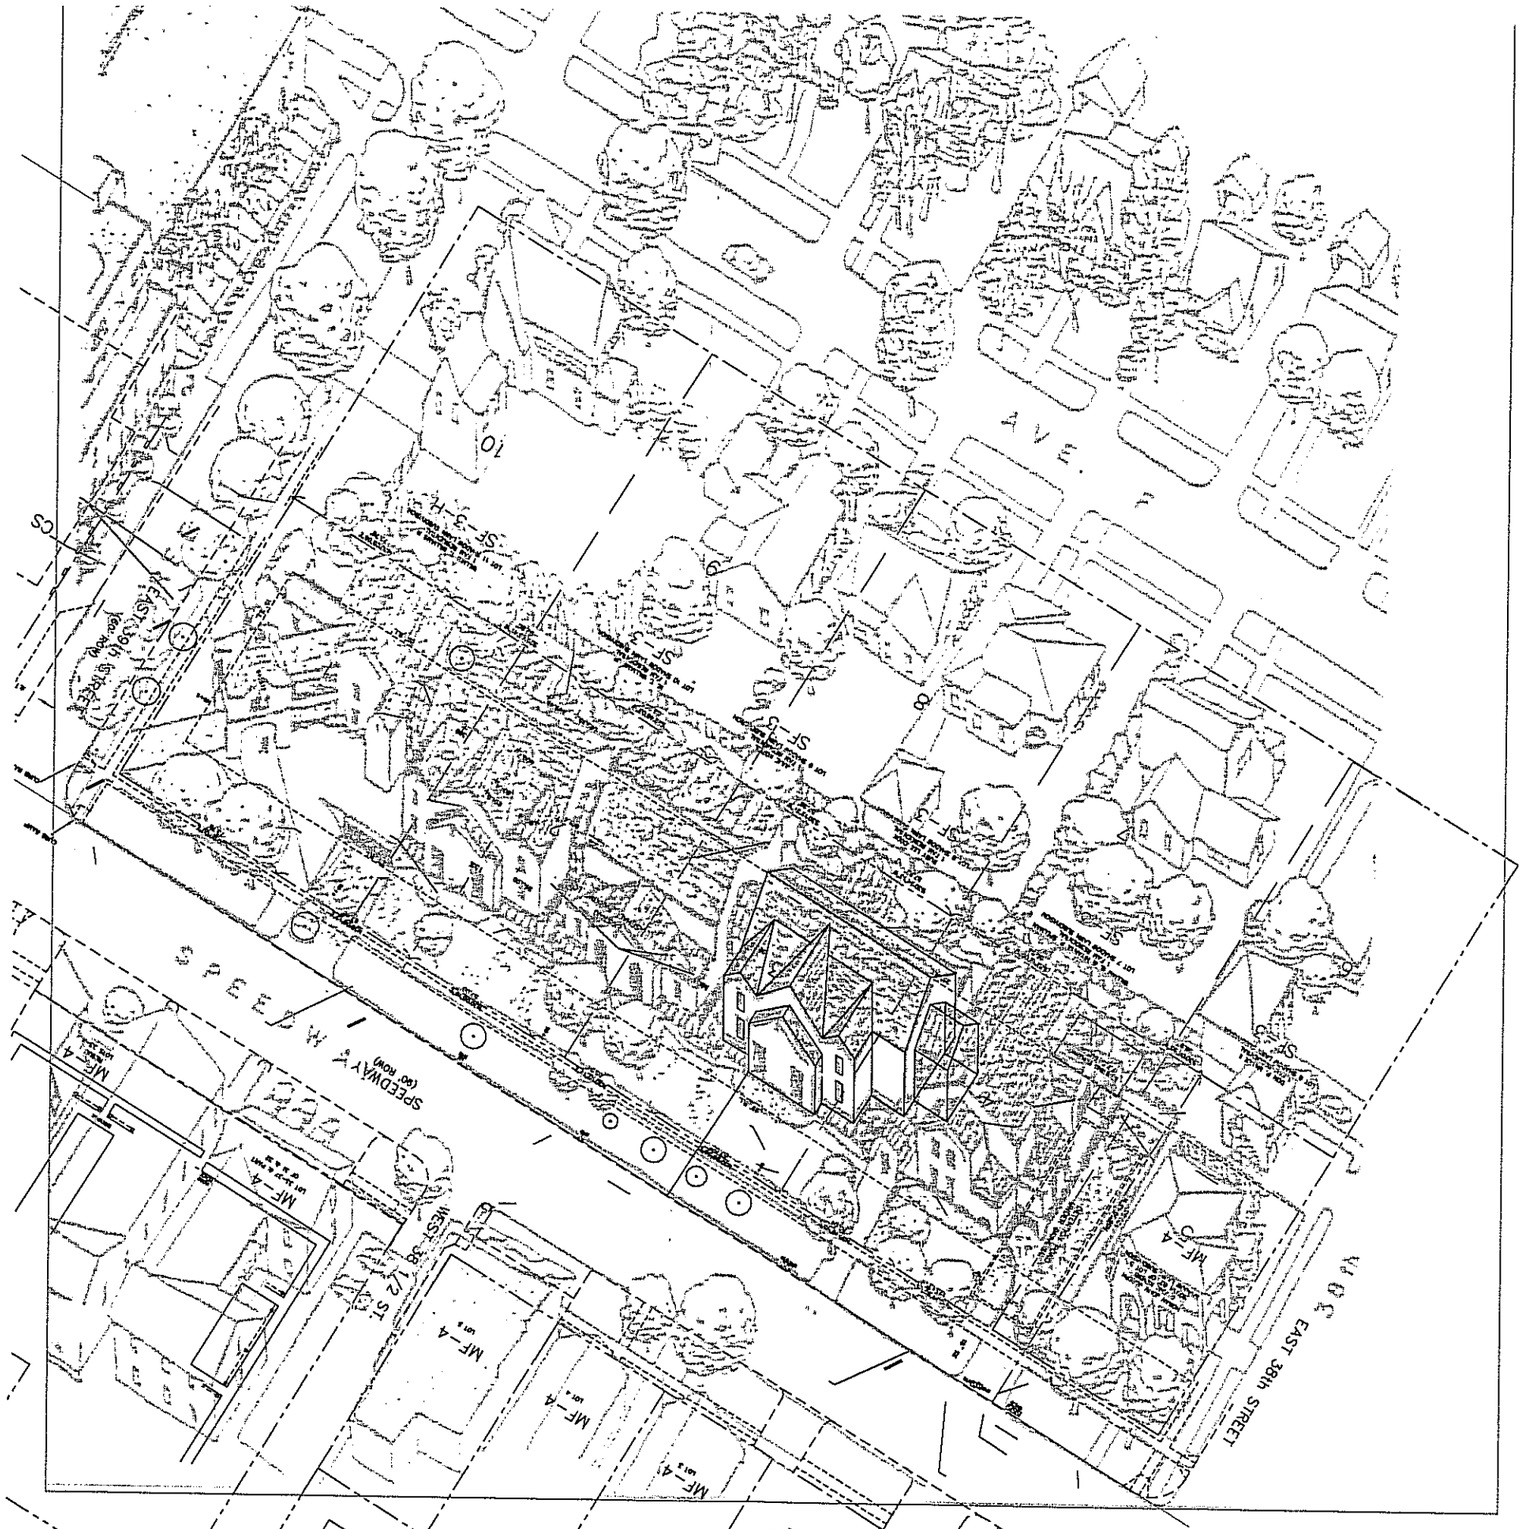

3) SCALE RENDERING TO SITE PLAN SCALE 1:60

4) TRACE PLANAMETRIC BUILDING SCALE 1:20

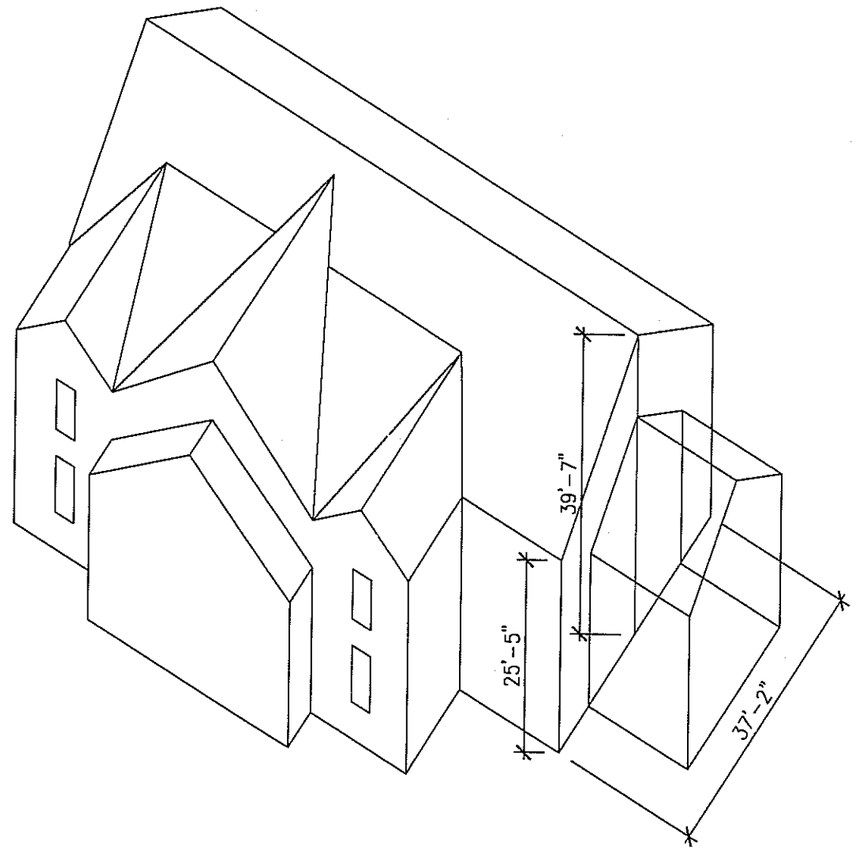

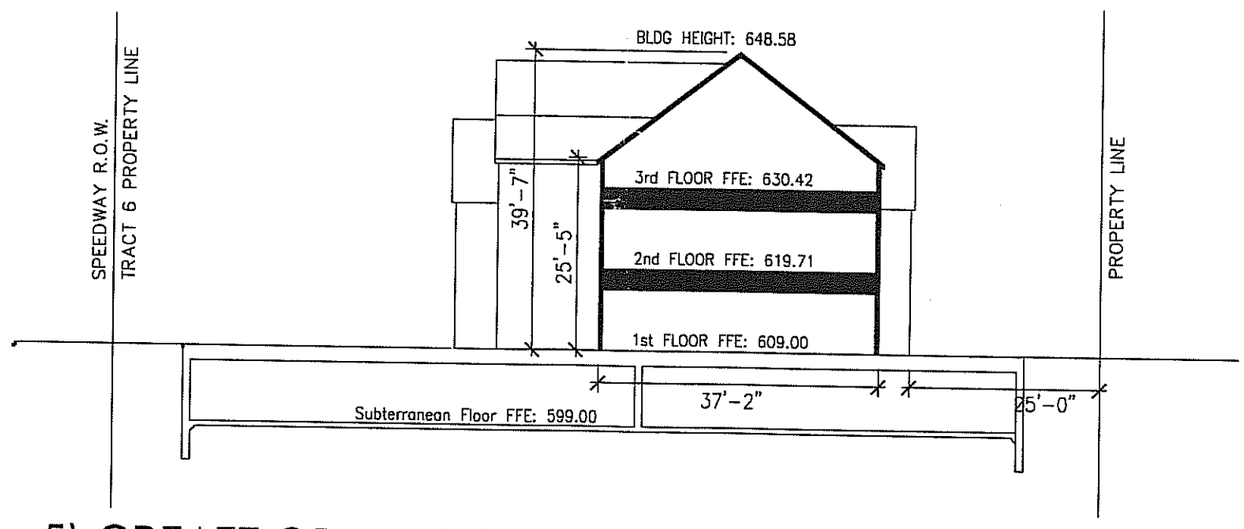

5) CREATE ORTHOGONAL SECTION FROM PLAN TRACE

SCALE 1:20

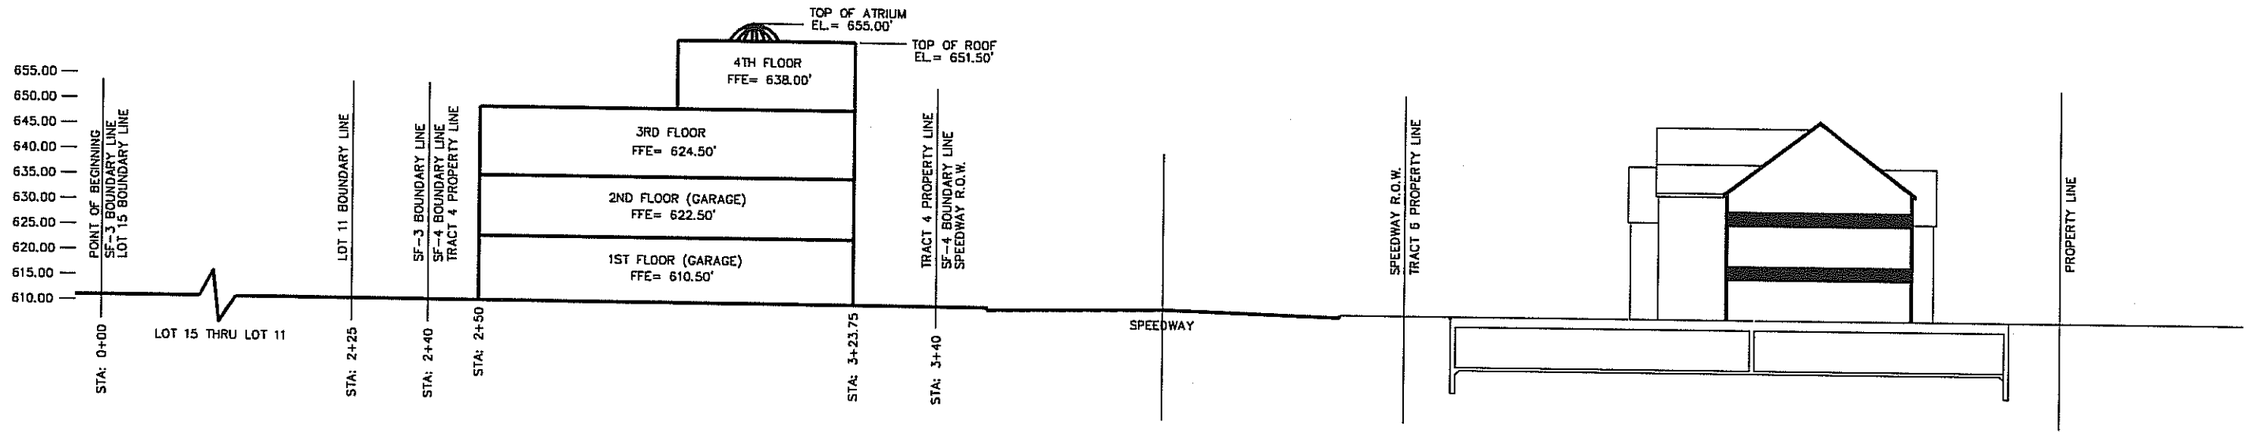

6) ORTHOGONAL SECTION THROUGH STREET

SCALE 1:30

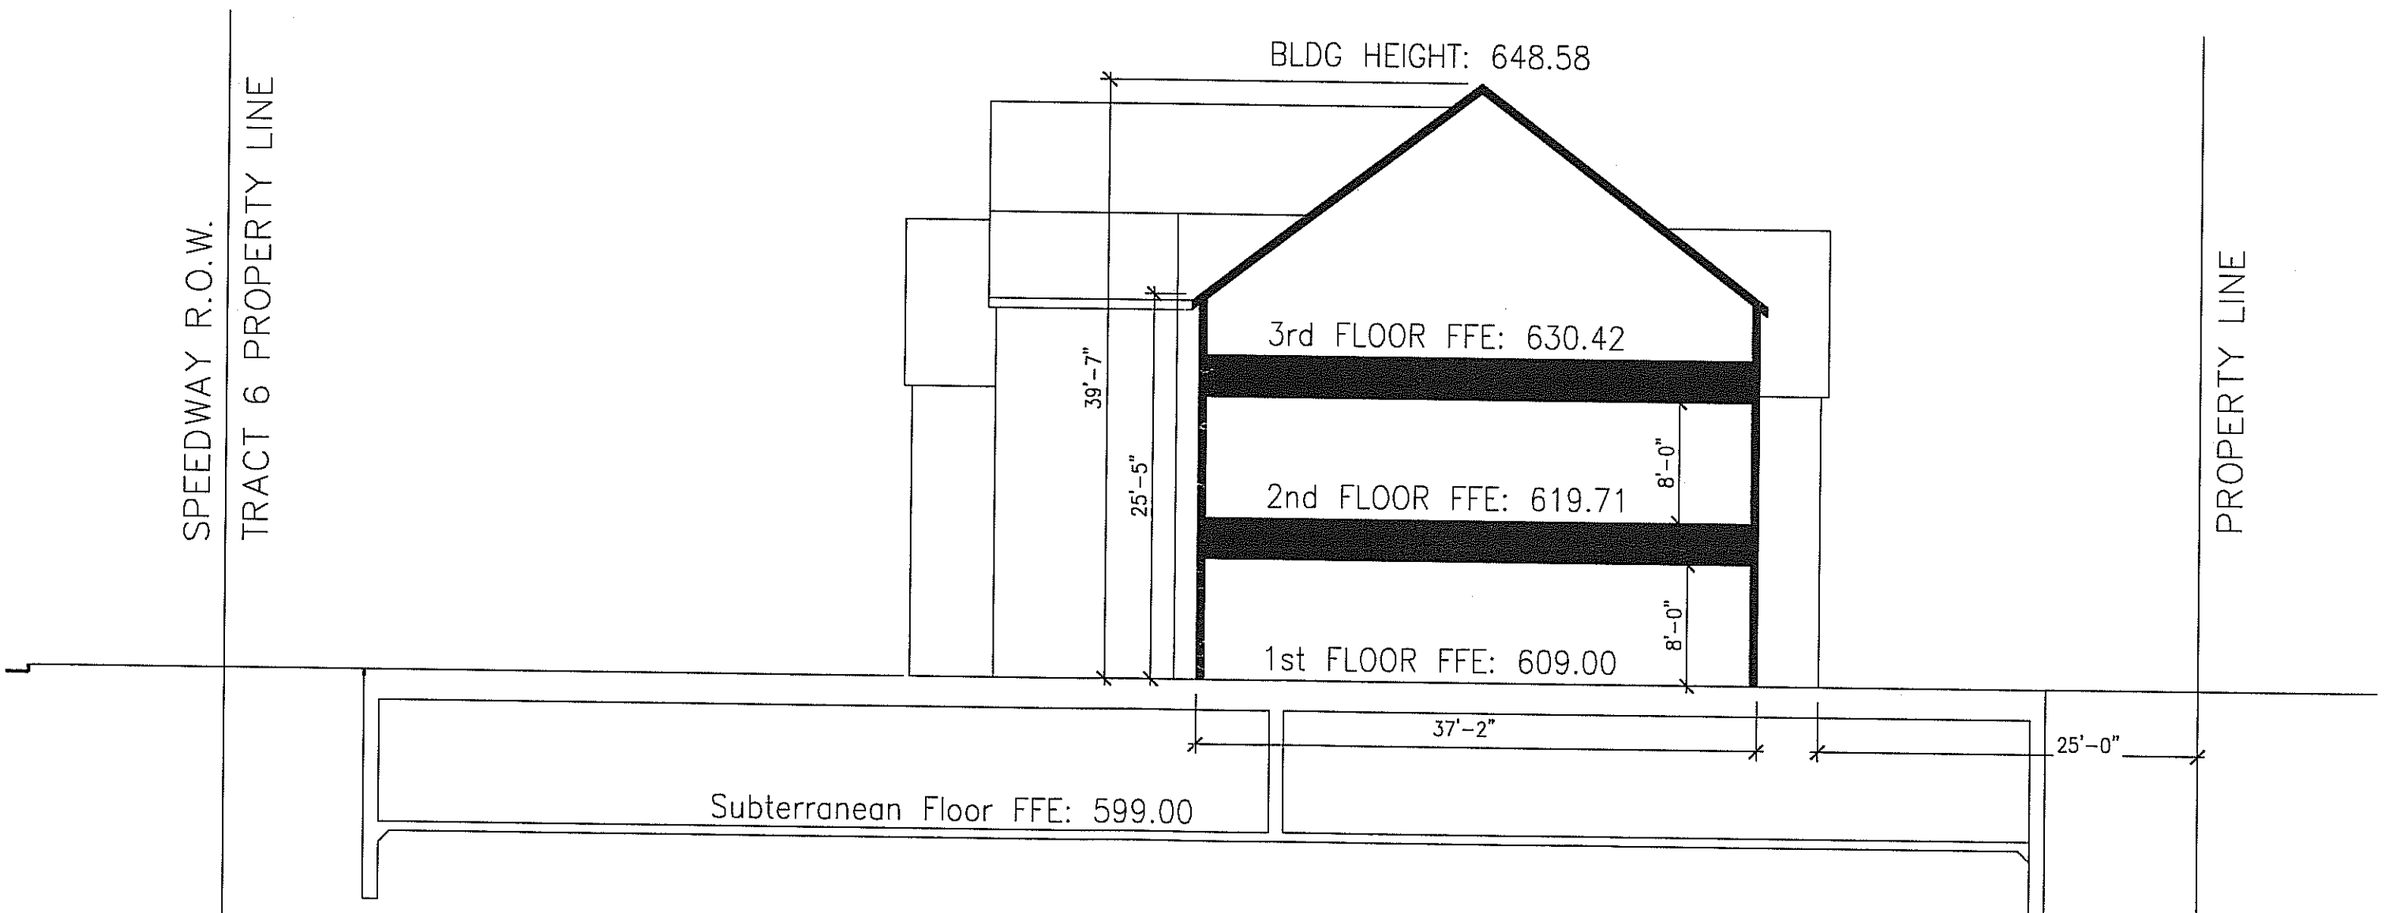

7) ORTHOGONAL SECTION INDICATES AMPLE ROOM FOR 3 STORIES WITHIN MASS

SCALE 1:10