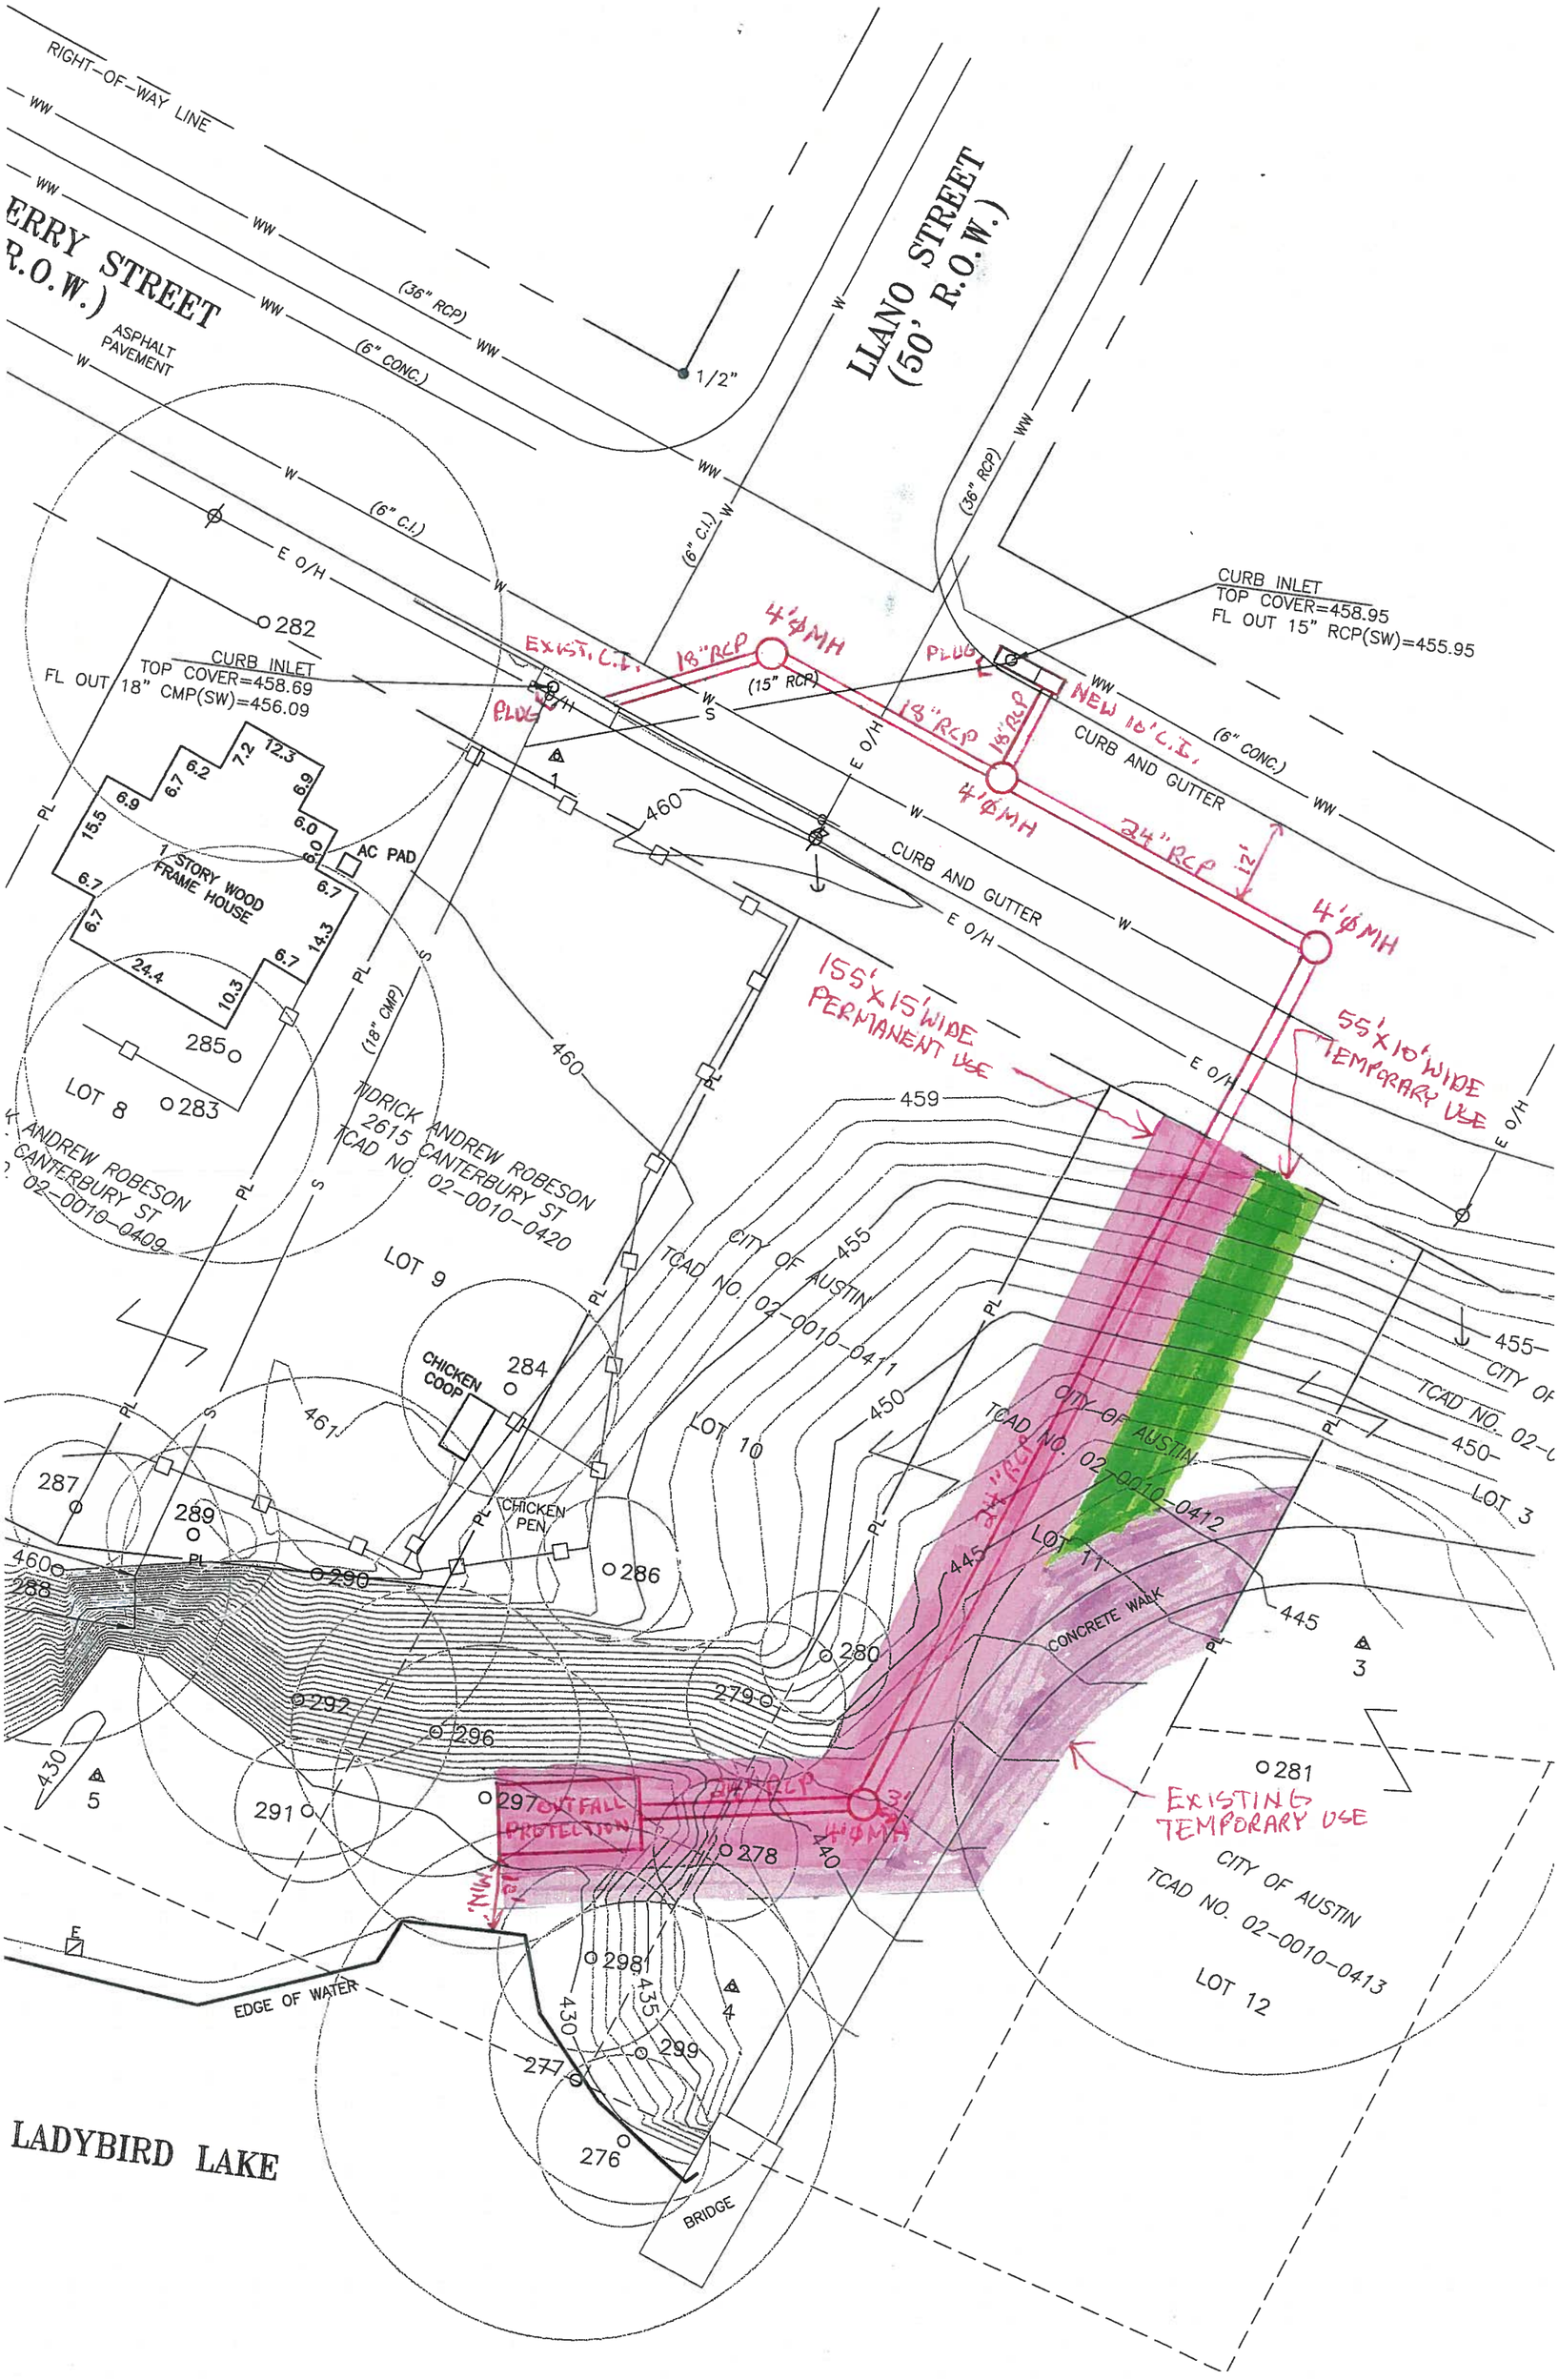
RIGHT-OF-WAY LINE
ERRY STREET
R.O.W.)
ASPHALT PAVEMENT
LLANO STREET
(50' R.O.W.)
(36" RCP)
(6" CONC.)
(6" C.I.)
1/2"
CURB INLET
TOP COVER=458.69
FL OUT 18" CMP(SW)=456.09
CURB INLET
TOP COVER=458.95
FL OUT 15" RCP(SW)=455.95
EXIST. C.I.
18"RCP
4'ØMH
(15" RCP)
PLUG
NEW 10' C.I.
24"RCP
12'
CURB AND GUTTER
E O/H
AC PAD
1 STORY WOOD FRAME HOUSE
LOT 8
LOT 9
LOT 10
LOT 11
LOT 12
LOT 3
ANDREW ROBESON
2615 CANTERBURY ST
TCAD NO. 02-0010-0420
ANDREW ROBESON
CANTERBURY ST
02-0010-0409
CITY OF AUSTIN
TCAD NO. 02-0010-0411
TCAD NO. 02-0010-0412
TCAD NO. 02-0010-0413
CHICKEN COOP
CHICKEN PEN
155'x15' WIDE PERMANENT USE
55'x10' WIDE TEMPORARY USE
EXISTING TEMPORARY USE
OUTFALL PROTECTION
CONCRETE WALK
EDGE OF WATER
BRIDGE
LADYBIRD LAKE