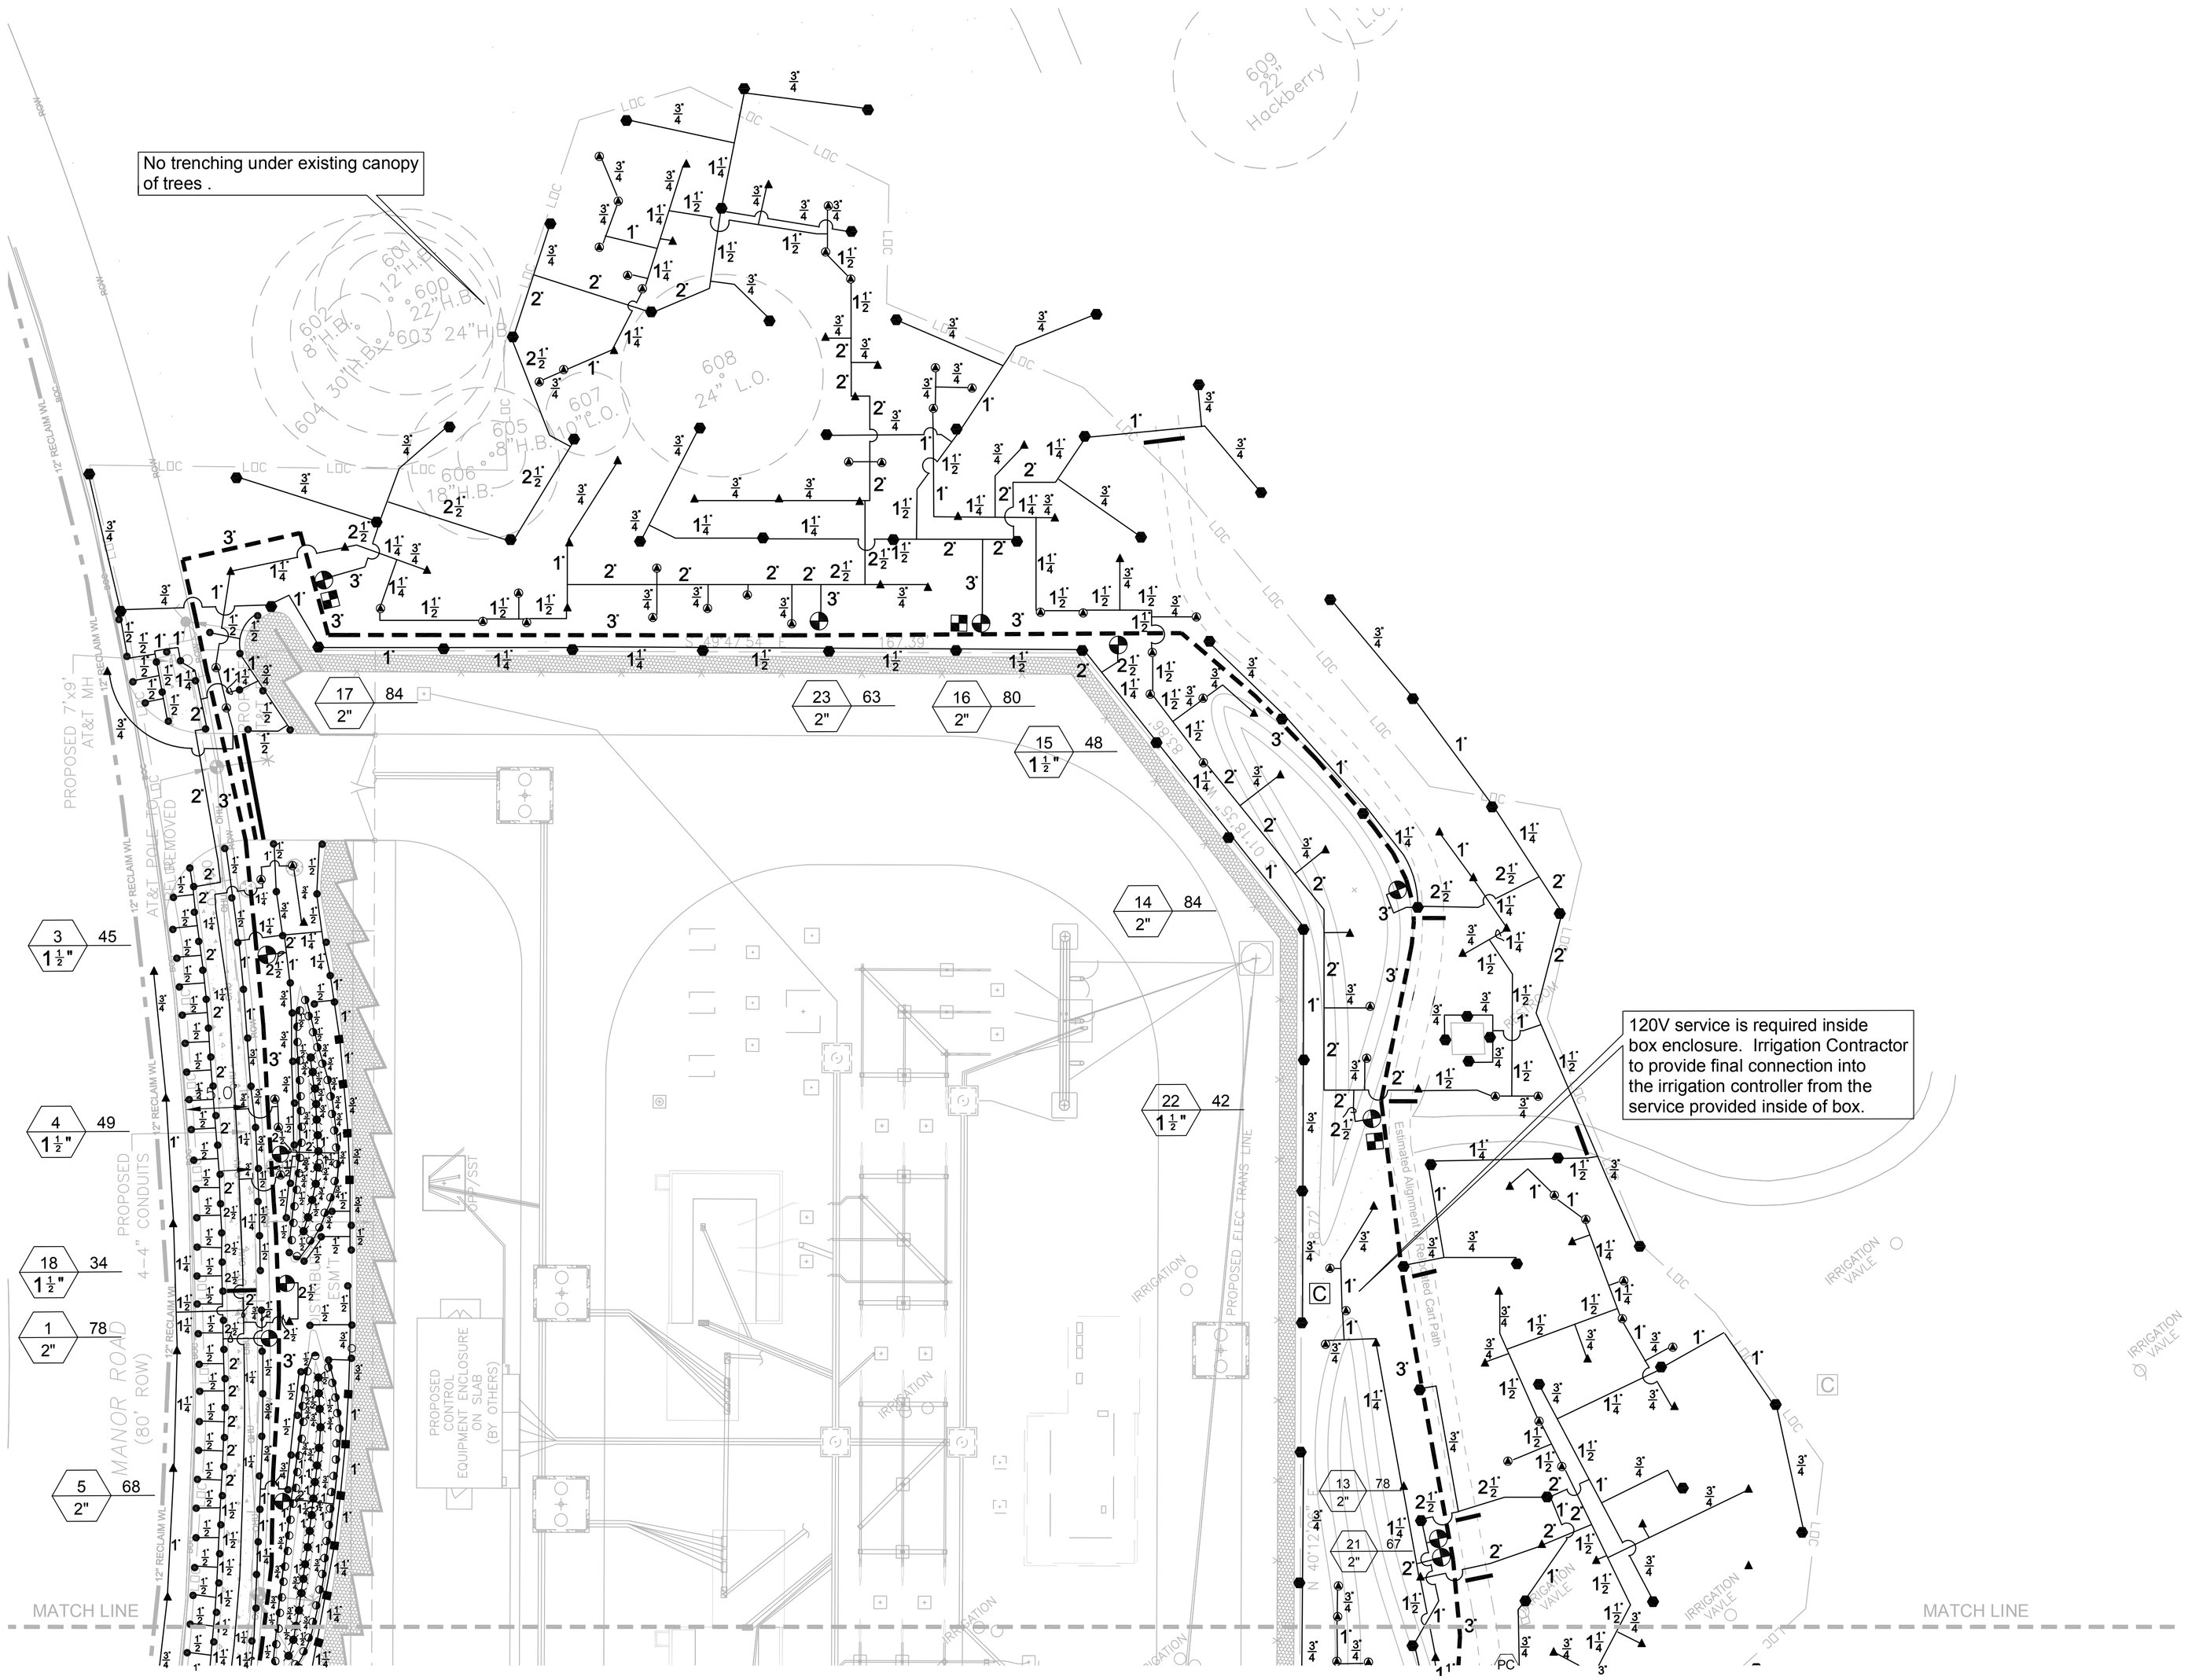

NO.	DATE	REVISION	BY

MUELLER SUBSTATION
4307 Manor Road
IRRIGATION PLAN

GARCIA DESIGN INC.
LANDSCAPE ARCHITECTURE
PLANNING-URBAN DESIGN
11500 Metric Blvd.
Bldg. M-1, Suite 150
AUSTIN, TEXAS 78758
PHONE:(512)832-0353 FAX:(512) 821-2085
email - rgarcia@garciadesigninc.net
http://www.garciadesigninc.net

"Professional Irrigation Design and Consultation."
SRI and ASSOCIATES
Golf Course, Commercial, & Residential Water Management Design
STEVEN ROKOVICH
TEXAS IRRIGATORS
LICENSE # 579
3401 NORTHWEST BLVD
GEORGETOWN, TEXAS 78628
(512) 930-4666 PHONE/FAX

These documents are incomplete and may not be used for regulatory approval, permit, or construction.

Roberto C. Garcia
TX. Landscape Arch. #1292
Feb. 22, 2011

N 1" = 20'
0' 20' 40'

L1.02
SHEET
- OF -