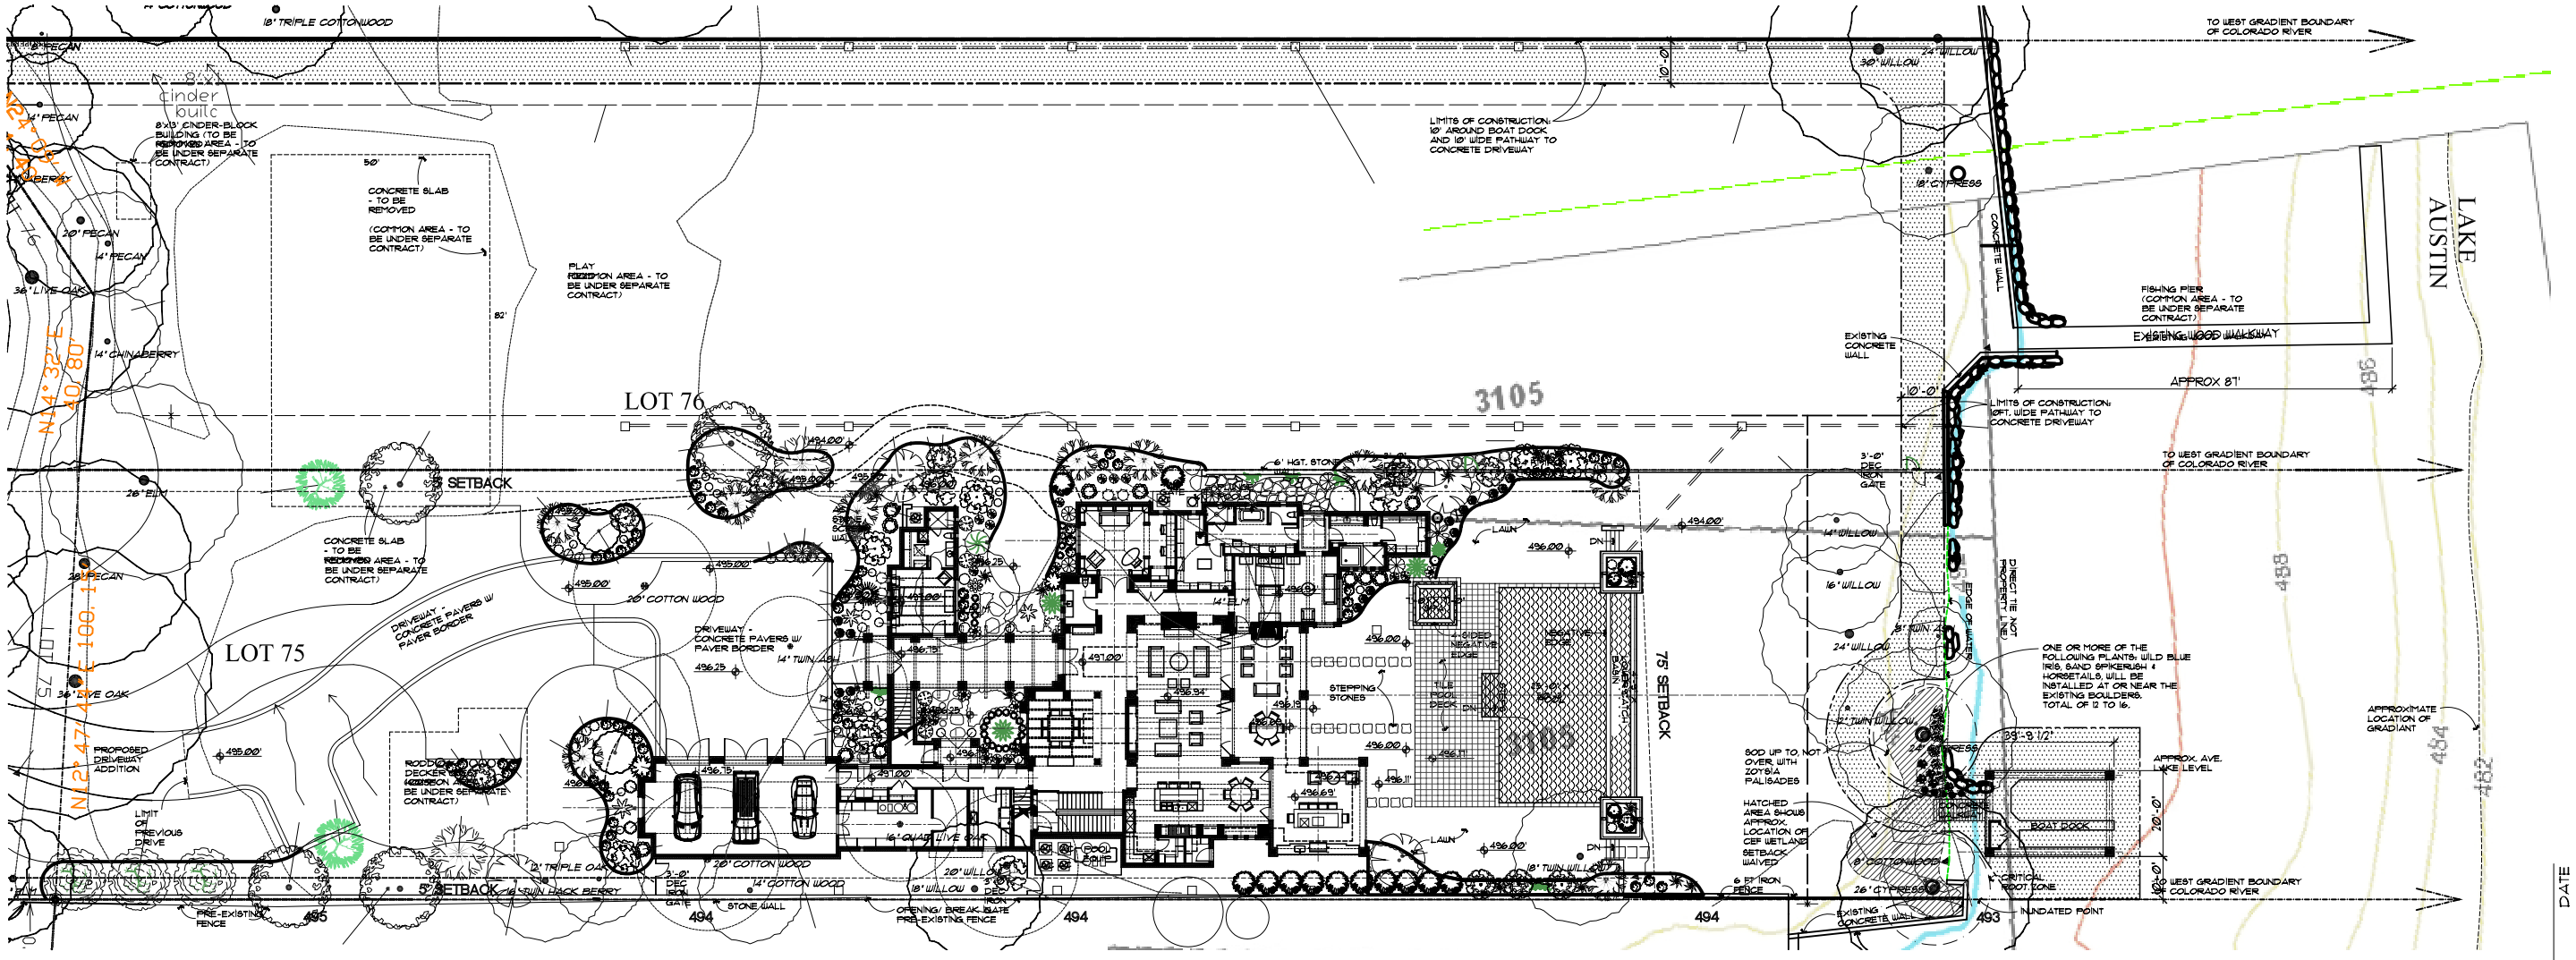

1 **SITE PLAN**
SCALE: 1" = 40'-0"

NORTH

CASE NUMBER: SP-2011-0038 DS
SUBMITTAL DATE: FEBRUARY 14, 2011
APPROVED BY
PARKS & RECREATION BOARD
APPROVED BY
DATE
DIRECTOR OF WATERSHED PROTECTION AND DEVELOPMENT REVIEW DEPARTMENT
DATE
SITE PLAN DEVELOPMENT PERMIT NO
REVIEWED BY
DATE
WATERSHED PROTECTION AND DEVELOPMENT REVIEW DEPARTMENT

SITE PLAN SCALE: 1" = 40'-0"

WESTLAKE DRIVE HOME

3107 WESTLAKE DRIVE, UNIT 1B - AUSTIN, TEXAS
LOT 75 — LAKE SHORE ADDITION

JAUREGUI
ARCHITECT BUILDER
3660 STONERIDGE ROAD, BLDG. A102 • AUSTIN, TEXAS 78746 • 512-328-7706

COPYRIGHT © 2010 JAUREGUI, INC

REGISTERED ARCHITECT STATE OF TEXAS

LAST REVISION: 05 / 24 / 2011	CONSTRUCTION SET: 10 / 28 / 2009
REVISIONS:	SHEET: A1.1b
DRAWN BY:	