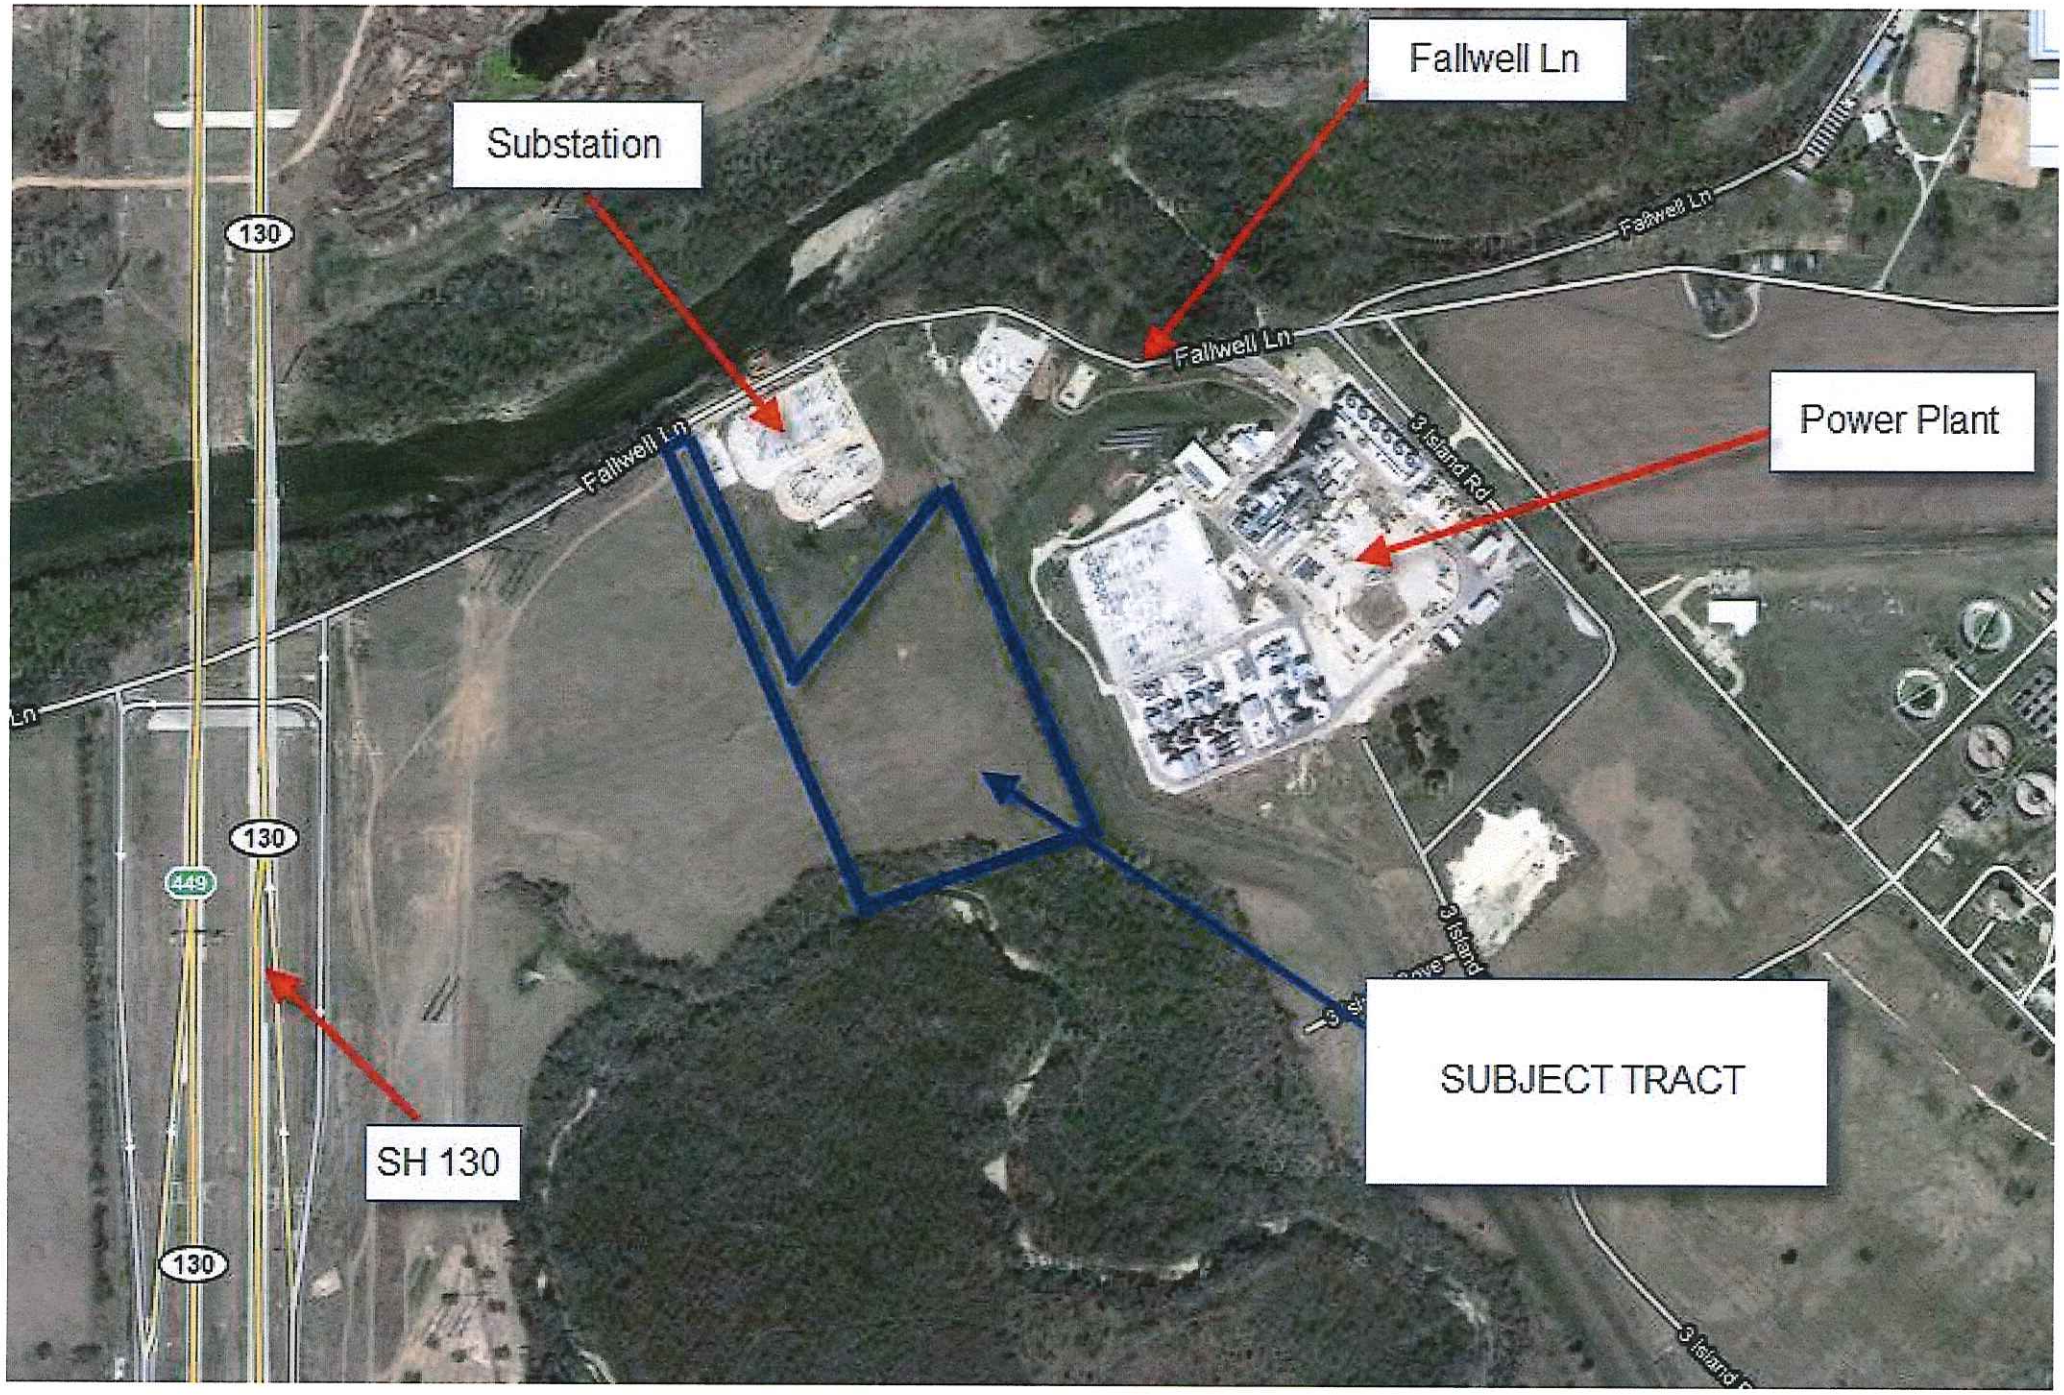
Fallwell Ln
Substation
Power Plant
SUBJECT TRACT
SH 130
130
449
Fallwell Ln
3 Island Rd