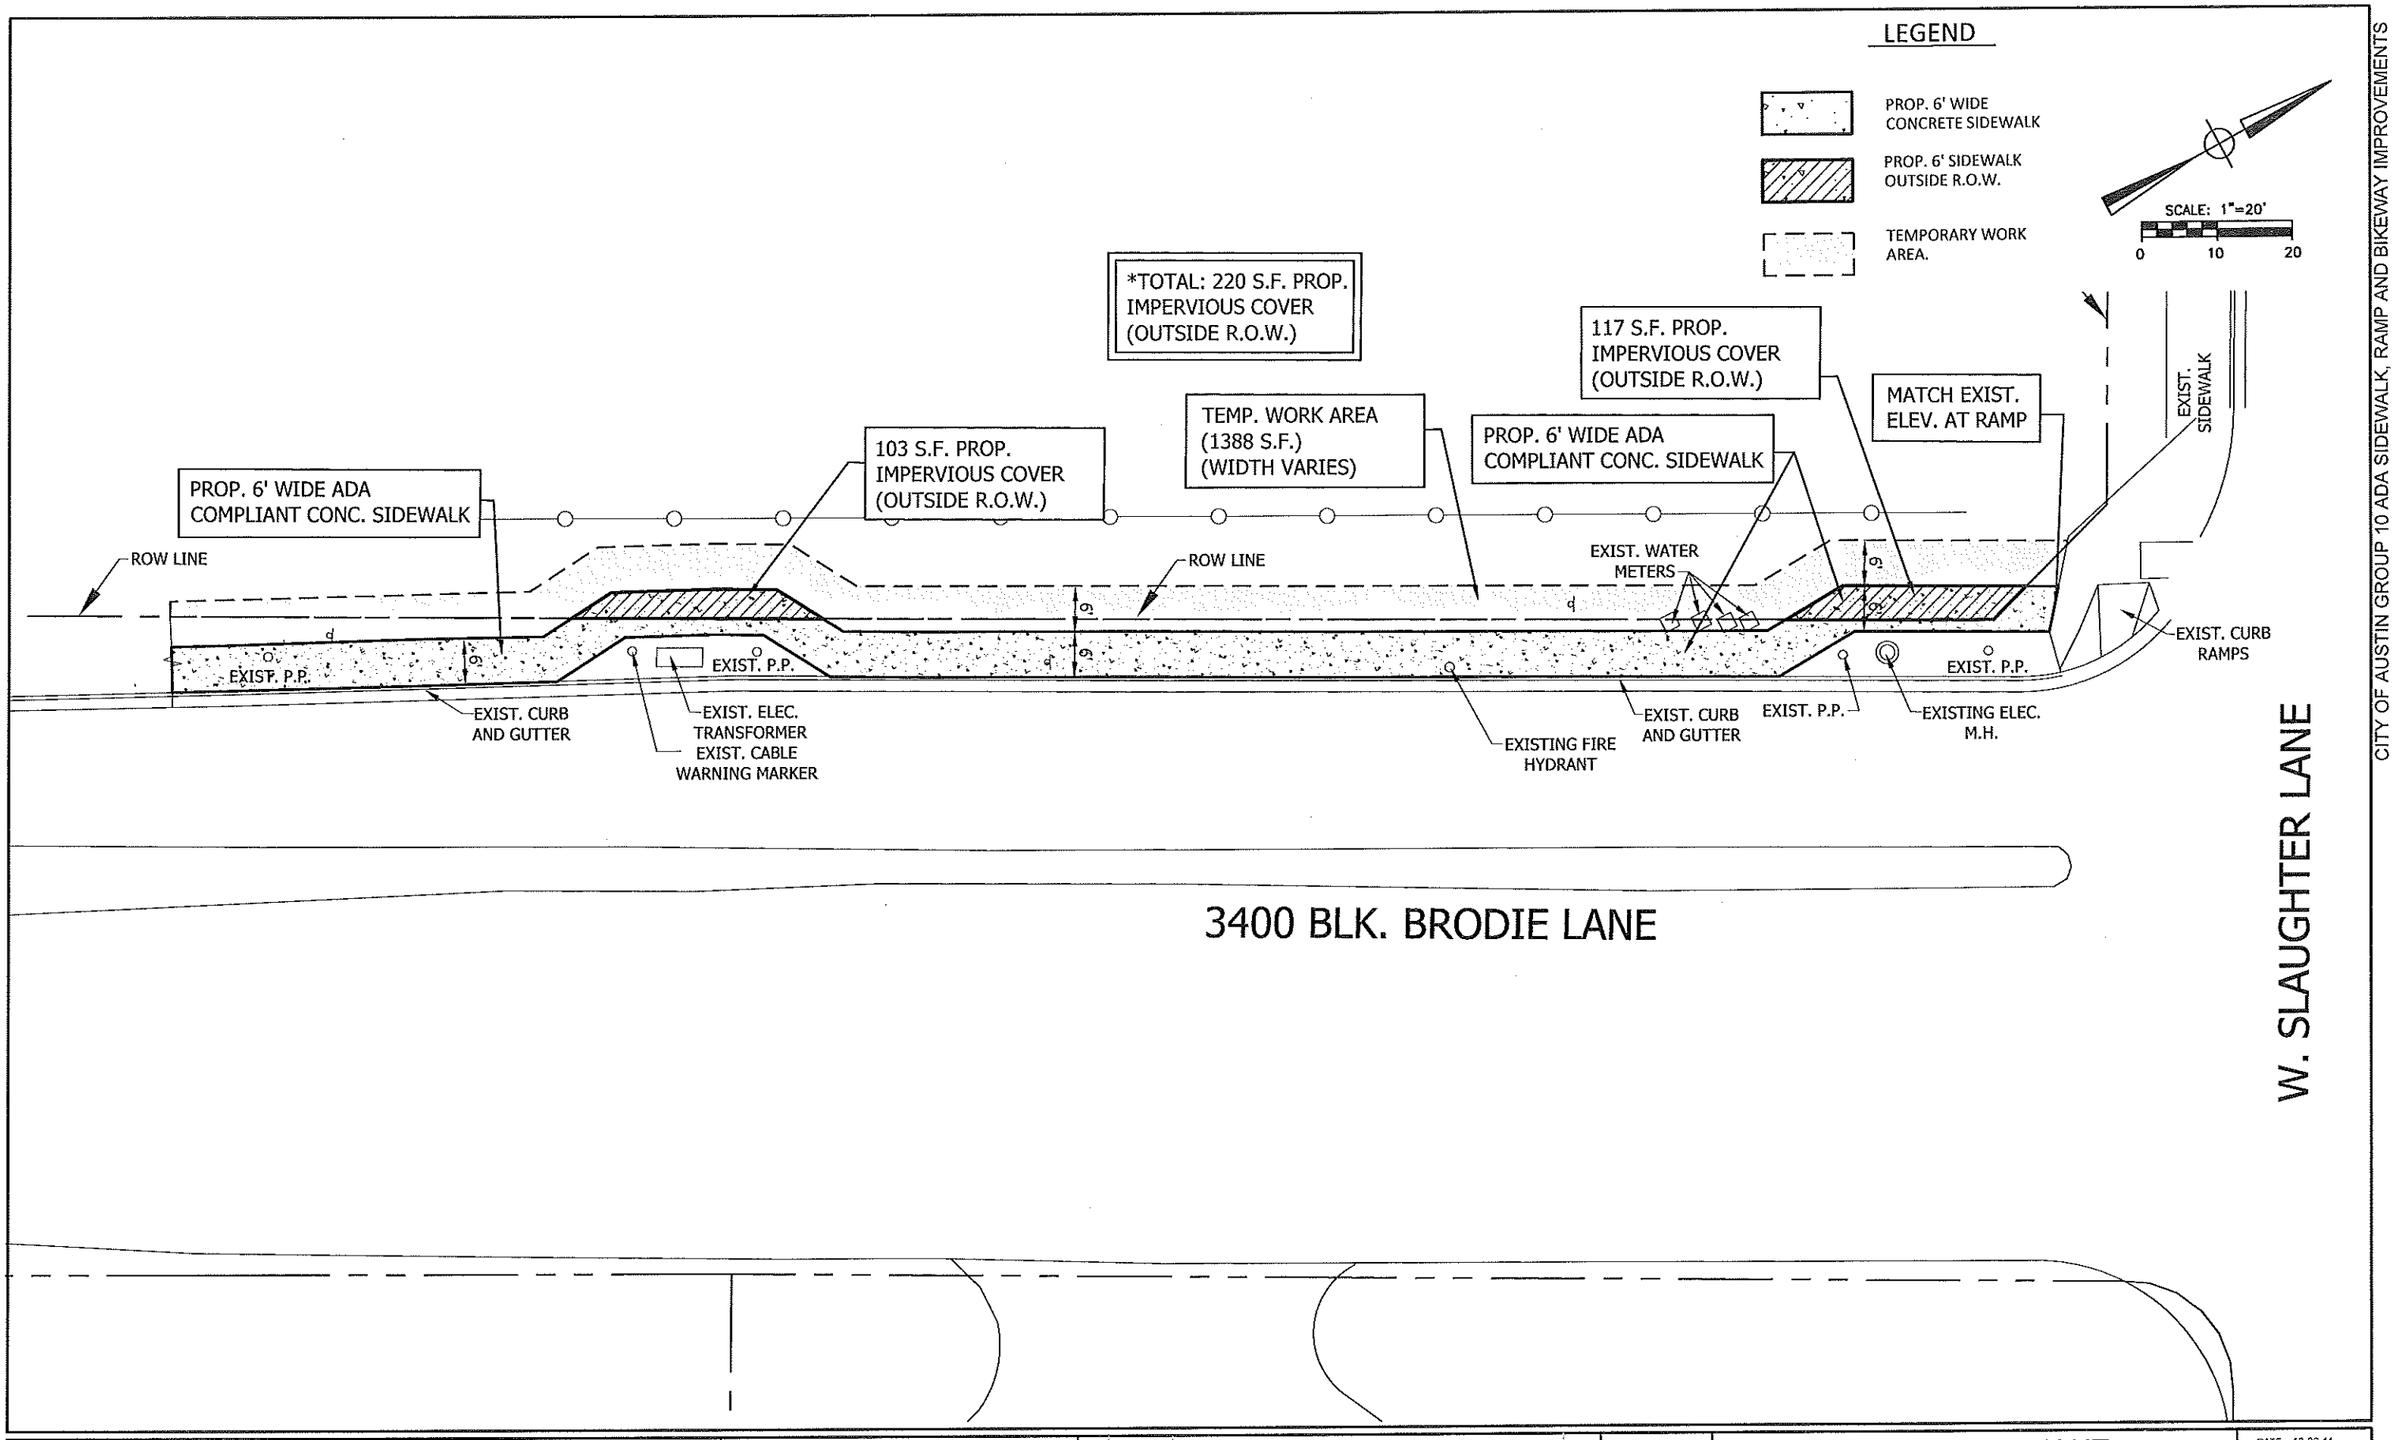

CITY OF AUSTIN GROUP 10 ADA SIDEWALK, RAMP AND BIKEWAY IMPROVEMENTS

"ALL RESPONSIBILITY FOR THE ADEQUACY OF THESE PLANS REMAINS WITH THE ENGINEER/ARCHITECT/LANDSCAPE ARCHITECT (AS APPLIES) WHO PREPARED THEM. IN APPROVING THESE PLANS, THE CITY OF AUSTIN MUST RELY UPON THE ADEQUACY OF THE WORK OF THE ENGINEER/ARCHITECT/LANDSCAPE ARCHITECT."

I CERTIFY THAT THESE ENGINEERING DOCUMENTS ARE COMPLETE, ACCURATE AND ADEQUATE FOR THEIR INTENDED PURPOSES, INCLUDING CONSTRUCTION, BUT ARE NOT AUTHORIZED FOR CONSTRUCTION PRIOR TO FORMAL CITY APPROVAL.

mwm DesignGroup
305 East Huntland Drive
Suite 200
Austin, Texas 78752
p: 512.453.0767
f: 512.453.1734
TBPE REGISTRATION # F-1416

NO.	DATE	DESCRIPTION	BY

0

The bar above measures one inch on the original drawing. Adjust scales accordingly.

SIDEWALK LAYOUT
BRODIE LANE AT W. SLAUGHTER LN.

CITY OF AUSTIN
AUSTIN ADA SIDEWALKS GROUP 10

DATE: 10-06-11
JOB NO: 02363C
FILE: 1

C100
1 OF 1