	BUILDING NO.	DISTRIBUTION
A	8050, 8055, 8065, 8070 8075, 8080	RCCF
B	8035	GARAGE NEAR TRAILERS
C	8125, 8130, 8135, 8155 8165, 8170, 8175, 8180, 8185	HANGARS
D	8200, 8210, 8215, 8225 8230, 8235, 8240, 8245	TANG OFFICES
E	8265	ANTENNA SITE
F	8250, 8253, 8255, 8260	CURRENT MOTOR POOL
G	10005	POLE BARN
H	2001, 2025, 2055, 2060 2065	GOLF COURSE BUILDINGS (VARIOUS)
I	3015, 3020	BUNKERS
J	8095, 8100	HUSH HOUSES
K	8220	MAINTENANCE COMPLEX
L	6005, 6010	OFFICES COMPLEX

CURRENTLY UNDERWAY/ALREADY DEMOLISHED

M	7380, 7385, 7390	RON
N	8120	PARACHUTE SHOP
O	8145	SUPPORT BUILDING
P	2020	FORMER GOLF PRO SHOP

LEGEND

A — BUILDINGS/SITES TO BE DEMOLISHED

GOLF COURSE TO BE DEMOLISHED

RUNWAY RECONSTRUCTION PLAN

	IMP. COVER (ACRES)	IMP. COVER (PERCENT)
EXISTING	992	23.8%

NOTE: EXCLUDES AREAS NORTH OF S.H. 71

GROUND CONDITIONS AS OF JANUARY, 2010

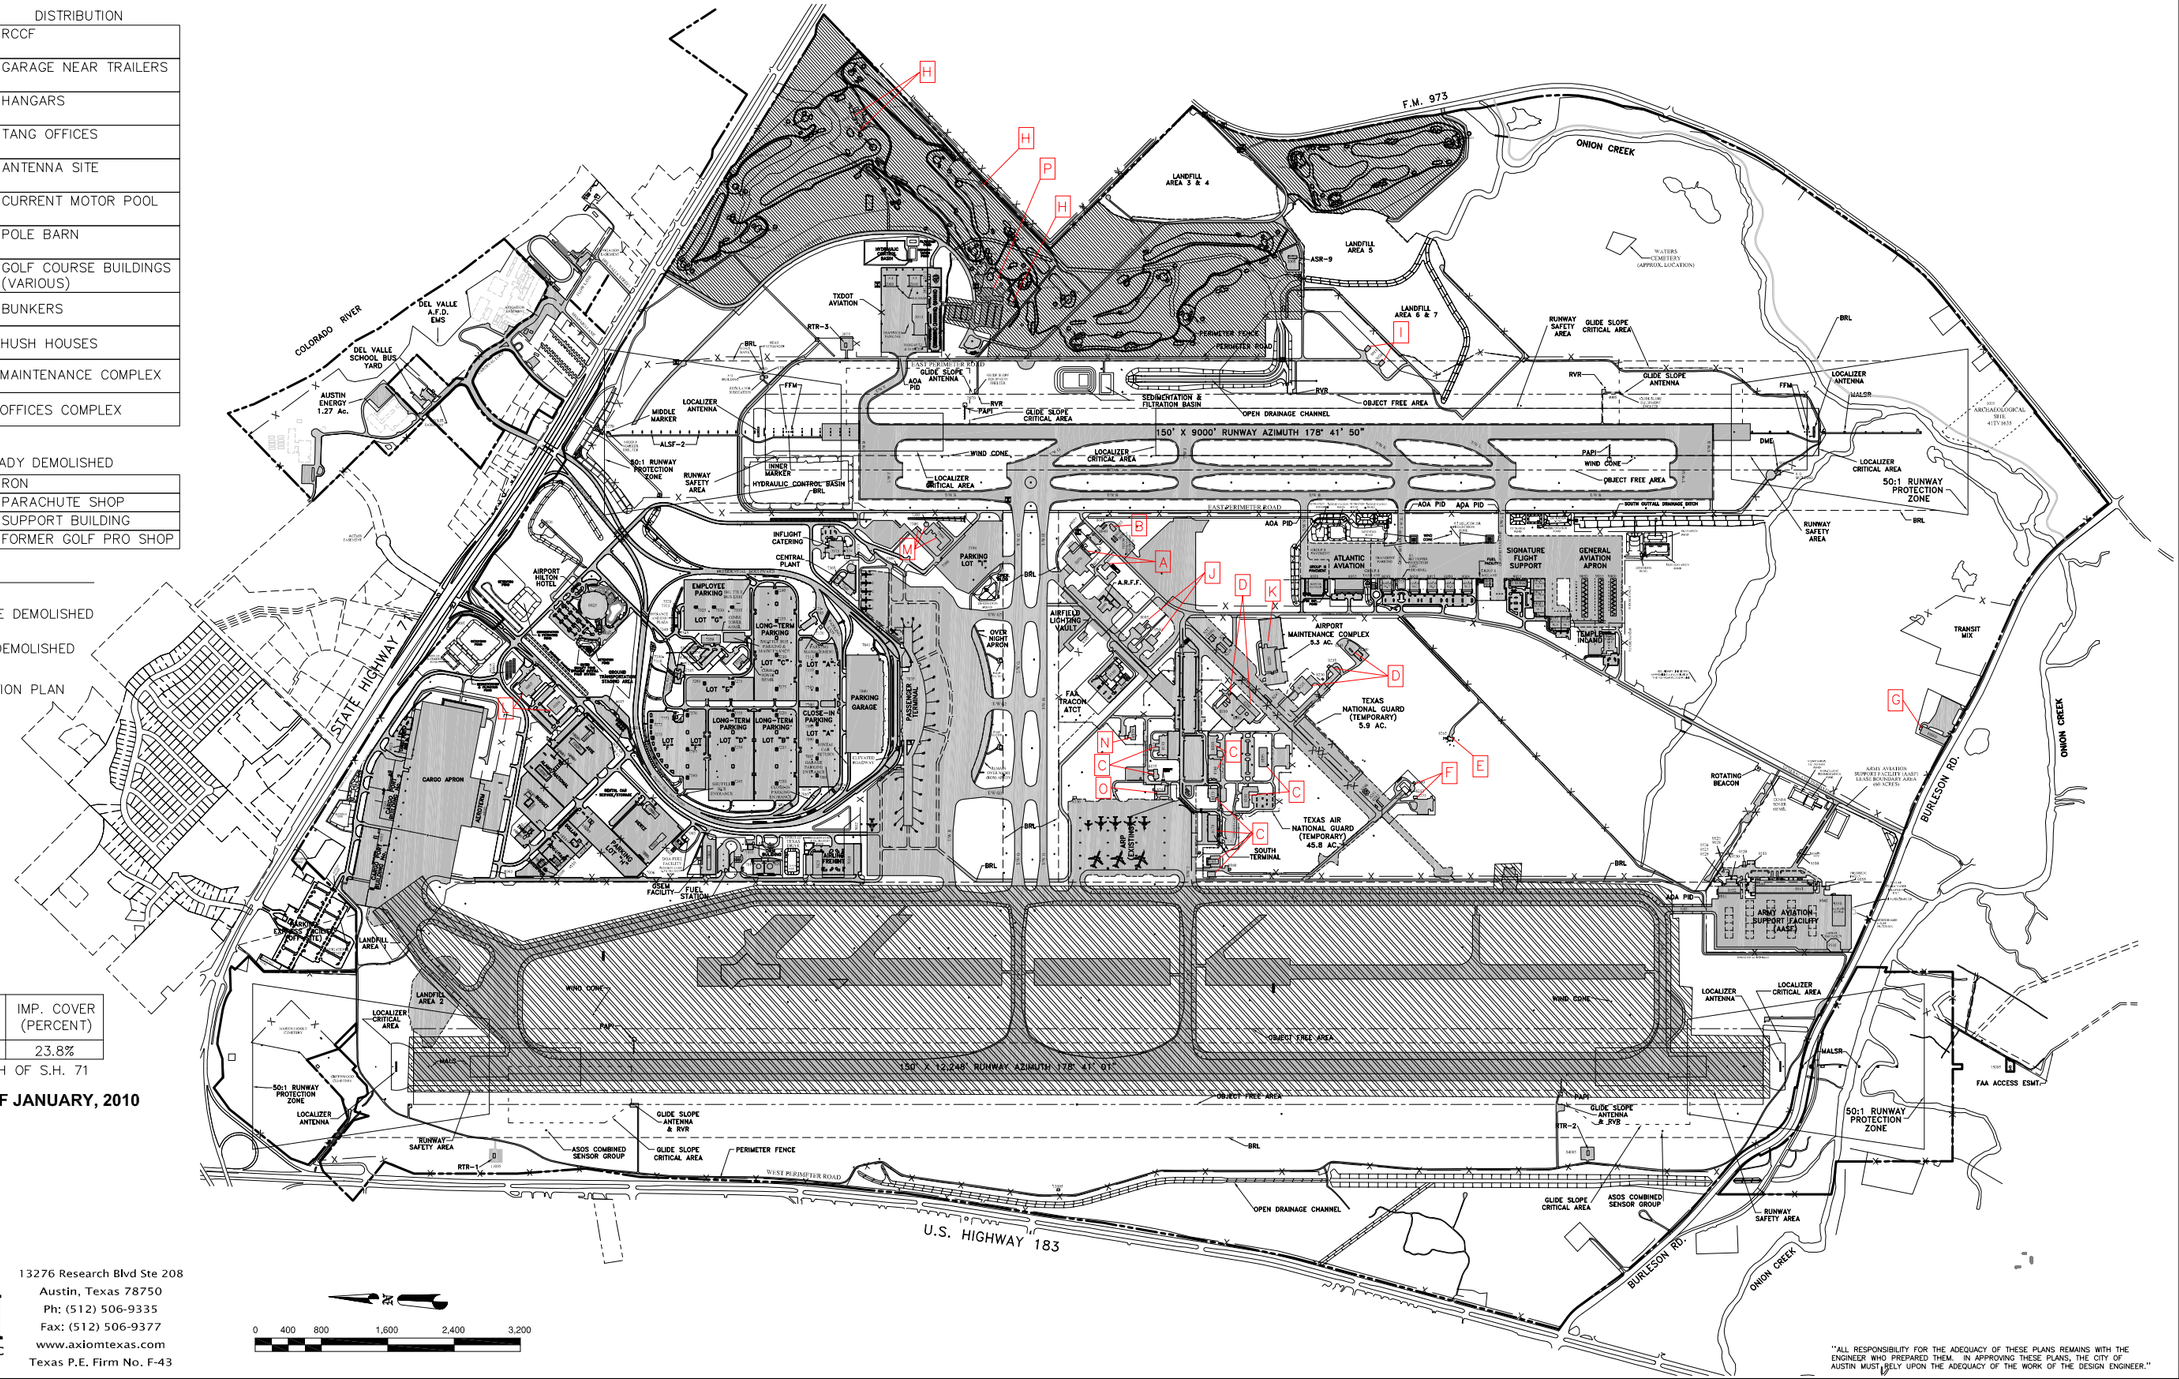

AXIOM Engineers Inc

13276 Research Blvd Ste 208
Austin, Texas 78750
Ph: (512) 506-9335
Fax: (512) 506-9377
www.axiomtexas.com
Texas P.E. Firm No. F-43

0 400 800 1,600 2,400 3,200

"ALL RESPONSIBILITY FOR THE ADEQUACY OF THESE PLANS REMAINS WITH THE ENGINEER WHO PREPARED THEM. IN APPROVING THESE PLANS, THE CITY OF AUSTIN MUST RELY UPON THE ADEQUACY OF THE WORK OF THE DESIGN ENGINEER."

CDM

Camp Dresser & McKee Inc.
RIata Corporate Park, 12357-A RIata Trace Parkway, Suite 210
Austin, TX 78727
Tel: (512) 346-1100
Texas Registration Number F-3043
consulting • engineering • construction • operations

STATE OF TEXAS
ALAN D. RHAMES
72089
REGISTERED PROFESSIONAL ENGINEER
10/20/11

Austin-Bergstrom International Airport
Department of Aviation

AUSTIN–BERGSTROM INTERNATIONAL AIRPORT

DEVELOPMENT ORDINANCE

DEMOLITION PLAN

DRAINAGE MASTER PLAN UPDATE | M3179

NO.	DATE	ISSUE DESCRIPTION	BY
1	04/12/11	ISSUED AS ATTACHMENT TO ABIA SITE DEVELOPMENT ORDINANCE	ADR

SITE PLAN APPROVAL Sheet ___ of ___
FILE NO.:_____ APPLICATION DATE: _____
APPROVED BY COMMISSION ON: _____ UNDER SECTION ____ OF CHAPTER ____ OF THE AUSTIN CITY CODE.
EXPIRATION DATE (25-5-81LDC)_____ CASE MANAGER:_____
PROJECT EXPIRATION DATE (ORD.#97905-A)_____DWPZ____DDZ____

Director, Planning and Development Review Department
RELEASED FOR GENERAL COMPLIANCE_____ZONING_____
Rev. 1 _____ Correction 1 _____
Rev. 2 _____ Correction 2 _____
Rev. 3 _____ Correction 3 _____

Final plat must be recorded by the Project Expiration Date, if applicable. Subsequent Site Plans which do not comply with the Code current at the time of filing, and all required Building Permit and/or a notice of construction (if a building permit is not required), must also be approved prior to the Project Expiration Date.

JOB NO.	204-06
DRAWN BY:	CGF
CHECKED BY:	ADR
COORD. CHECK:	XX
FILE NAME:	ABIA-MP_DEMO-E
DATE:	07-28-2011
SCALE:	1' = 800'

EXHIBIT

ATTACHMENT A-4