EXHIBIT A

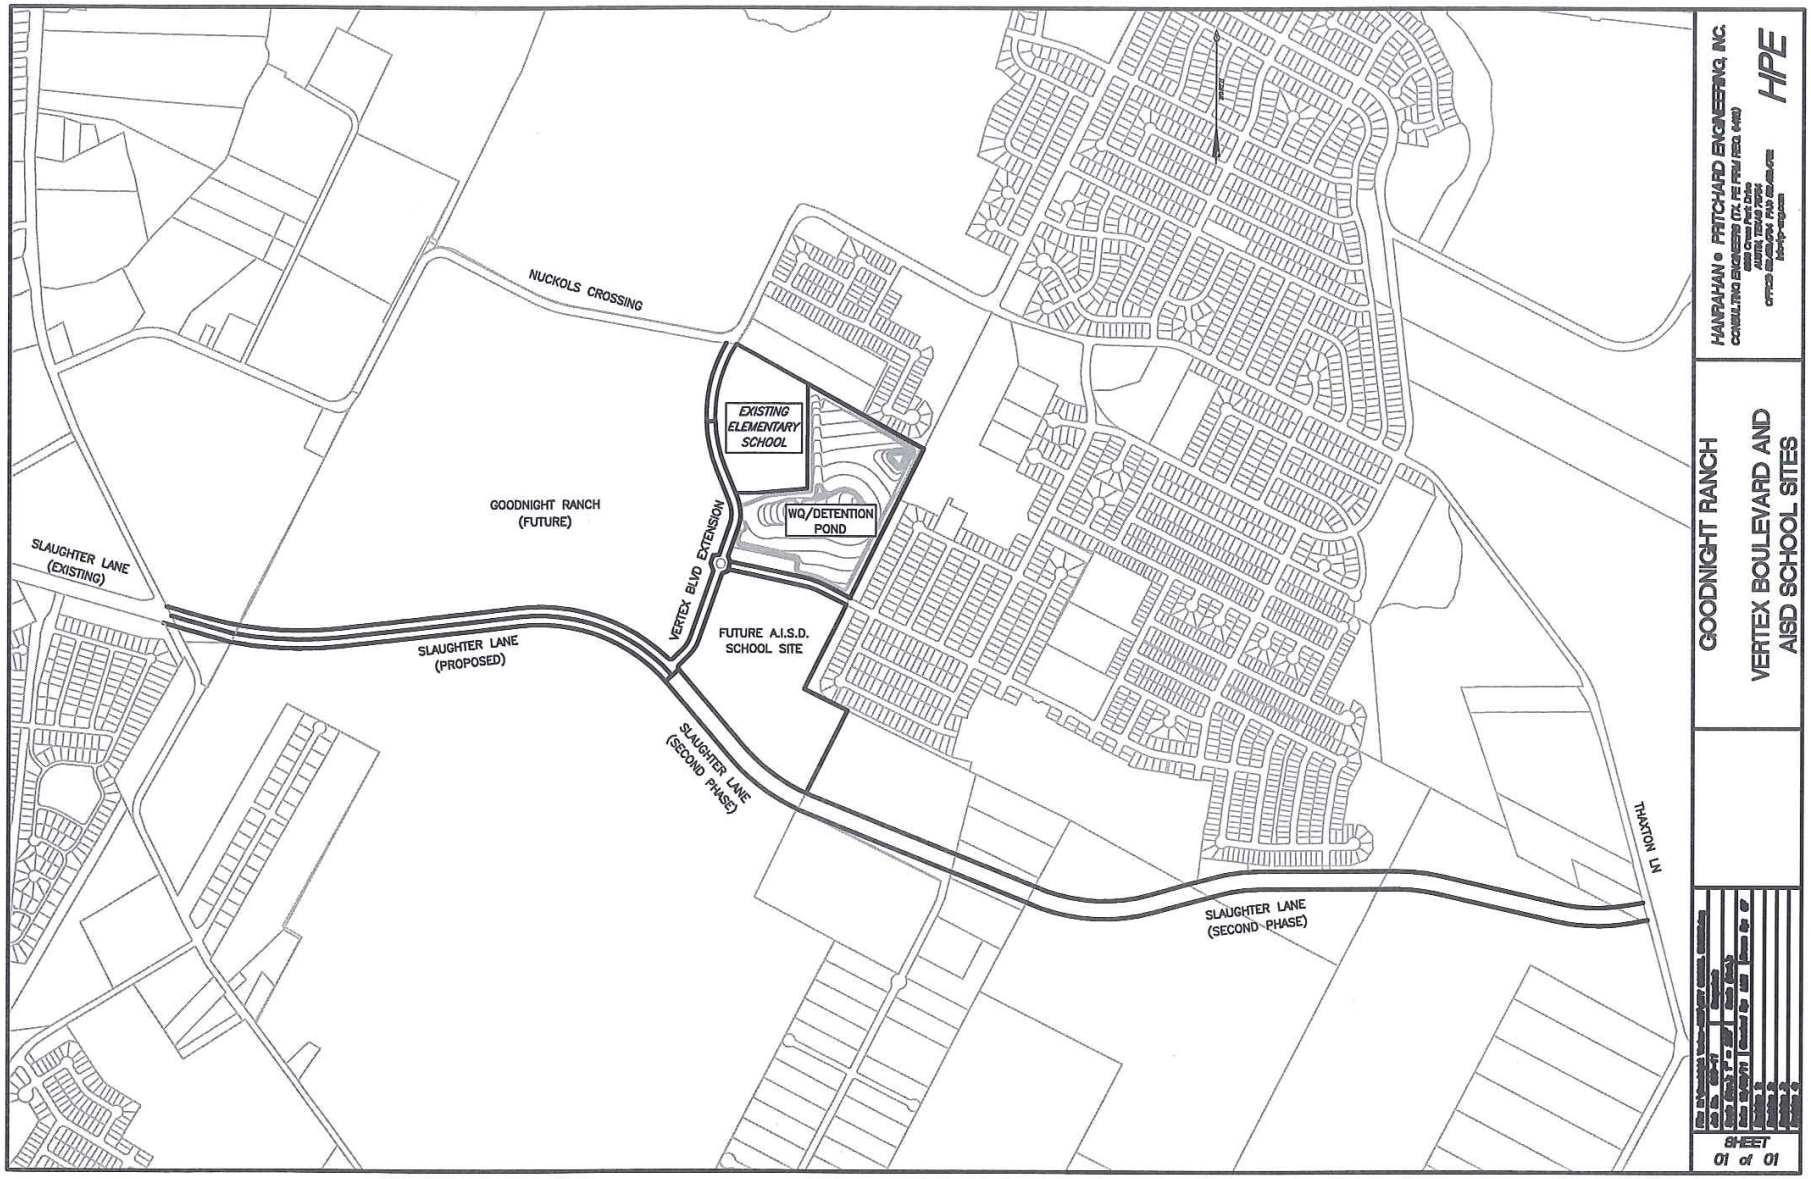
NUCKOLS CROSSING
EXISTING ELEMENTARY SCHOOL
WQ/DETENTION POND
GOODNIGHT RANCH (FUTURE)
SLAUGHTER LANE (EXISTING)
VERTEX BLVD EXTENSION
FUTURE A.I.S.D. SCHOOL SITE
SLAUGHTER LANE (PROPOSED)
SLAUGHTER LANE (SECOND PHASE)
SLAUGHTER LANE (SECOND PHASE)
THAXTON LN
HANRAHAN • FRITCHARD ENGINEERING, INC.
CONSULTING ENGINEERS (TX. PE FIRM REG. 0402)
HPE
GOODNIGHT RANCH
VERTEX BOULEVARD AND AISD SCHOOL SITES
SHEET 01 of 01