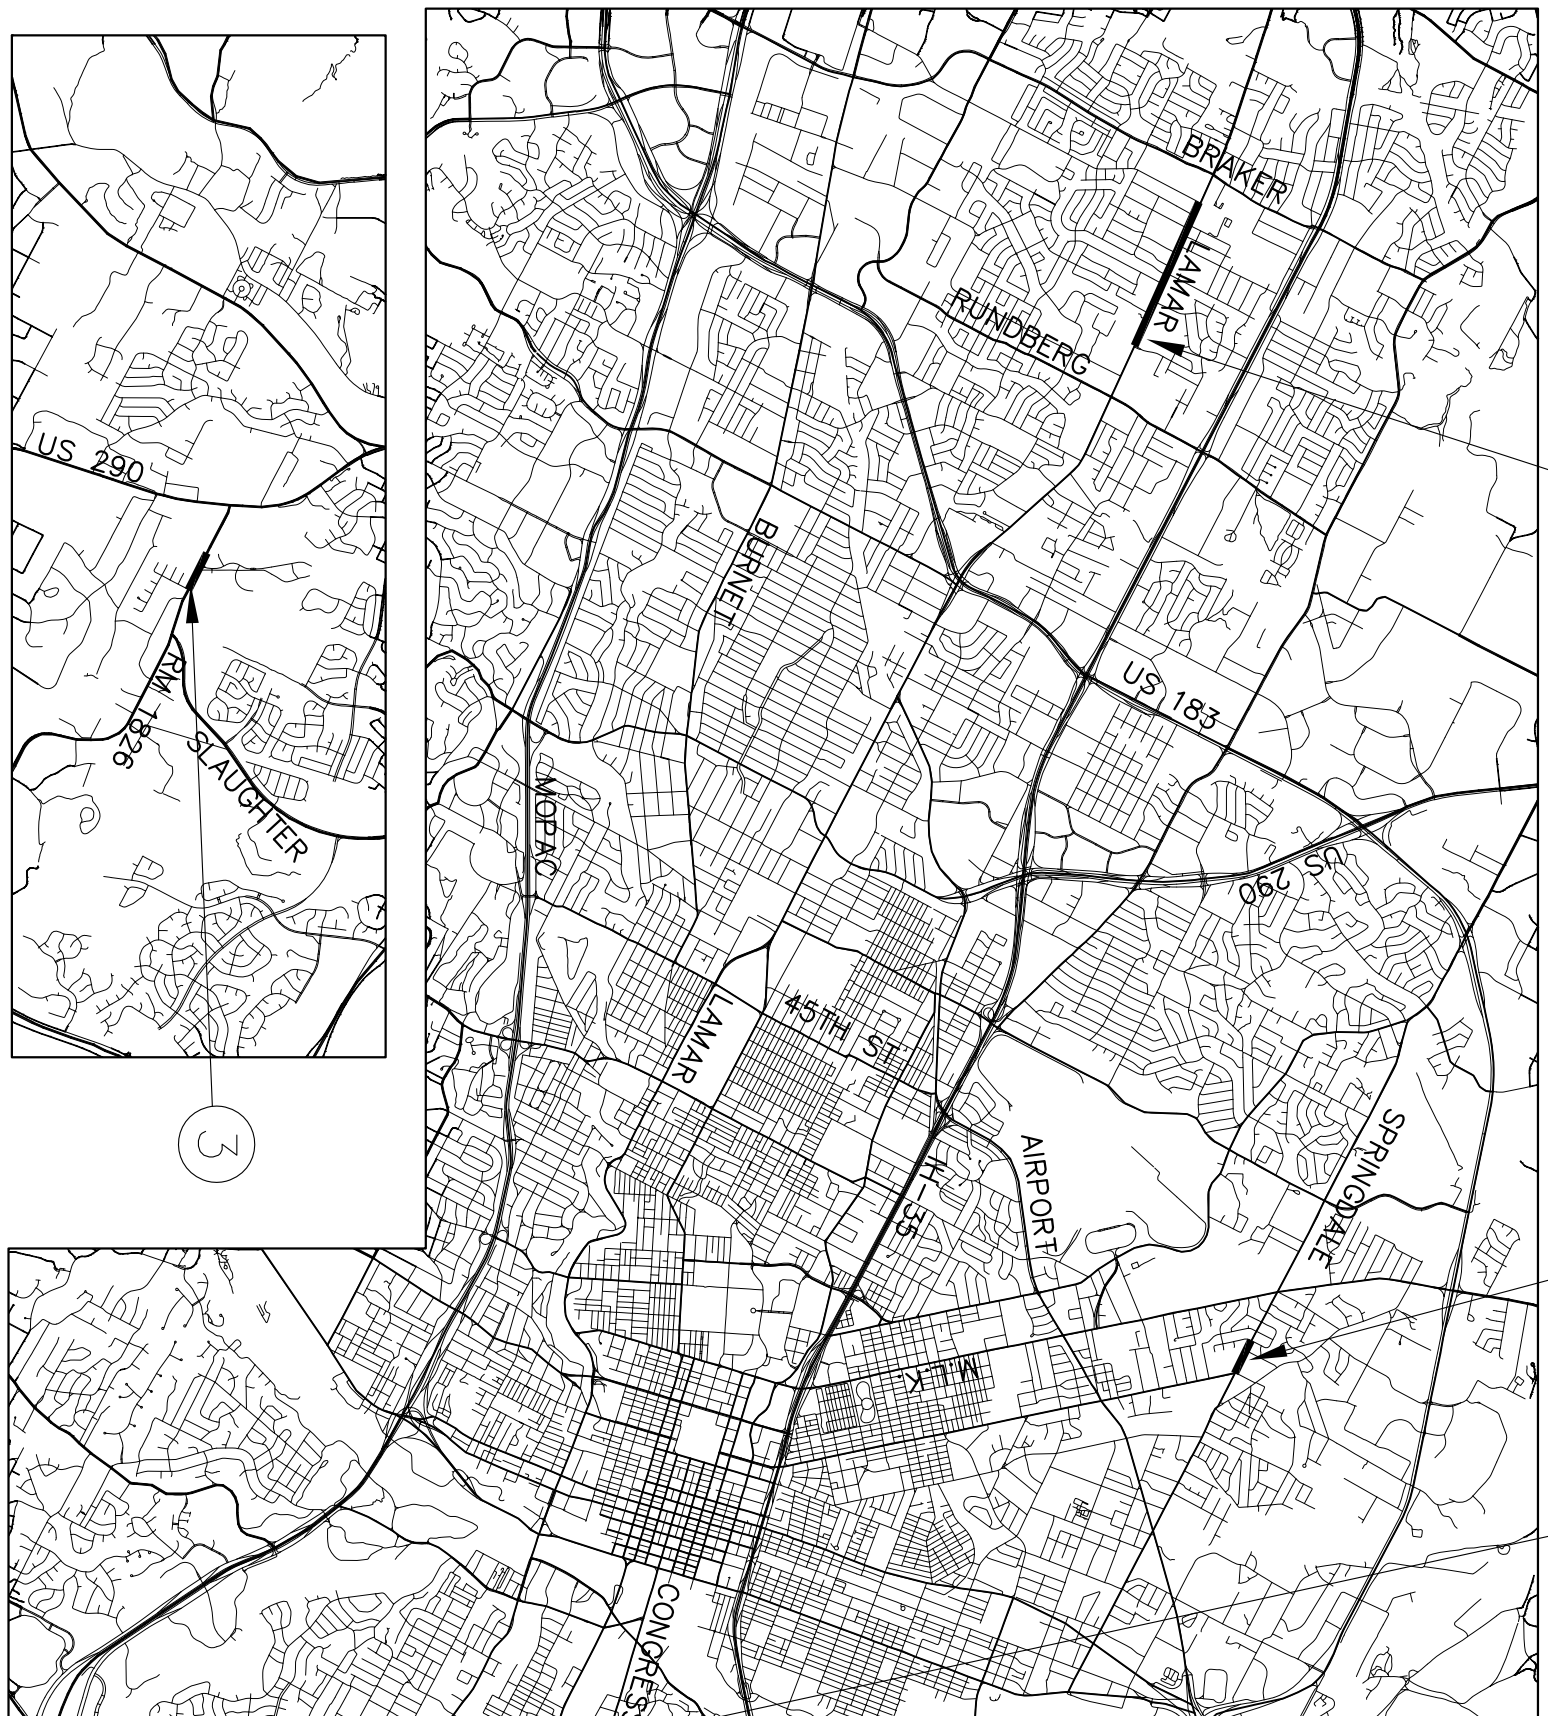


	PROJECT	FROM	TO
1	SOUTH 1ST STREET	WILLIAM CANNON	SLAUGHTER
2	LAMAR BLVD	LONGSPUR	KRAMER
3	RM 1826	SUMMERVALE	SETON SW ENTR.
4	STONELEIGH	BLUE MEADOW	BITTER CREEK
5	EUCLID	OLTORF	CUMBERLAND
6	EVA	MONROE	GIBSON
7	SPRINGDALE	EAST 12TH	GLOMAR
8	BIKE PROJECT	TBD	TBD

STATE OF TEXAS
D. DOUGLAS SLAUSON, III
87050
LICENSED
PROFESSIONAL ENGINEER

G-1

DATE: 6/12/2012	SCALE: AS SHOWN
DESIGN BY: DDS	DRAWN BY: DDS
SHEET NO. of XXXX	JOB NUMBER: Job Number
SHEET ID: Group 14 Location Map.dwg	

© copyright TRC Engineers, Inc. 2007

CITY / CLIENT

LOCATION MAP

ADA SIDEWALK & RAMP IMPROVEMENTS 2012 GROUP 14 CITY WIDE

TRC ENGINEERS, INC.
505 E. HUNTLAND DRIVE, STE. 250 AUSTIN, TX 78752
T.B.P.E. FIRM REGISTRATION # F-8632
(512) 454 – 8716

REVISIONS

NO.	DATE	COMMENT