Exhibit D

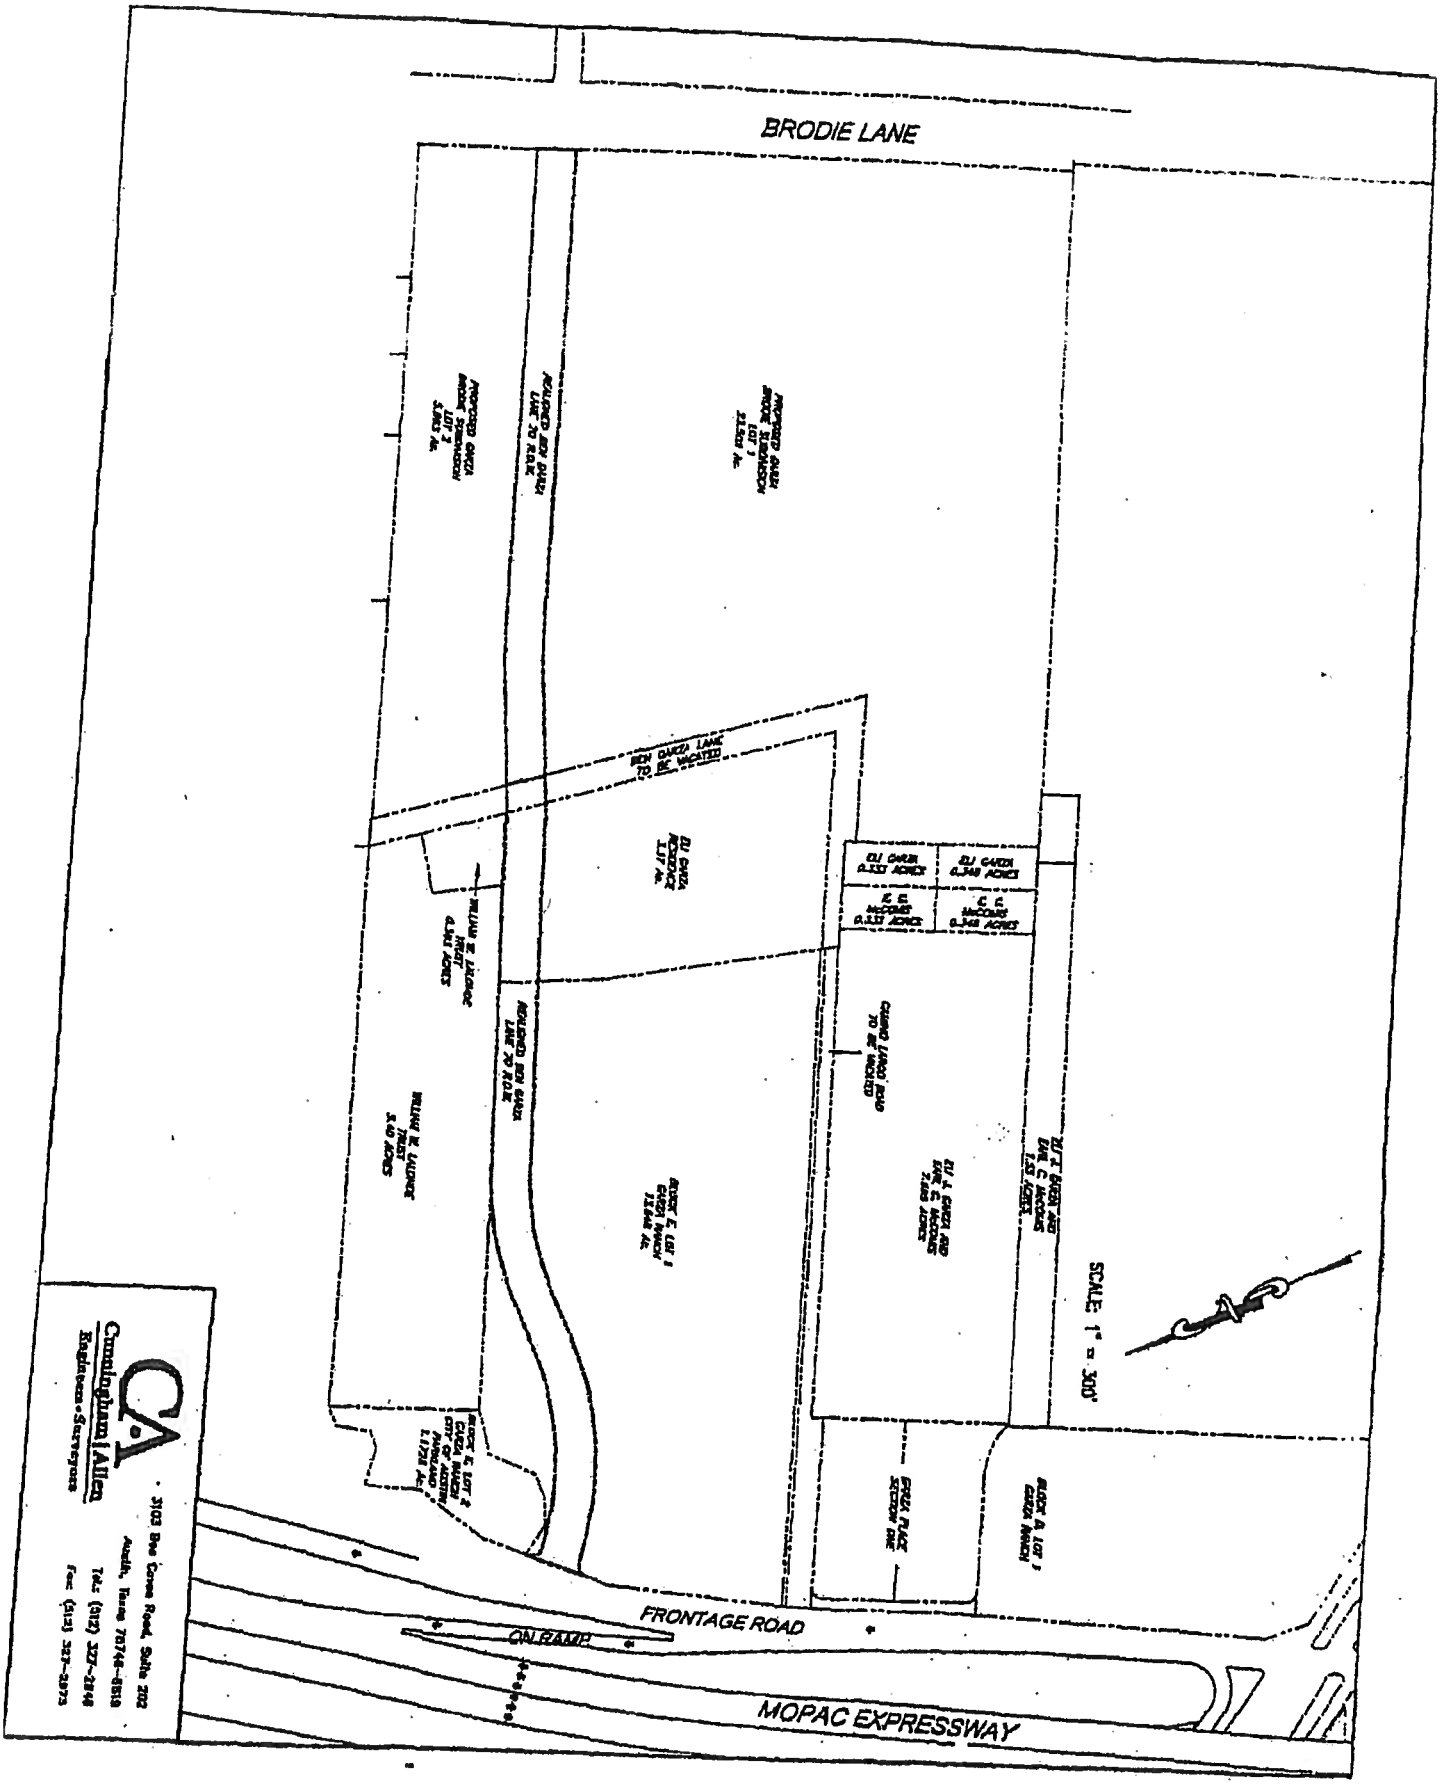
BRODIE LANE
FRONTAGE ROAD
ON RAMP
MOPAC EXPRESSWAY
SCALE: 1" = 300'
Cunningham | Allen
Engineers • Surveyors