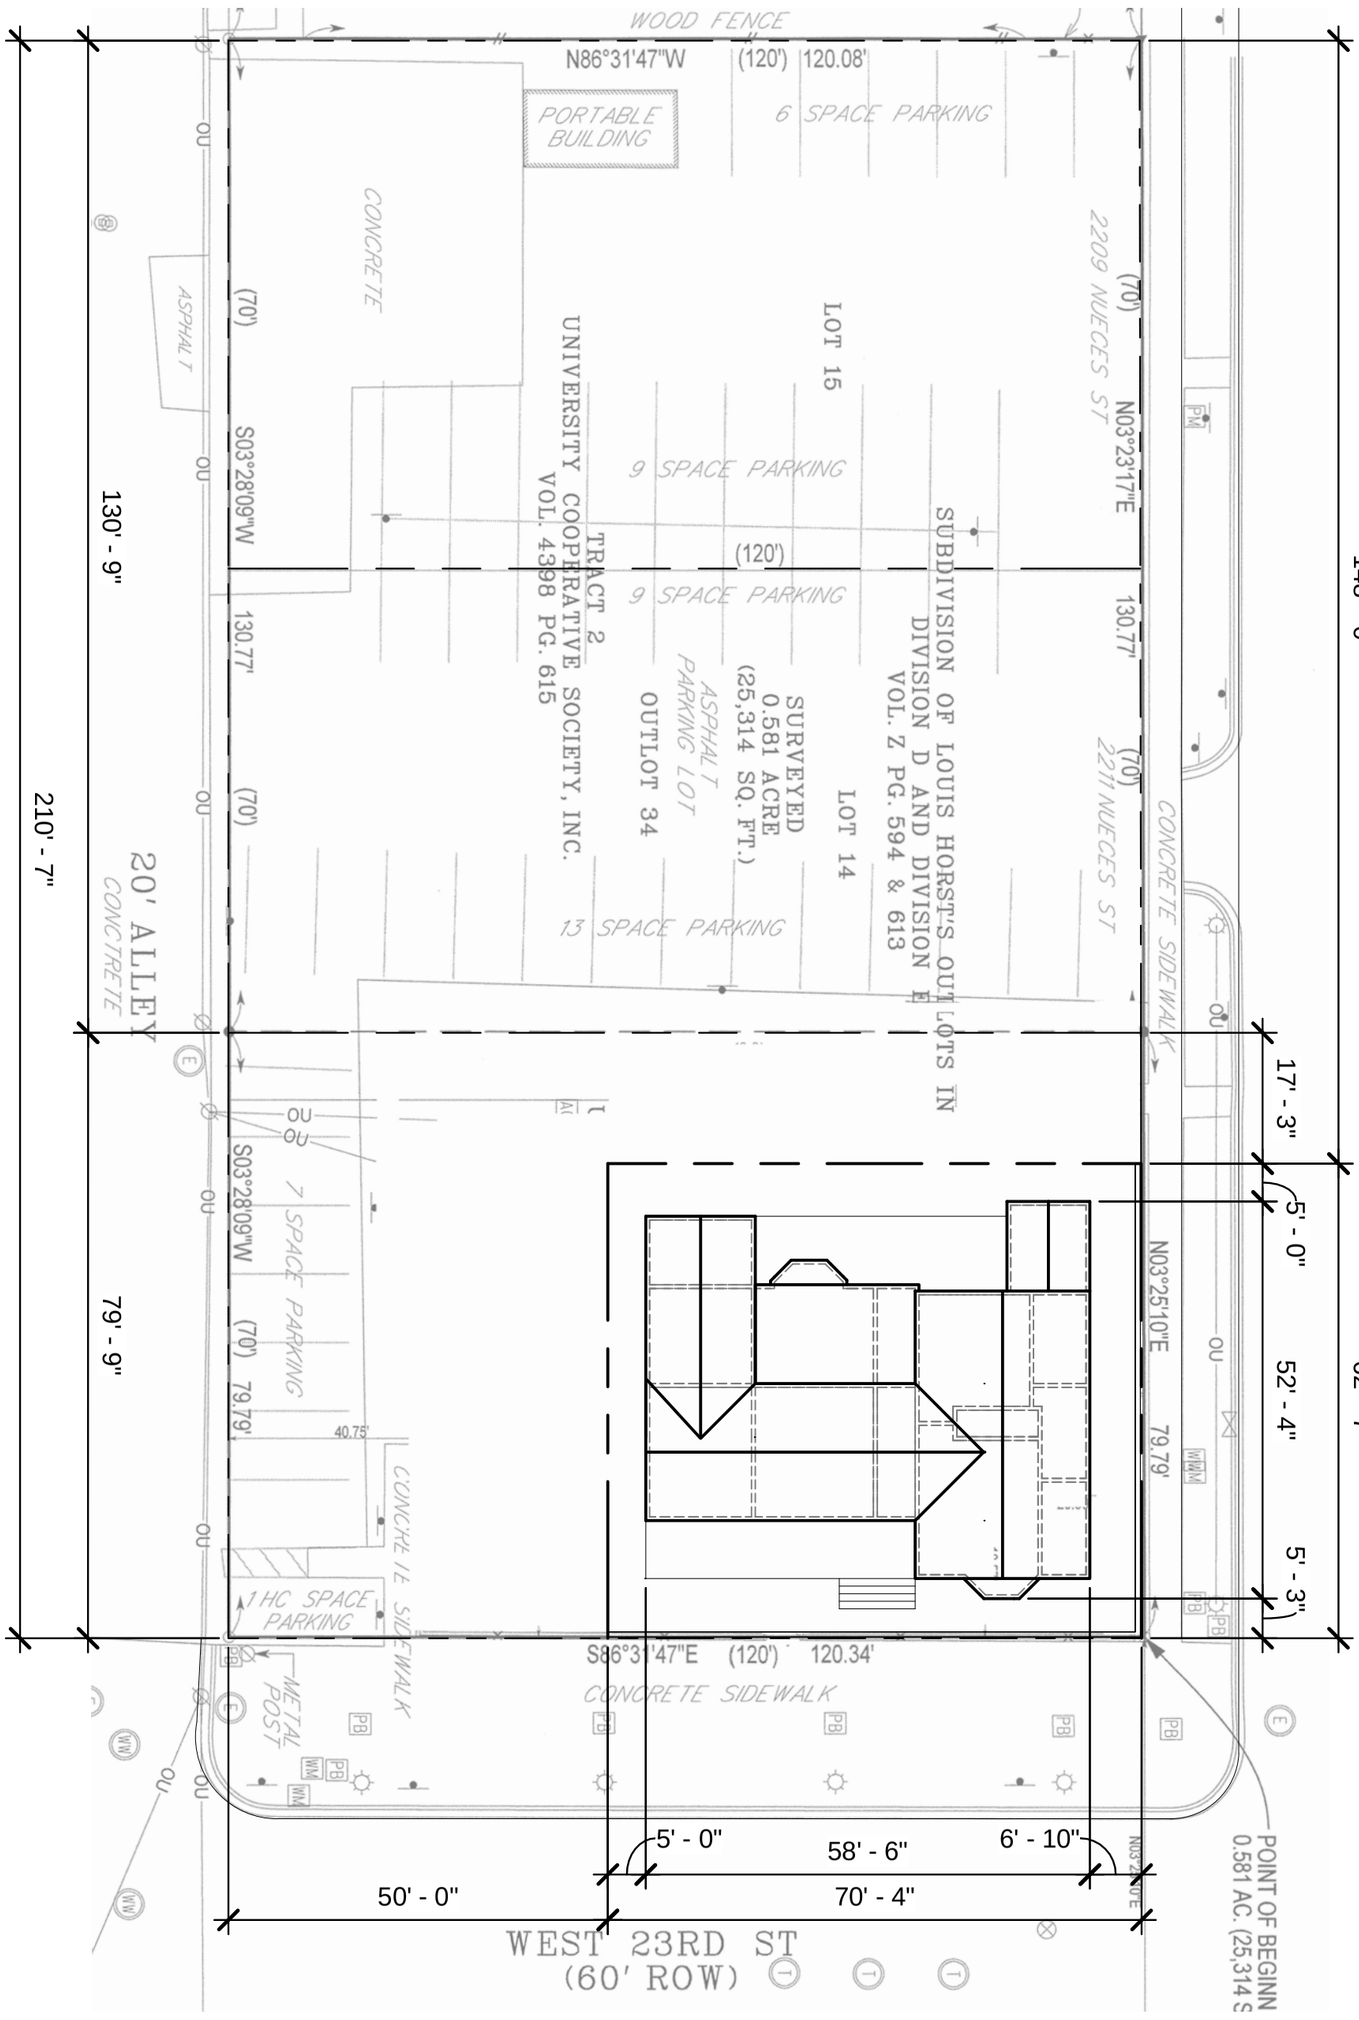

CARTER • DESIGN ASSOCIATES
817 WEST ELEVENTH STREET
AUSTIN TEXAS 78701 (512) 476-1812
ARCHITECTURE PLANNING PRESERVATION

DABNEY HORNE HOUSE

507 W. 23RD STREET
AUSTIN, TEXAS 78705

Copyright Carter Design Associates, Inc.

REVISED HISTORIC SITE

16 SEPTEMBER 2013

1" = 20'-0"