319 Congress

Schematic Design Package

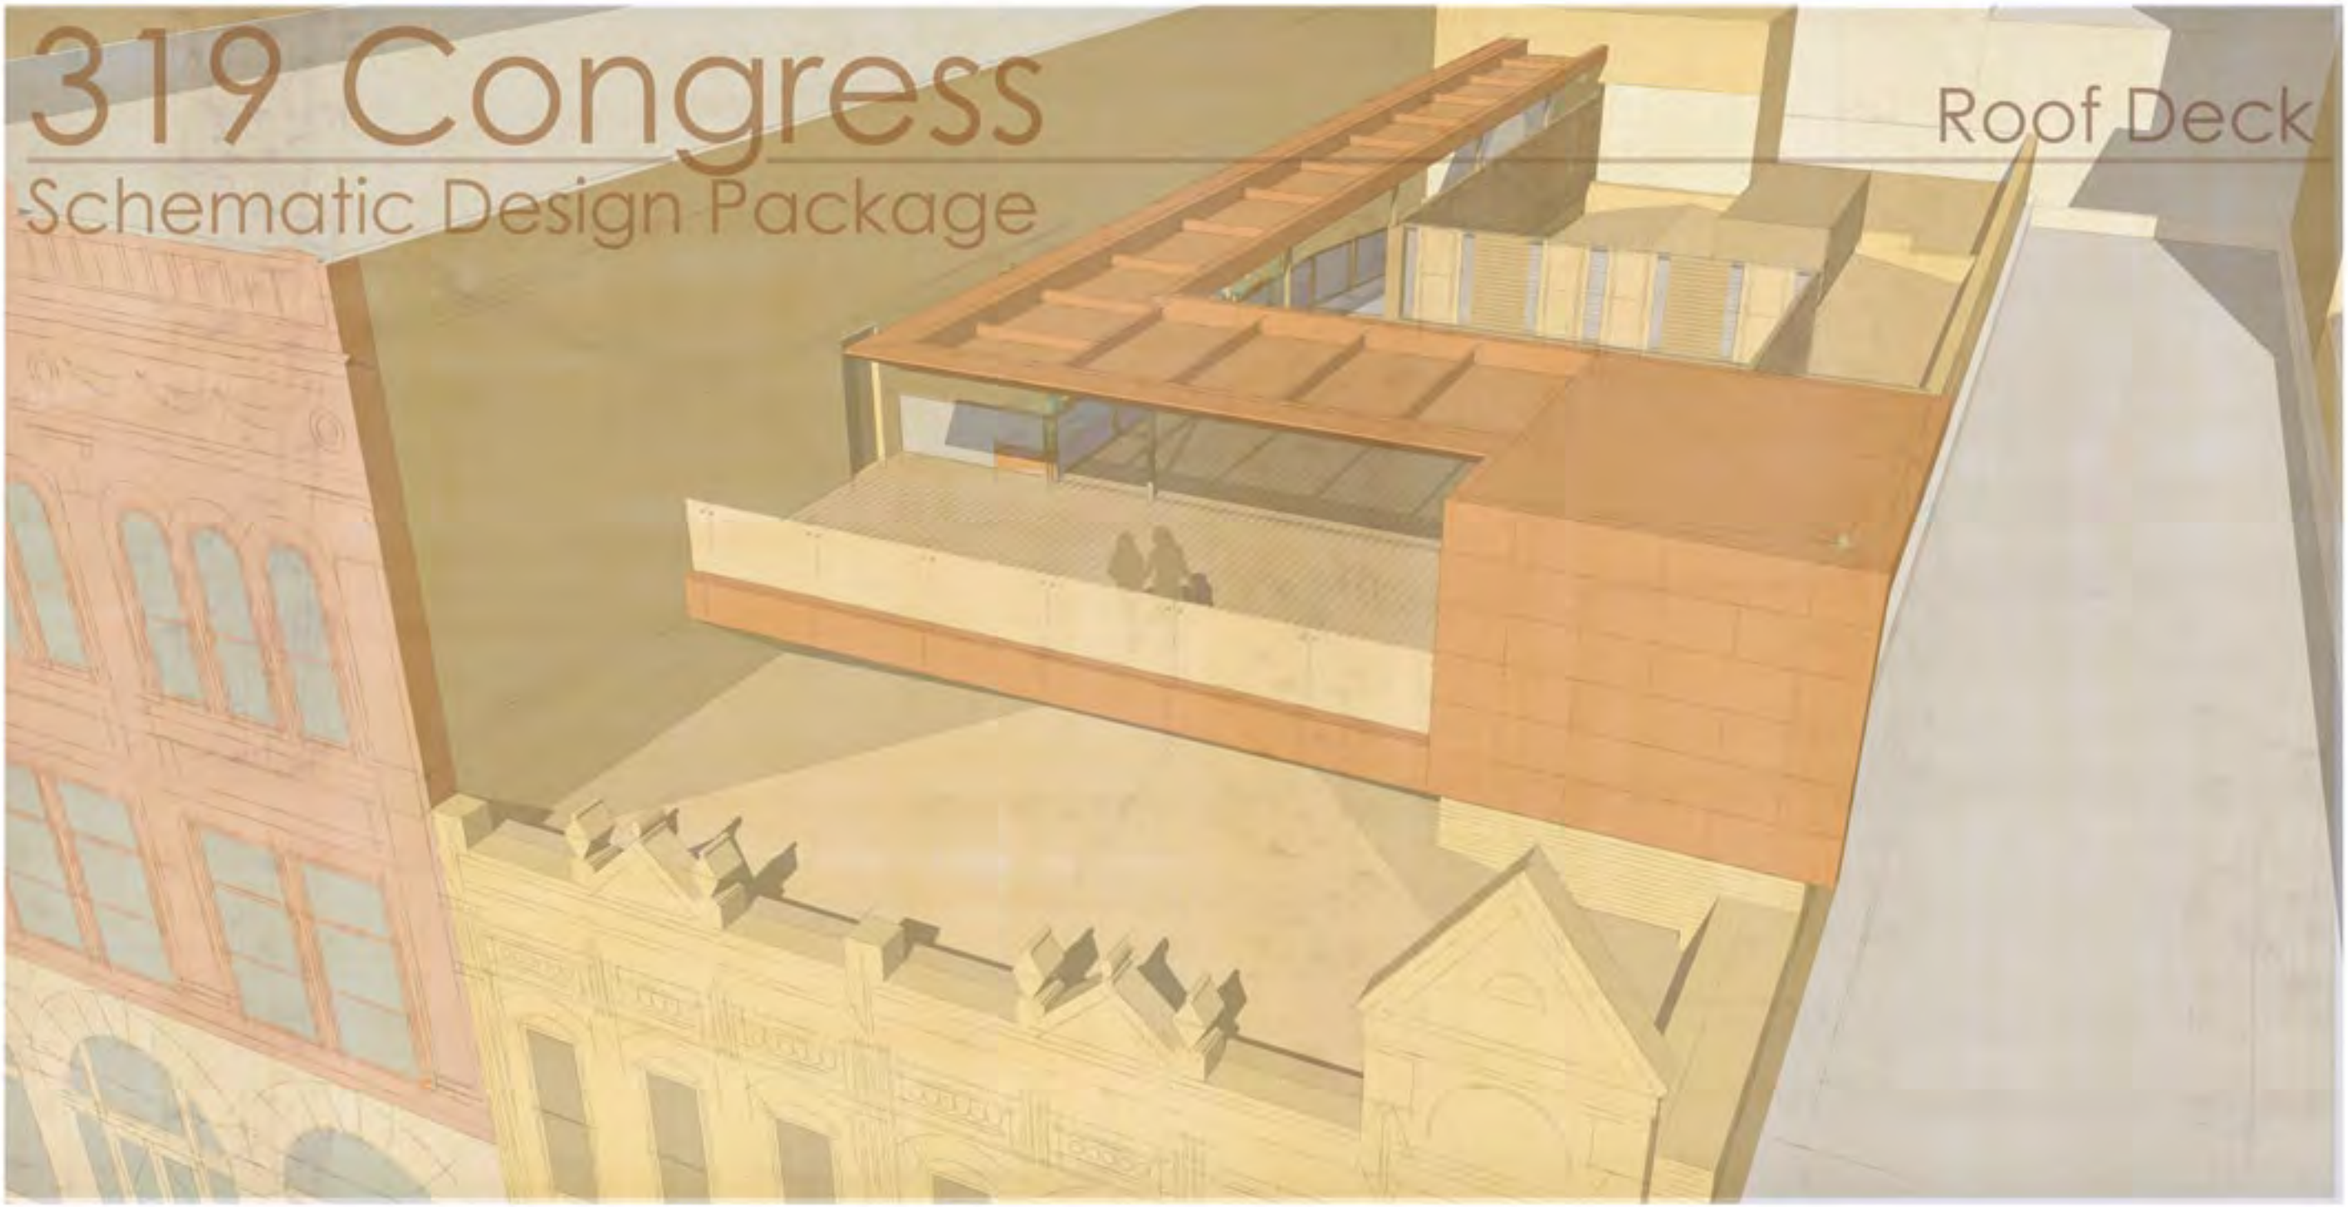

ISSUE: SCHEMATIC DESIGN PHASE

SIXTHRIVER ARCHITECTS
3601 SOUTH CONGRESS AVENUE
SUITE G300
AUSTIN, TEXAS 78704
P 512 . 306 . 9928
F 512 . 306 . 7928

COVER SHEET

SCALE: NTS

10.24.13
BOES
13247

CONGRESS COMMONS

319 CONGRESS AVENUE
AUSTIN, TEXAS 78701

0 OF 10

A.COV

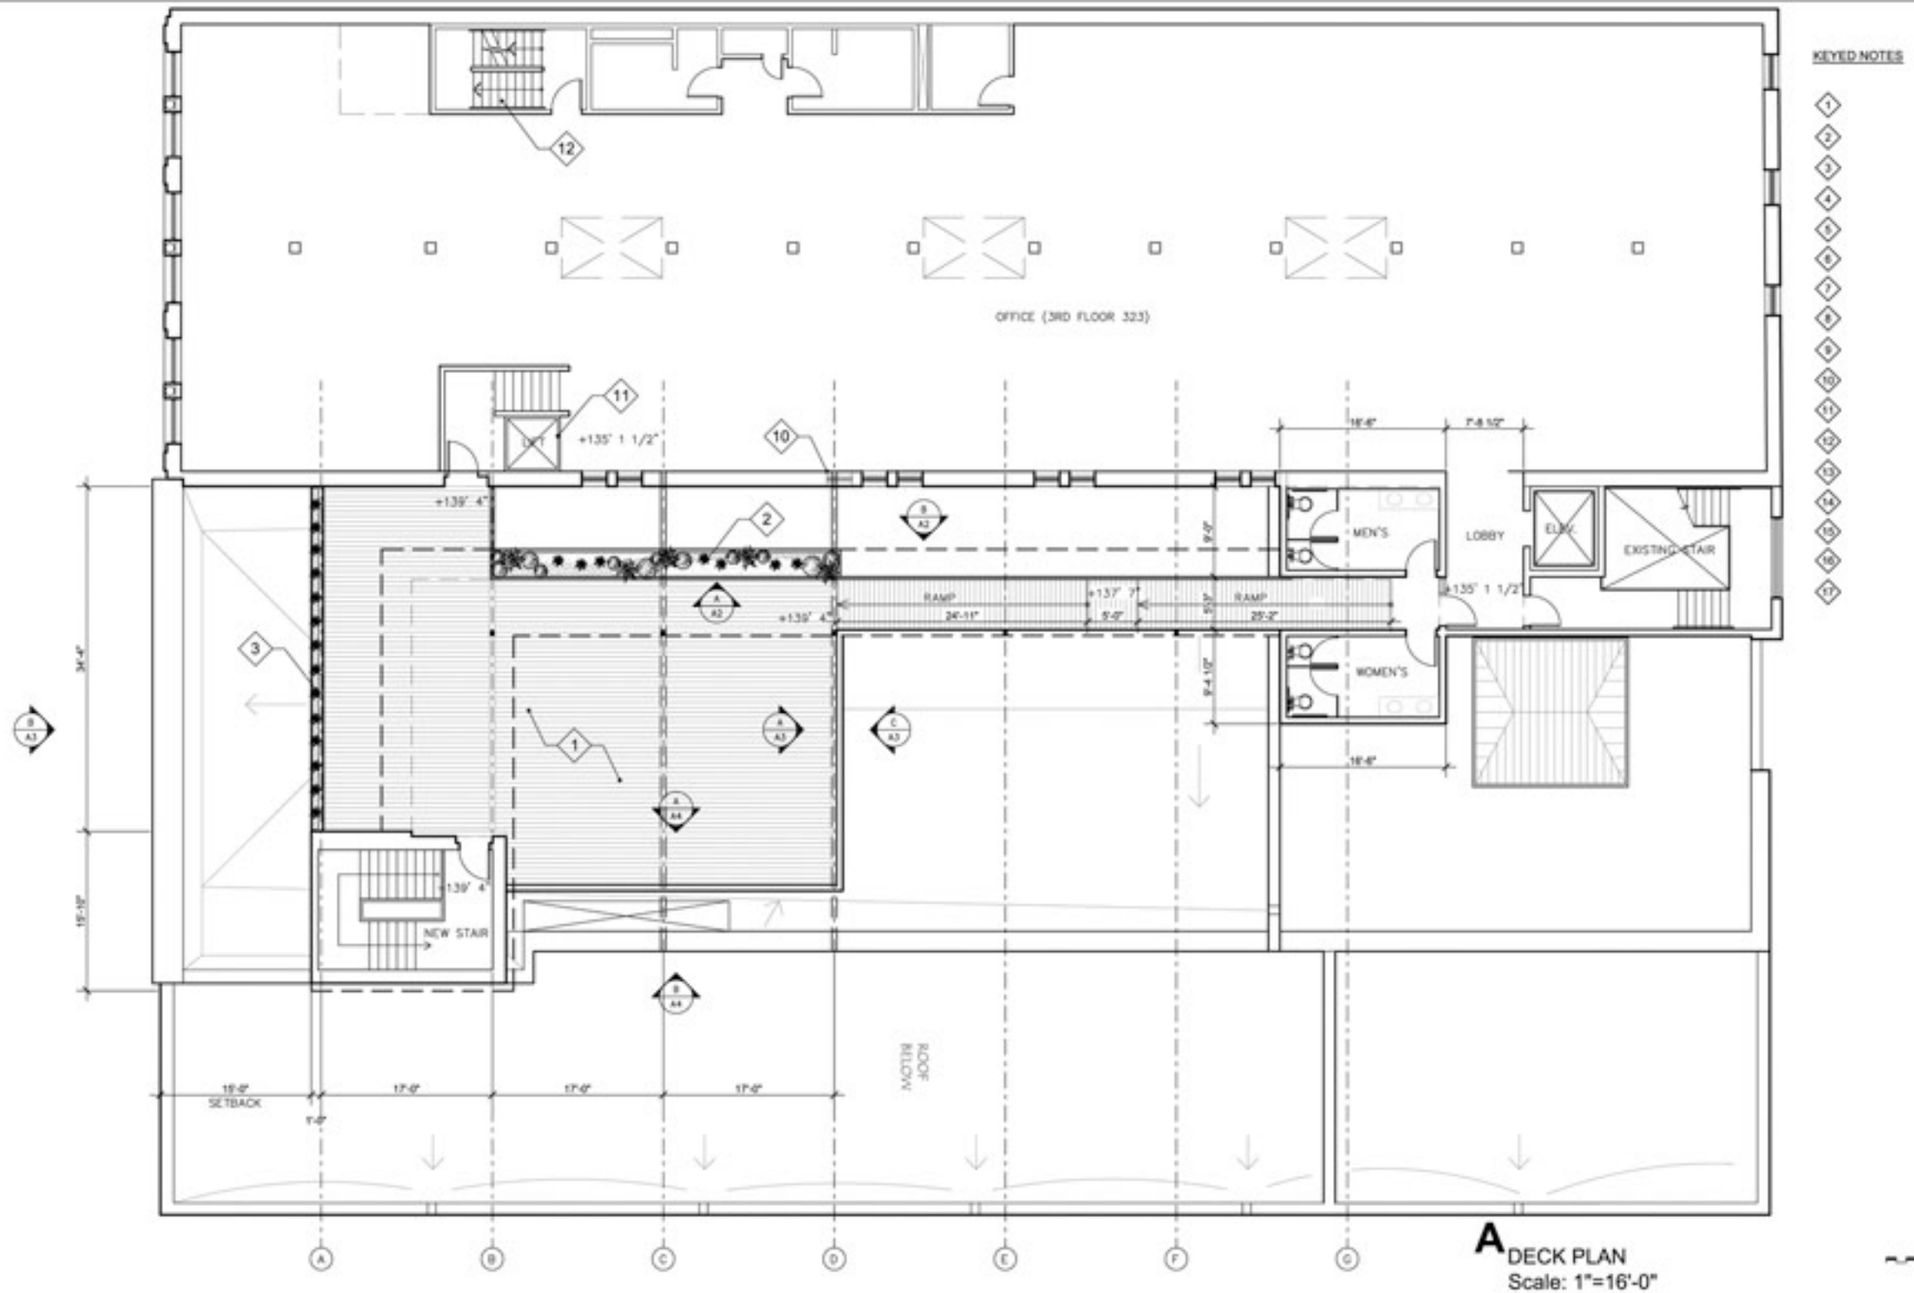

KEYED NOTES

1
2
3
4
5
6
7
8
9
10
11
12
13
14
15
16
17

ISSUE: SCHEMATIC DESIGN PHASE

SIXTHRIVER ARCHITECTS
3601 SOUTH CONGRESS AVENUE
SUITE G300
AUSTIN, TEXAS 78704
P 512 . 306 . 9928
F 512 . 306 . 7928

DECK PLAN

SCALE: 1/16"=1'-0"

CONGRESS COMMONS

319 CONGRESS AVENUE
AUSTIN, TEXAS 78701

10.24.13
BOES
13247

1 OF 10

A.1

A CONGRESS STREET ELEVATION
Scale: 1"=8'-0"

ISSUE: SCHEMATIC DESIGN PHASE

SIXTHRIVER ARCHITECTS
3601 SOUTH CONGRESS AVENUE
SUITE G300
AUSTIN, TEXAS 78704
P 512 . 306 . 9928
F 512 . 306 . 7928

CONGRESS ELEVATIONS

SCALE: 1/8"=1'-0"

CONGRESS COMMONS

319 CONGRESS AVENUE
AUSTIN, TEXAS 78701

10.24.13
BOES
13247

A.5

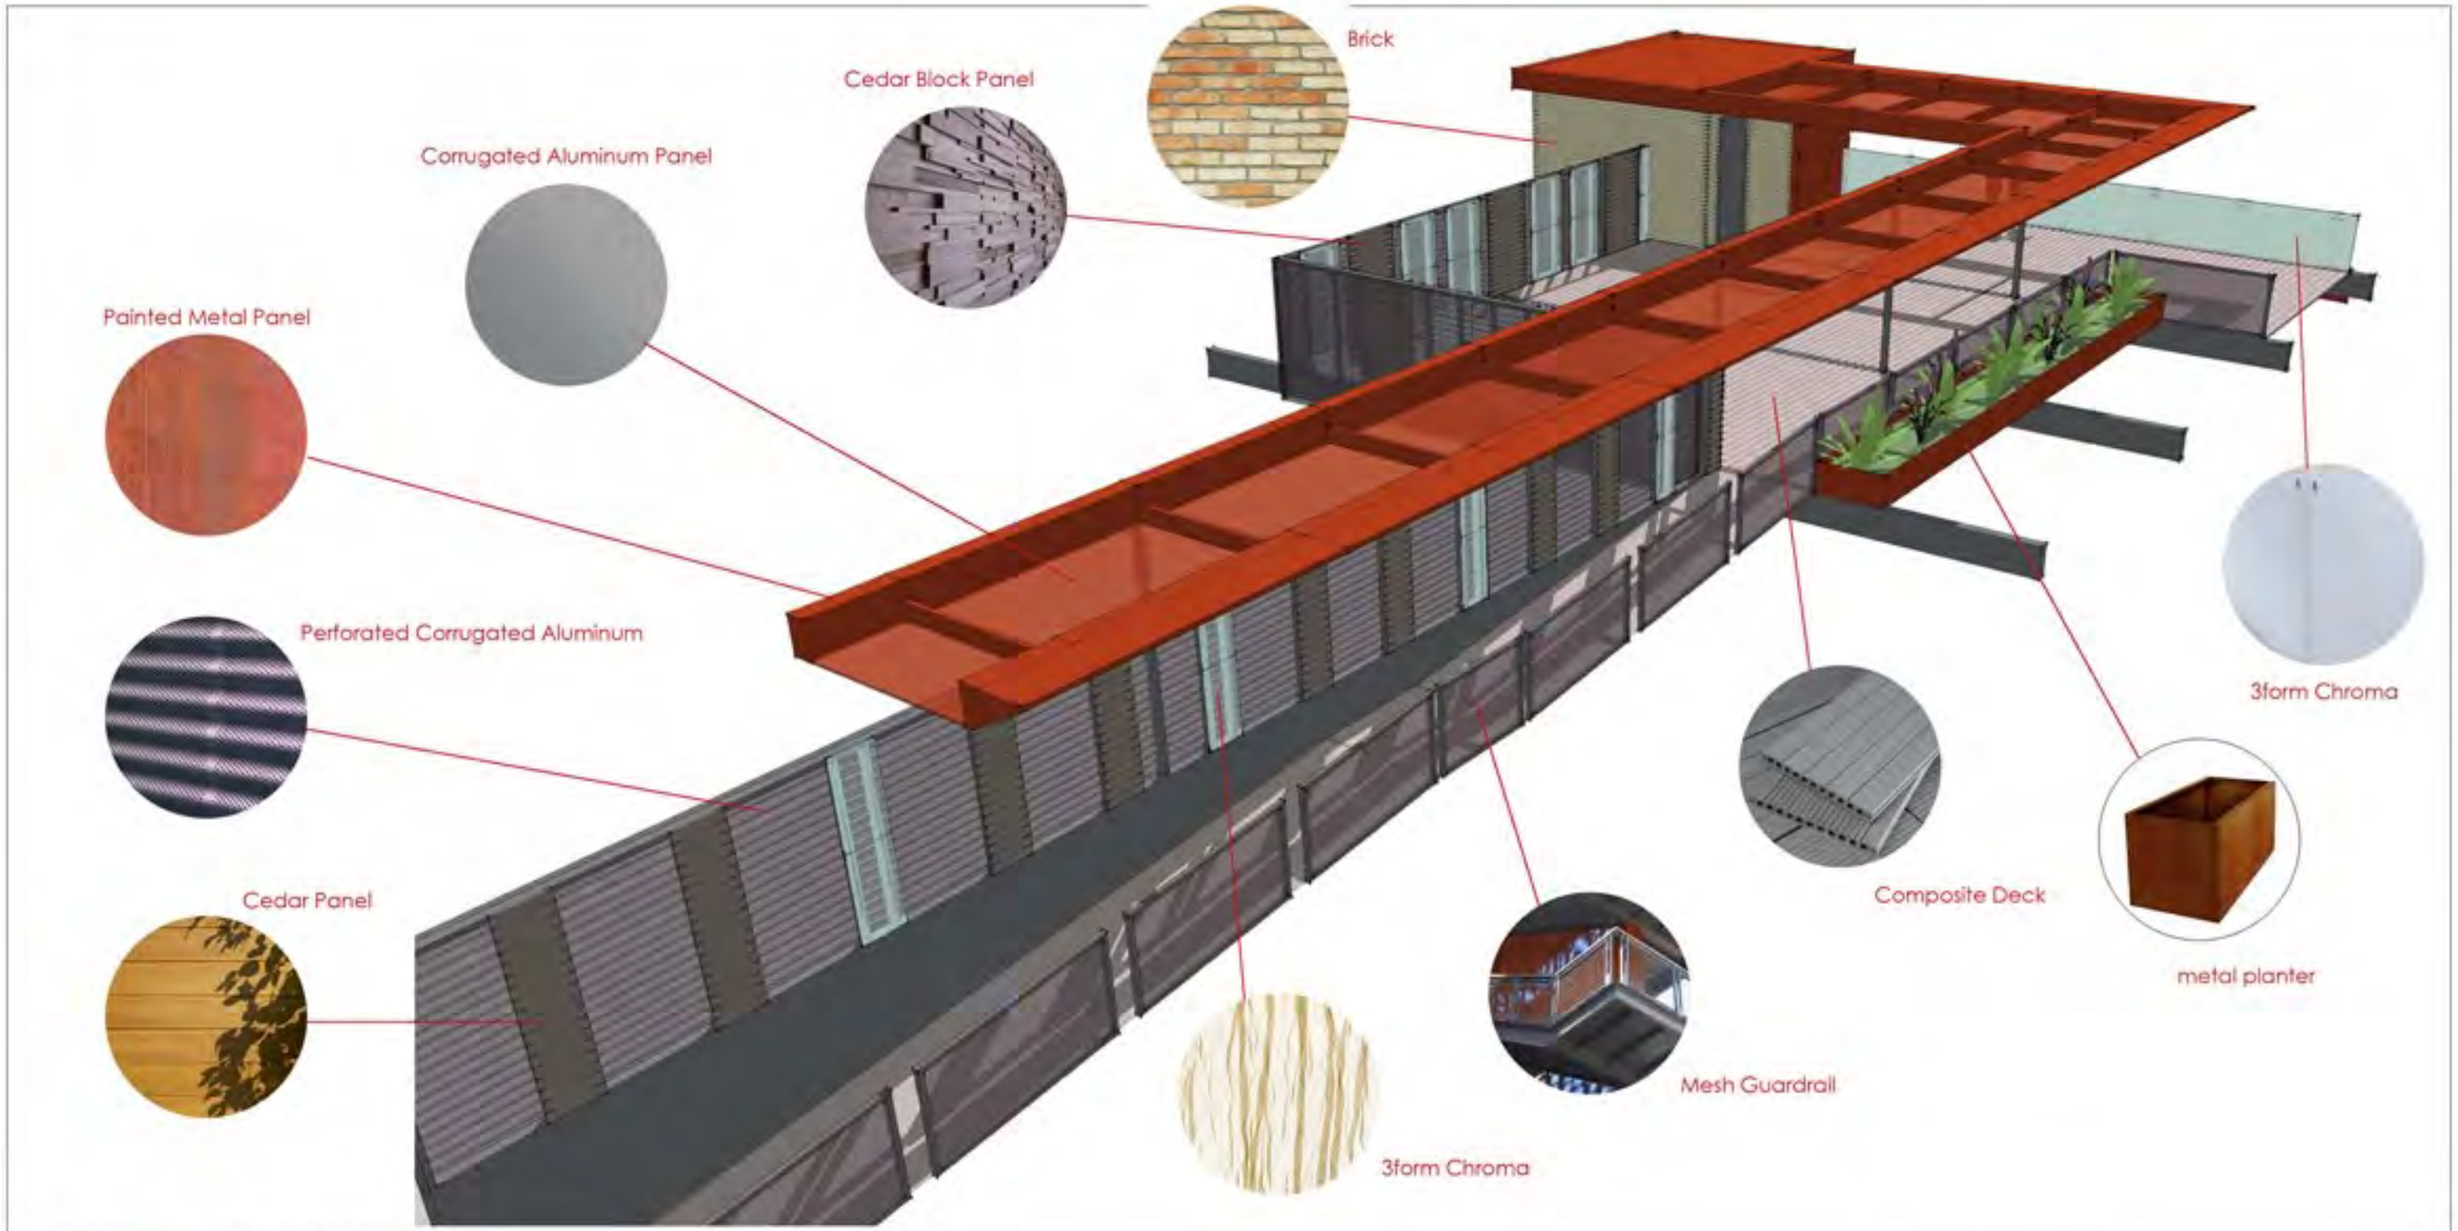

ISSUE: SCHEMATIC DESIGN PHASE

SIXTHRIVER ARCHITECTS
3601 SOUTH CONGRESS AVENUE
SUITE G300
AUSTIN, TEXAS 78704
P 512 . 306 . 9928
F 512 . 306 . 7928

RENDERING

SCALE: NTS

CONGRESS COMMONS

319 CONGRESS AVENUE
AUSTIN, TEXAS 78701

10.24.13
BOES
13247

A.8

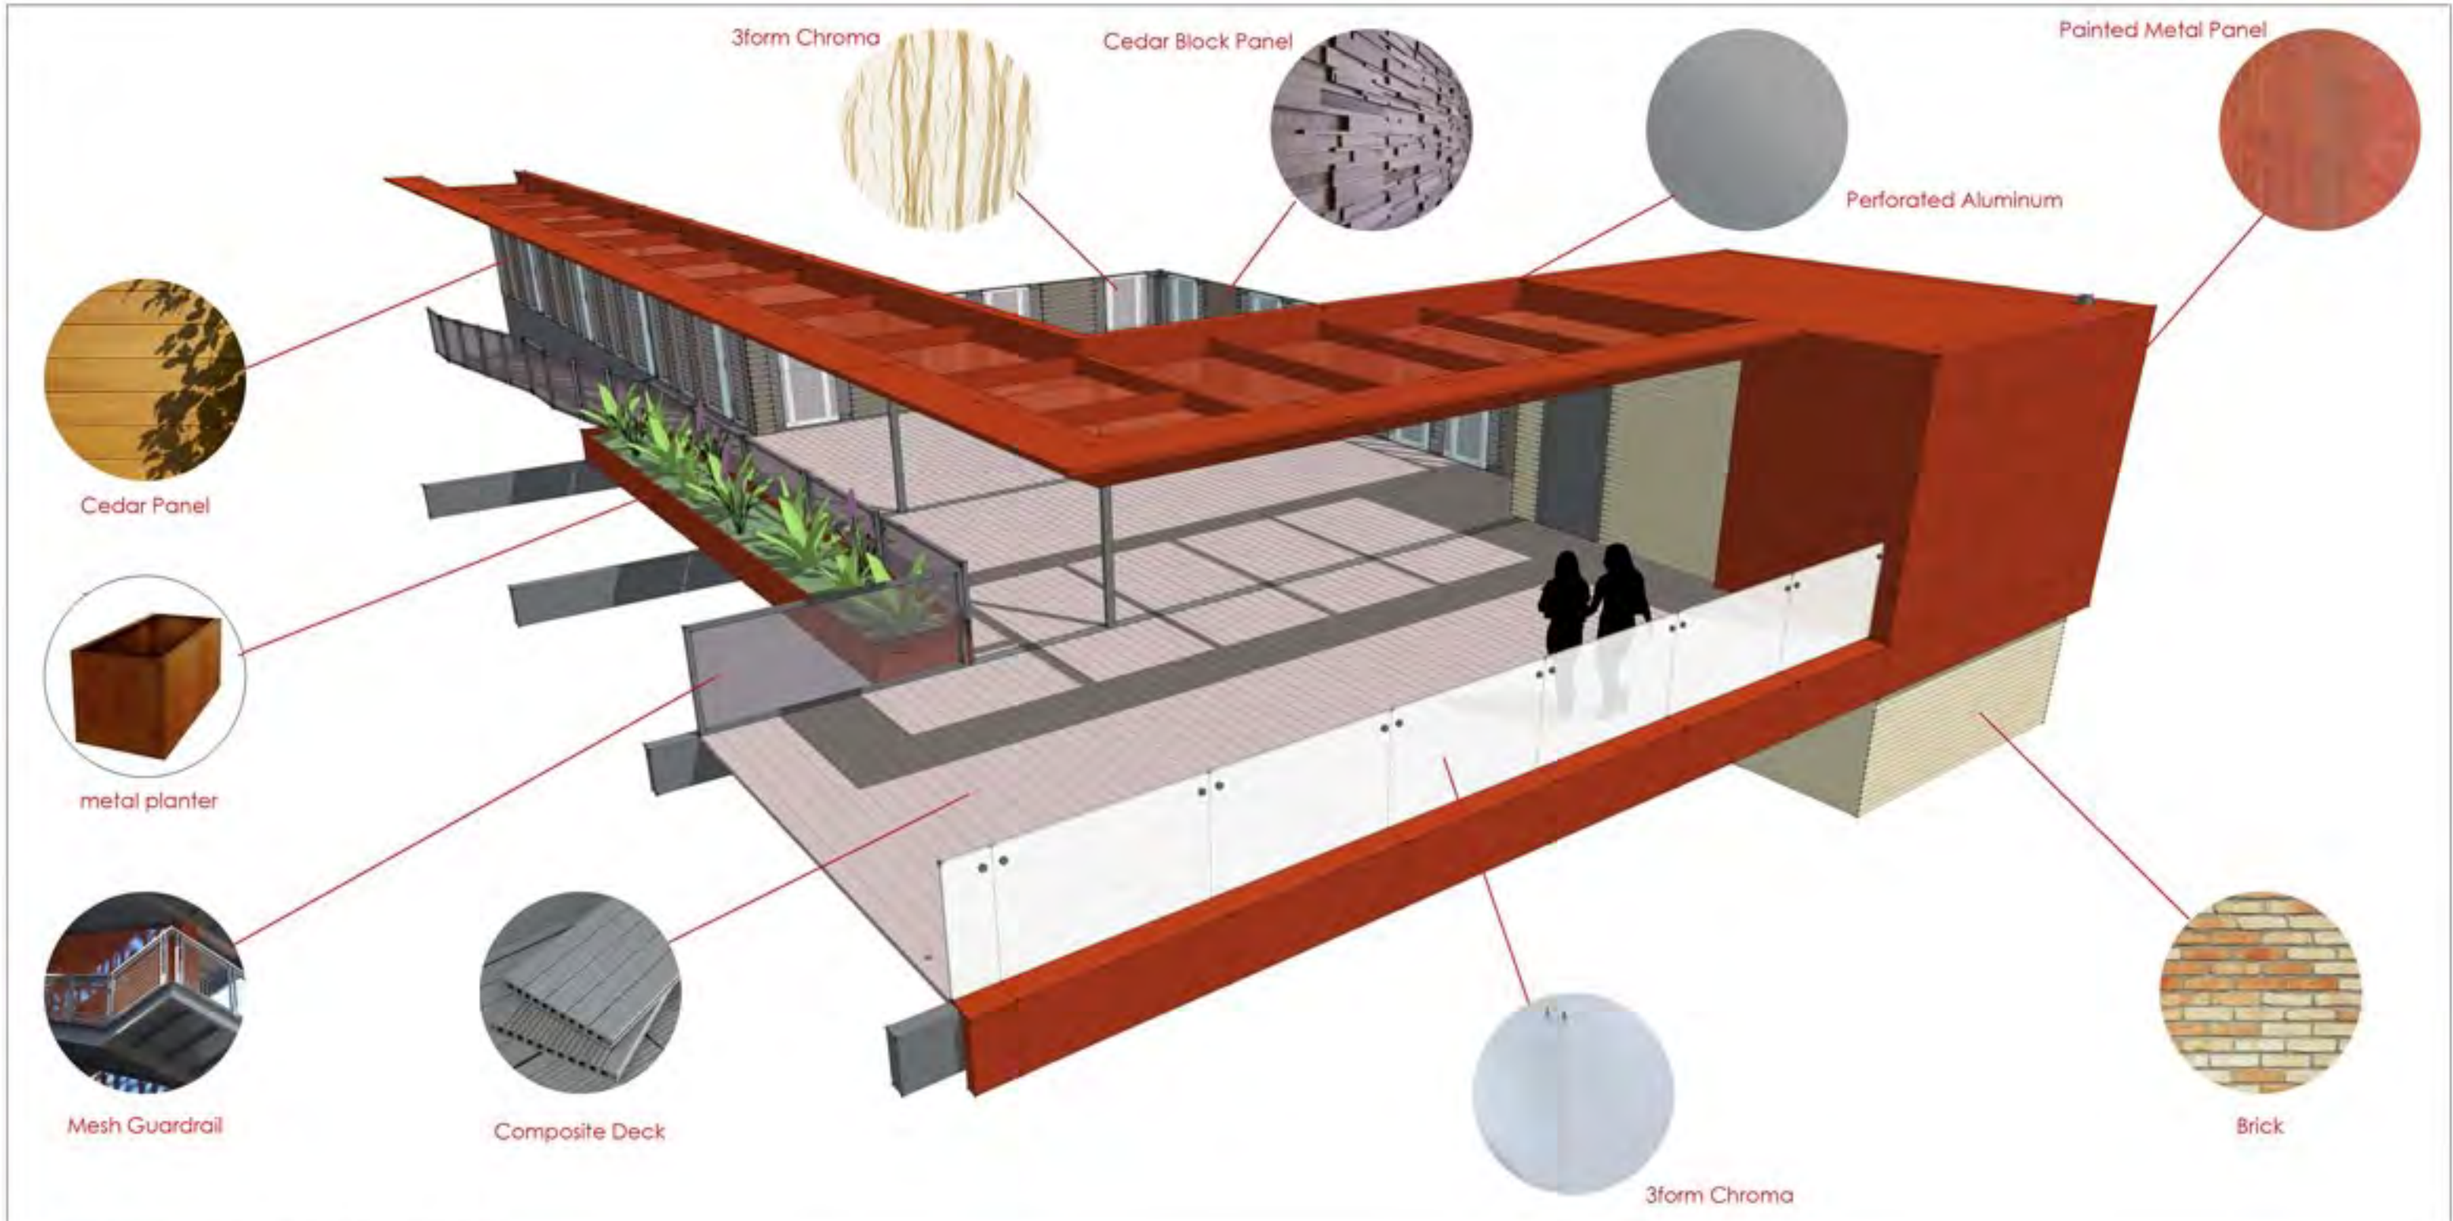

ISSUE: SCHEMATIC DESIGN PHASE

SIXTHRIVER ARCHITECTS
3601 SOUTH CONGRESS AVENUE
SUITE G300
AUSTIN, TEXAS 78704
P 512 . 306 . 9928
F 512 . 306 . 7928

RENDERING

SCALE: NTS

CONGRESS COMMONS

319 CONGRESS AVENUE
AUSTIN, TEXAS 78701

10.24.13
BOES
13247

A.9

ISSUE: SCHEMATIC DESIGN PHASE

SIXTHRIVER ARCHITECTS
3601 SOUTH CONGRESS AVENUE
SUITE G300
AUSTIN, TEXAS 78704
P 512 . 306 . 9928
F 512 . 306 . 7928

RENDERING

SCALE: NTS

CONGRESS COMMONS

319 CONGRESS AVENUE
AUSTIN, TEXAS 78701

10.24.13
BOES
13247

A.10