
01. Refer to S01 & S02 for anchor details.
02. Subframe components to be powdercoat painted light grey.
03. Subframe details on Page A.701.
04. Shaded components to blank panels powdercoat painted dark grey.

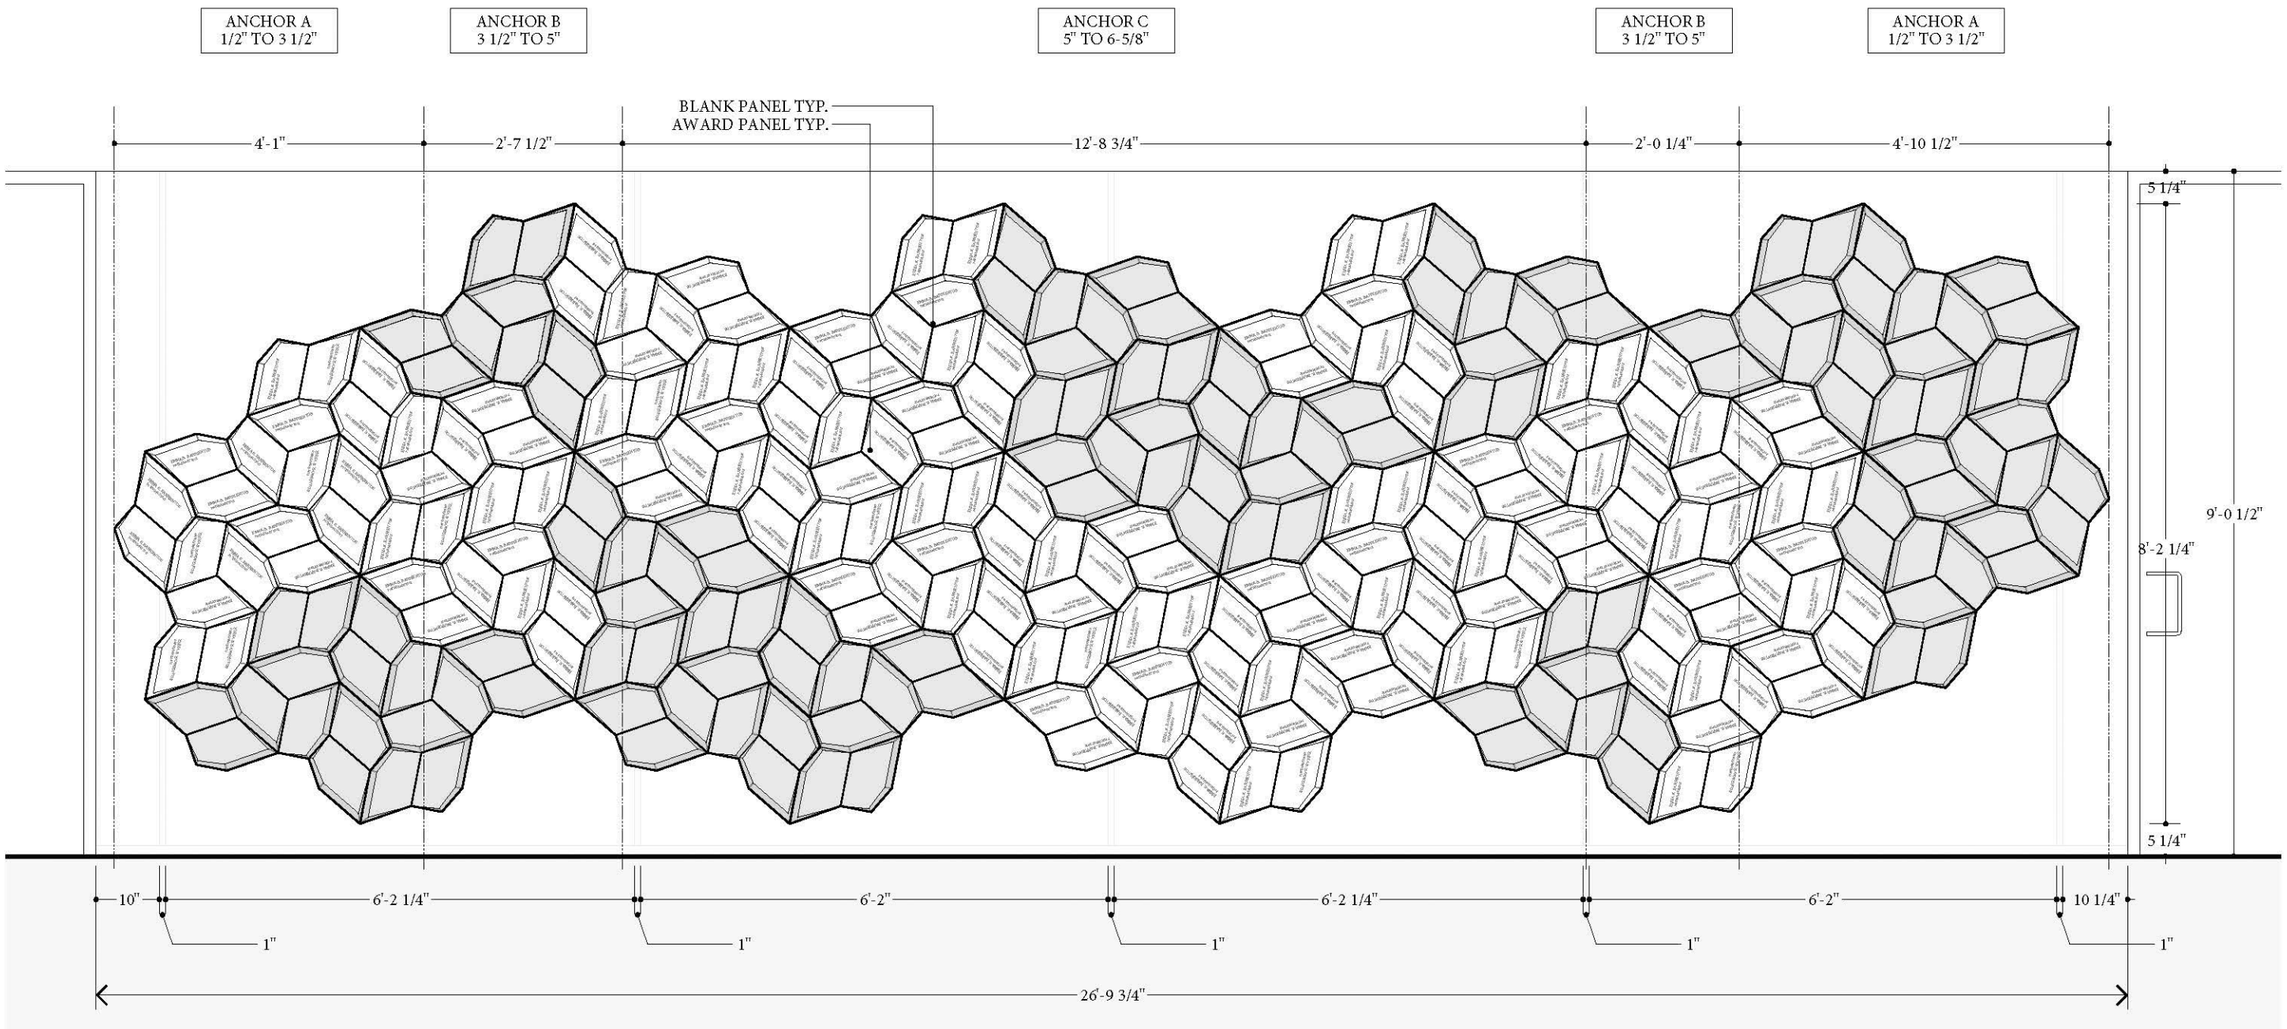

01 AWARD WALL ELEVATION
1/2" = 1' REF.

• CONTACT_.
INFO@STUDIOAUTOFORMA.COM
STUDIO AUTOFORMA
3621 W. SLAUGHTER LN. no. 136 . ATX . 78749

• DRAWN BY_.
RM / AH
• DATE_.
02.11.2013
• REV. | AGENDA_.

• PROJECT no.ARCH.11.001
CULTURAL DIASPORA
600 RIVER ST. AUSTIN, TX 78701

• DRAWING No.
A.201

These drawings and all Copyrights therin are the sole and exclusive property of Studio Autoforma, LLC. Reproduction or use of this drawing in whole or in part by any means in any way whatsoever without the prior written consent of Studio Autoforma, LLC. is strictly prohibited.