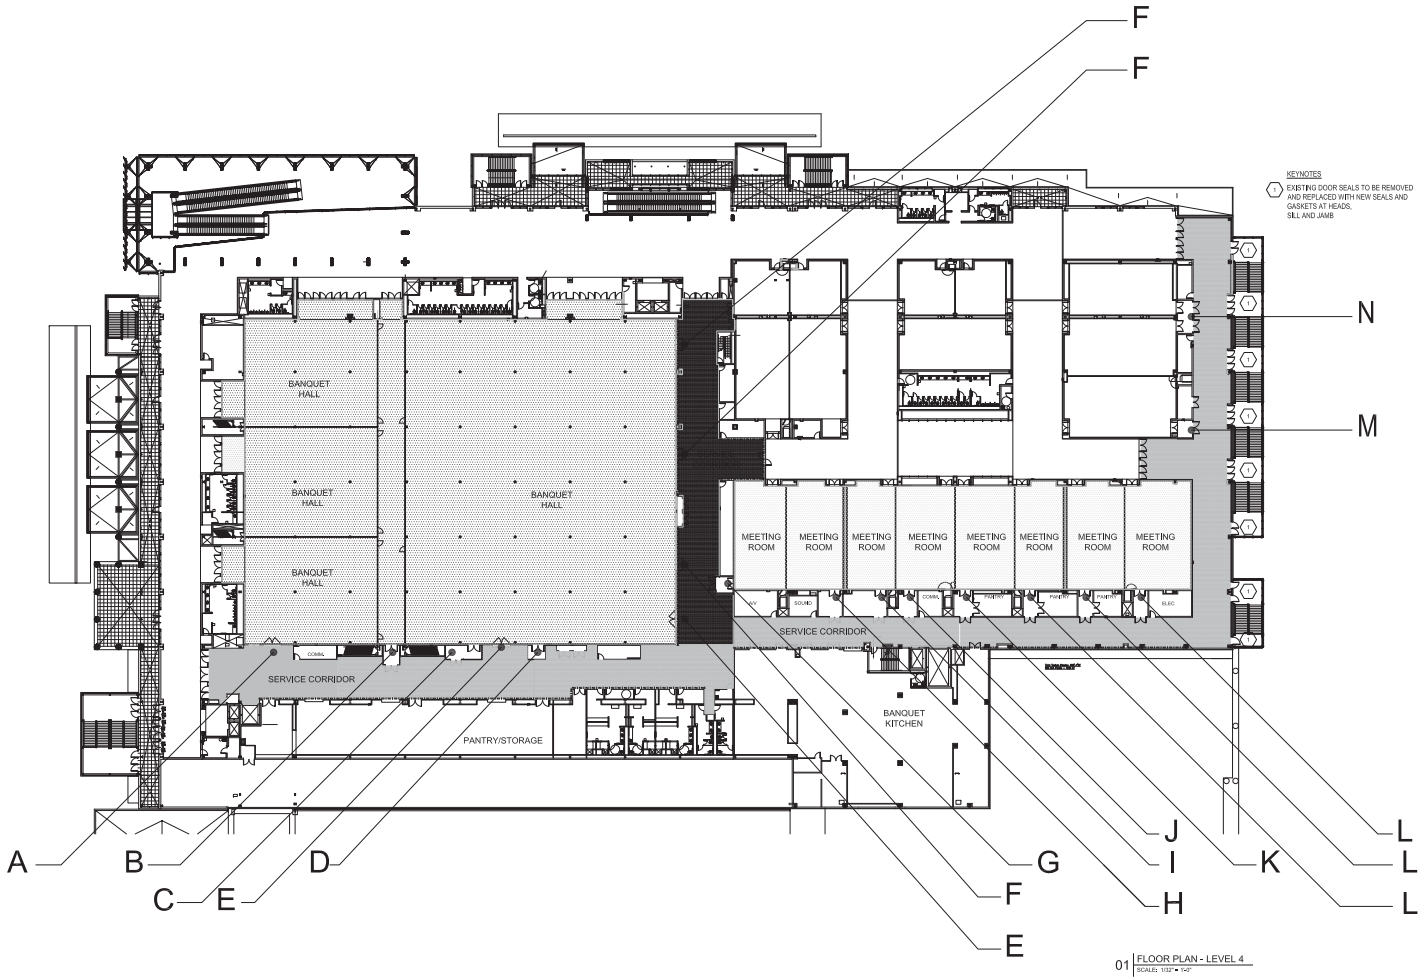

01 FLOOR PLAN - LEVEL 4
SCALE: 1/32" = 1'-0"

KEYNOTES

1 EXISTING DOOR SEALS TO BE REMOVED AND REPLACED WITH NEW SEALS AND GASKETS AT HEADS, SILL AND JAMB

LEGEND

C — LETTERS REPRESENT TYPICAL CONDITIONS SHOWN ON SHEET A1.1 AND A1.2 - CONDITION C SHOWN

SERVICE CORRIDOR CITED AS A SOURCE OF NOISE TRANSMISSION INTO BANQUET AND MEETING ROOMS

BANQUET AND MEETING ROOM AREAS

SERVICE CORRIDOR WALLS TO RECEIVE TECTUM PANEL TREATMENT USING EXISTING TECTUM PANELS- QUANTITY TO BE VERIFIED WITH CONVENTION CENTER PERSONELL- SEE DRAWING 8/A 1.3

hatch + ulland owen
architects

702 San Antonio Street
Austin, Texas 78701
T: 512.474.8548
F: 512.474.8643

www.huoarchitects.com

Civil Engineer:
....
....
....
....

Structural Engineer:
....
....
....
....

Mechanical, Electrical and Plumbing Engineer:
Encotech Engineering Consultants
8500 Bluffstone Cove, Suite B-103
Austin, Texas
(512) 338-1101 x 107

Consultant:
BAI - Andy Miller, Acoustician
4006 Speedway
Austin, TX 78751
512-476-3464

Austin Convention Center Acoustics Upgrade

500 E. Cesar Chavez St., Austin, TX 78701

NOTE: Title document, the design and design concepts contained herein are the exclusive property of Hatch and Ulland. These documents are not to be used or altered, in whole or in part, for other than the original intended use, nor are they to be assigned to any third party without first obtaining the written permission and consent of Hatch and Ulland.
NOTE: By use of subsidiary data for the proposed contract, the bidder warrants that he has satisfied himself as to the accuracy of such data, that he intends to use it on his own behalf and thoroughly reviewed the drawings and specifications and other construction documents and has found them complete and free from any ambiguities and sufficient for the purpose intended. The bidder further warrants that to the best of his or his subcontractor's and material suppliers knowledge all materials and products specified or indicated herein are acceptable for all applicable codes and authorities.

ISSUE DATES:

date	issue
10/23/12	SD - Options
02/08/13	Schematic Design
02/12/13	CDs Check-Set
02/14/13	CDs - 90% Review
05/17/13	CDs - 90% w/ Add'll
10/17/14	90% QMD
....	....
....	....

FLOOR PLAN
LEVEL 4
SERVICE CORRIDORS

A1.0