CLAYTON
& LITTLE

**KENNEY - LOMAX HOUSE**

(HISTORIC PHOTOGRAPH - CIRCA 1966 -
COURTESY OF AUSTIN HISTORY CENTER)

**611 W. 22ND STREET | HISTORIC LANDMARK SUBMITTAL**

AUSTIN, TX 78705

# NEIGHBORING CITY LANDMARK PROPERTIES

BURT HOUSE - 612 W. 22ND ST.

WHITE -SPRINGFIELD HOUSE - 2112 RIO GRANDE ST.

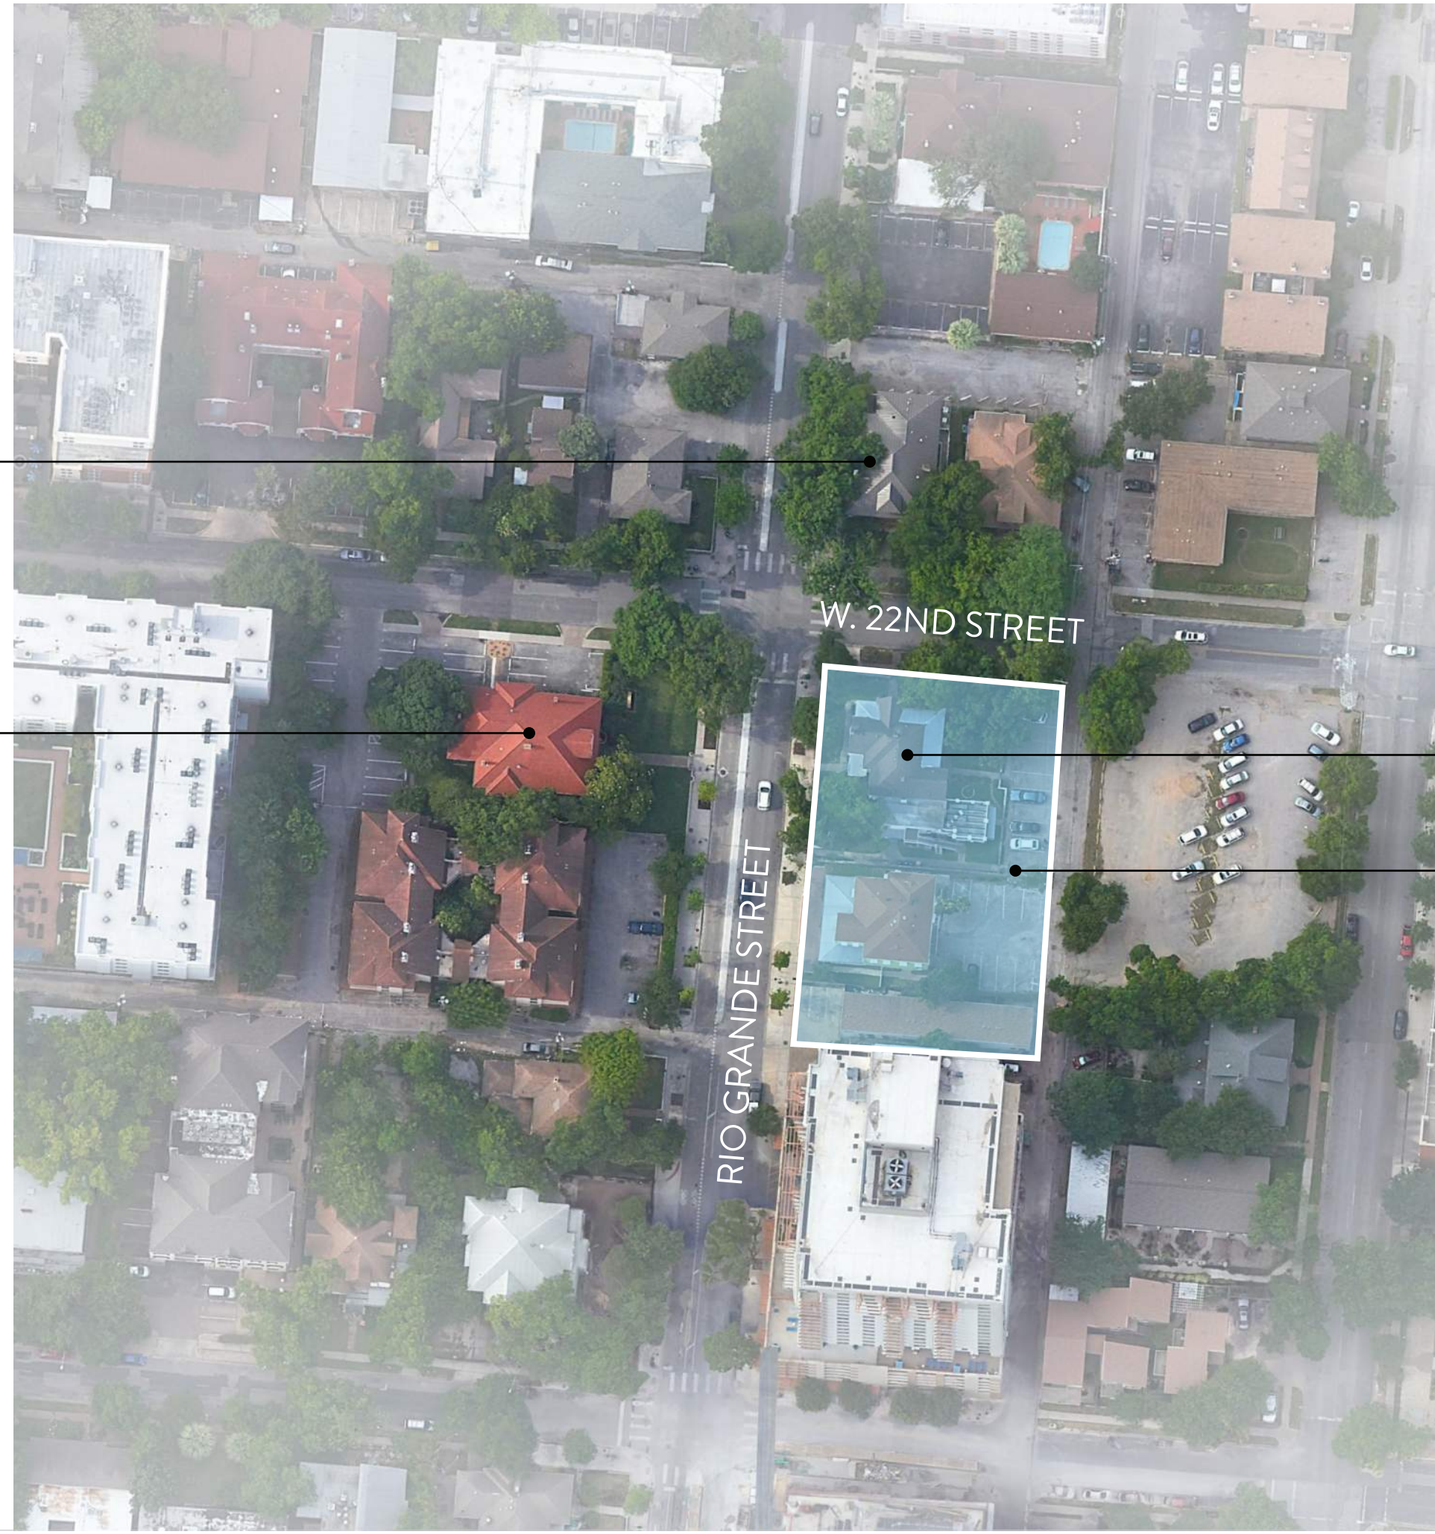

KENNEY LOMAX HOUSE - 611 W. 22ND ST.

PROJECT SITE

N

VIEW FROM NORTH - 22ND STREET

VIEW FROM SOUTHEAST

VIEW FROM WEST - RIO GRANDE STREET

VIEW FROM SOUTHWEST

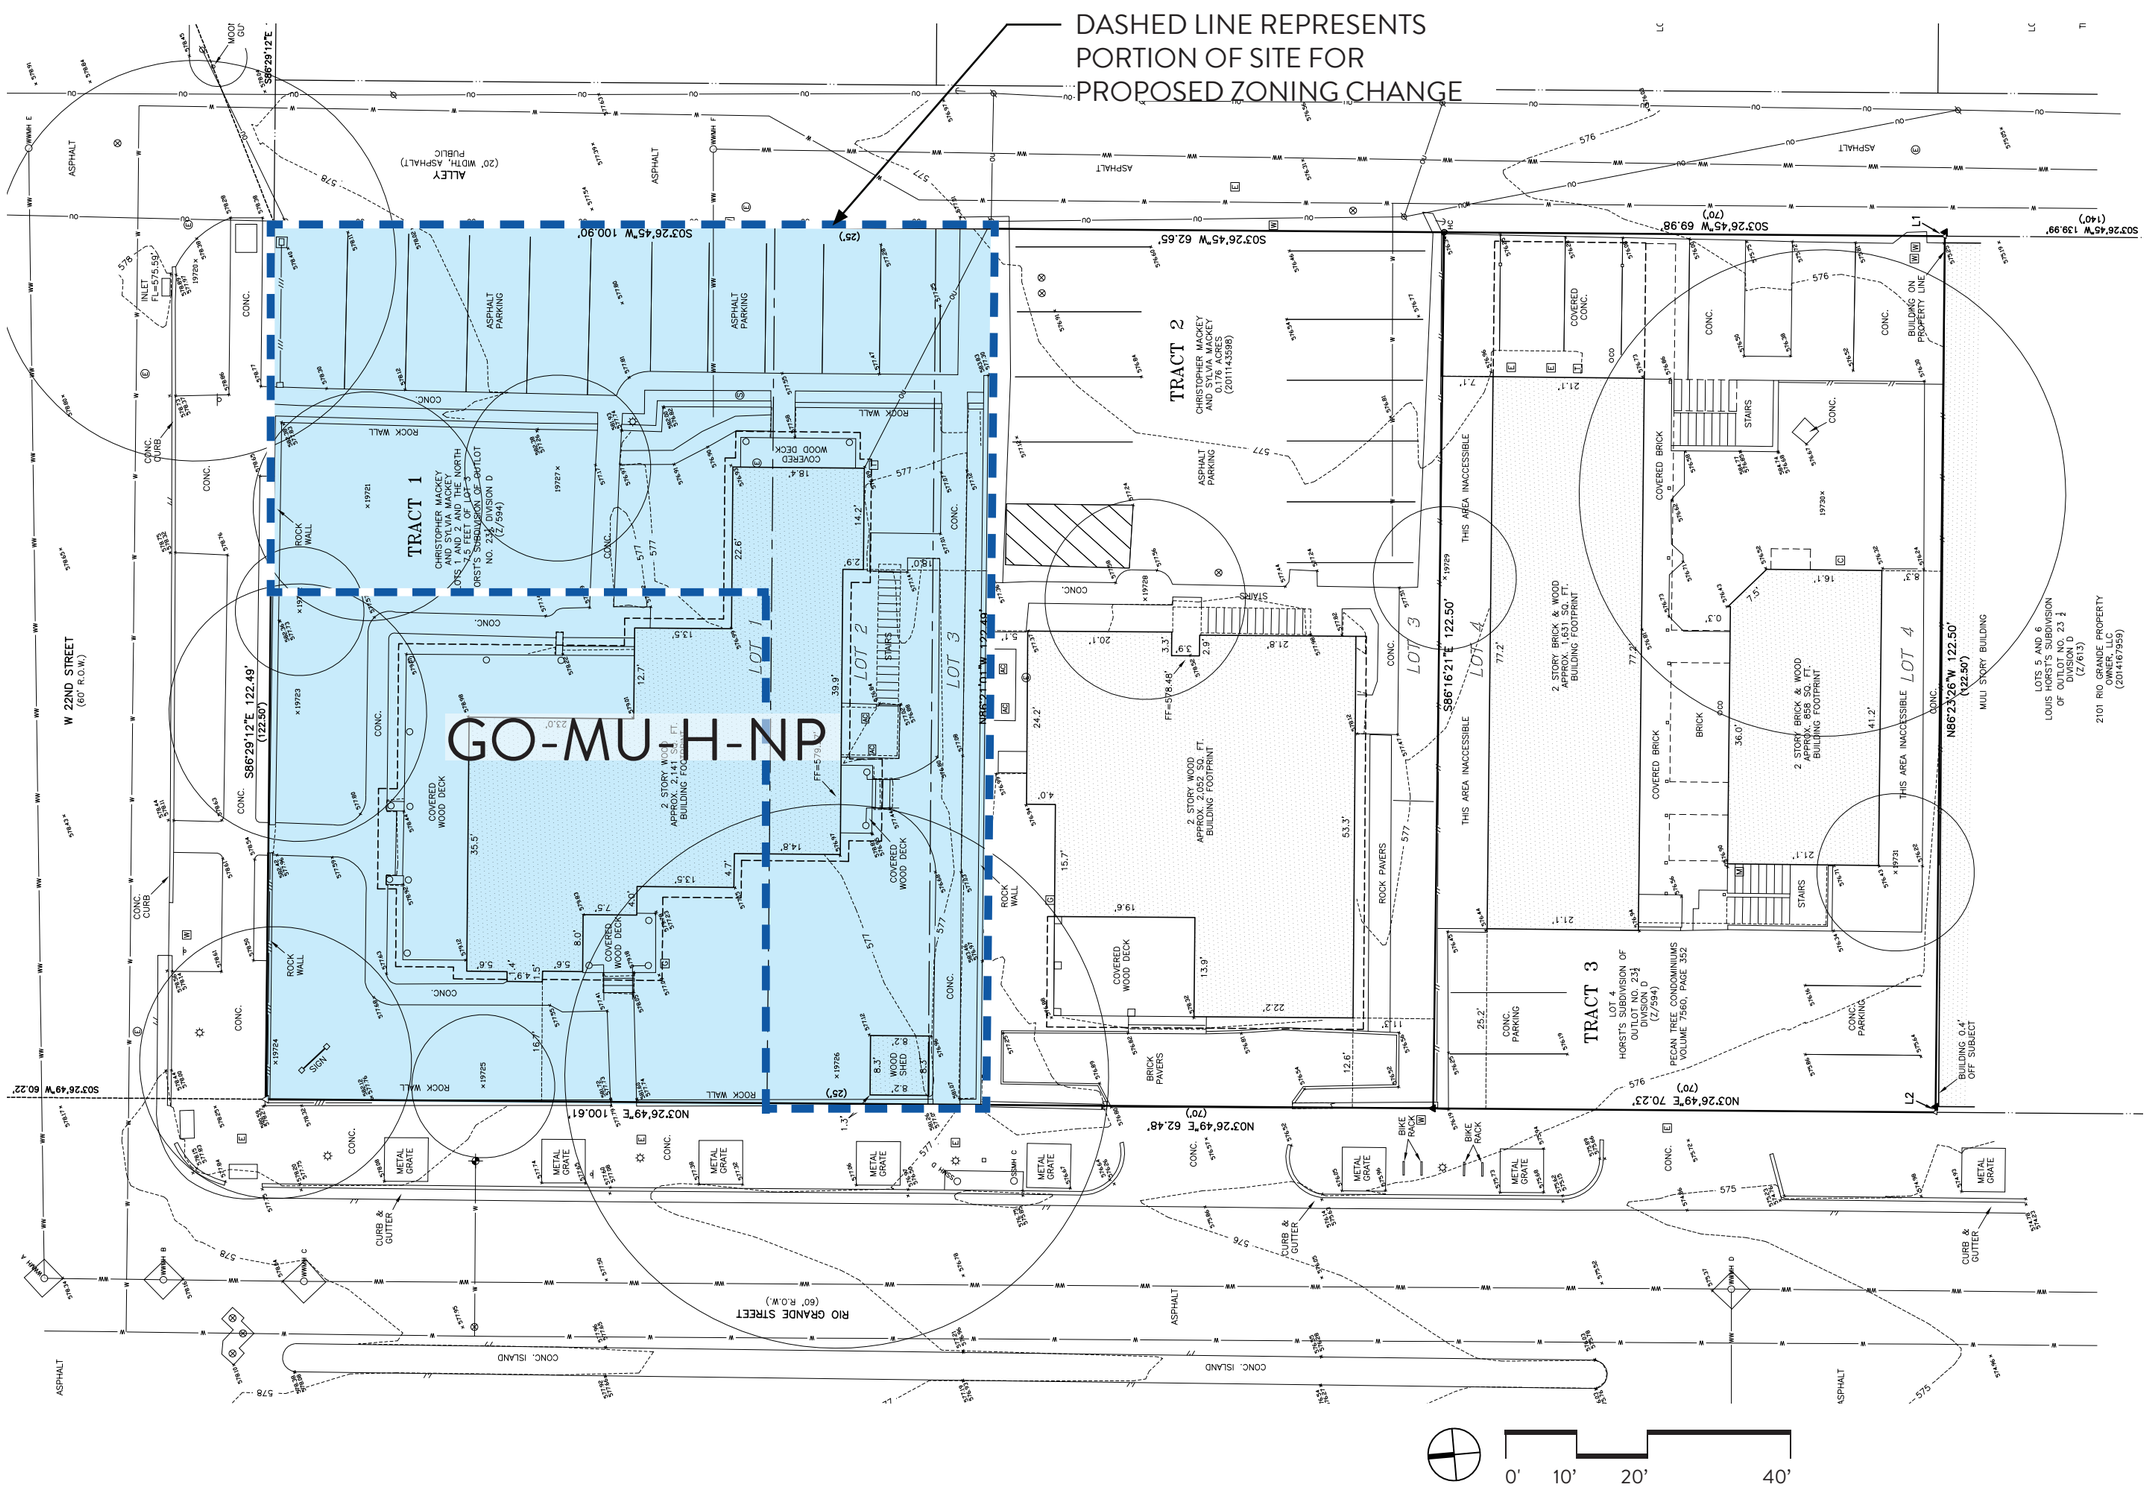


CLAYTON & LITTLE

EXISTING SITE SURVEY & ZONING

611 W. 22ND STREET | HISTORIC LANDMARK SUBMITTAL

AUSTIN, TX 78705

PRELIMINARY - NOT FOR CONSTRUCTION | JUNE 08, 2018 | 5 of 11

2 WEST ELEVATION - RIO GRANDE STREET ENTRY

1 NORTH ELEVATION - 22ND STREET ENTRY

CLAYTON & LITTLE

**EXISTING EXTERIOR ELEVATIONS**

SCALE: 1/8" - 1'-0"

**611 W. 22ND STREET | HISTORIC LANDMARK SUBMITTAL**

AUSTIN, TX 78705

2 EAST ELEVATION

1 SOUTH ELEVATION

CLAYTON & LITTLE

**EXISTING EXTERIOR ELEVATIONS**

SCALE: 1/8" - 1'-0"

**611 W. 22ND STREET | HISTORIC LANDMARK SUBMITTAL**

AUSTIN, TX 78705

PRELIMINARY - NOT FOR CONSTRUCTION | JUNE 08, 2018 | 7 of 11

4 SOUTHEAST 3D VIEW

3 SOUTHWEST 3D VIEW

2 NORTHWEST 3D VIEW

1 NORTHEAST 3D VIEW

VIEW 1 - NORTH SIDE - TO BE REMOVED

VIEW 2- SOUTHEAST CORNER - TO BE REMOVED

VIEW 3 - SOUTHWEST CORNER - TO BE REMOVED

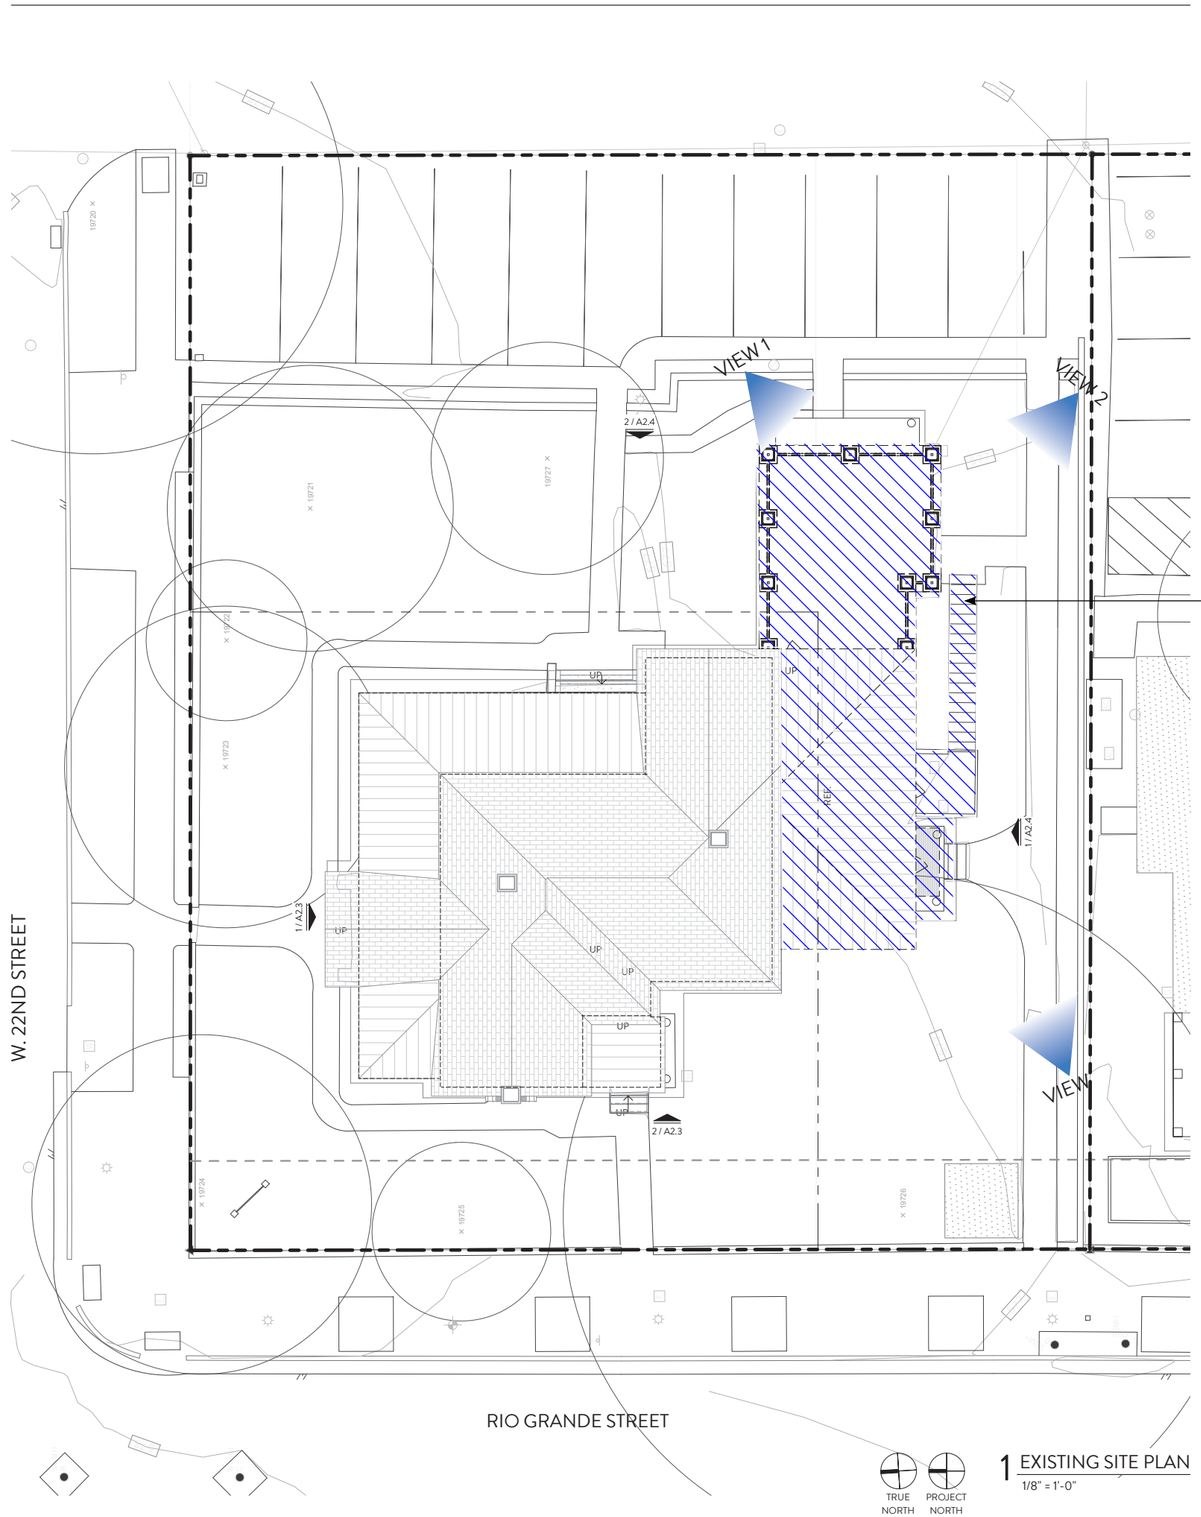


1 EXISTING SITE PLAN
1/8" = 1'-0"

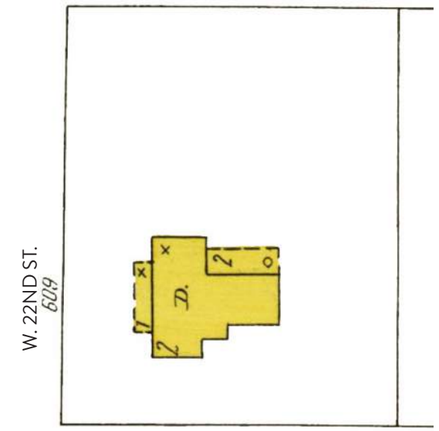


1900 TXU SANBORN

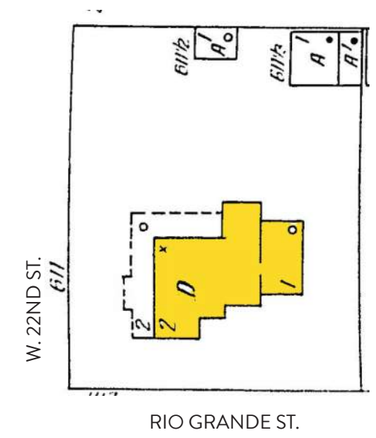


1922 TXU SANBORN
(1935 SIMILAR)

CLAYTON & LITTLE

**ENLARGED SITE PLAN**

**PROPOSED AREA TO BE REMOVED**

**611 W. 22ND STREET | HISTORIC LANDMARK SUBMITTAL**

AUSTIN, TX 78705

2 WEST ELEVATION - RIO GRANDE STREET ENTRY - PROPOSED

1 NORTH ELEVATION - 22ND STREET ENTRY - PROPOSED

CLAYTON & LITTLE

**PROPOSED EXTERIOR ELEVATIONS**

SCALE: 1/8" - 1'-0"

**611 W. 22ND STREET | HISTORIC LANDMARK SUBMITTAL**

AUSTIN, TX 78705

PRELIMINARY - NOT FOR CONSTRUCTION | JUNE 08, 2018 | 10 of 11

2 EAST ELEVATION - PROPOSED

1 SOUTH ELEVATION - PROPOSED