SCALE: 1/8"=1'-0"
DATE: 06.17.2019

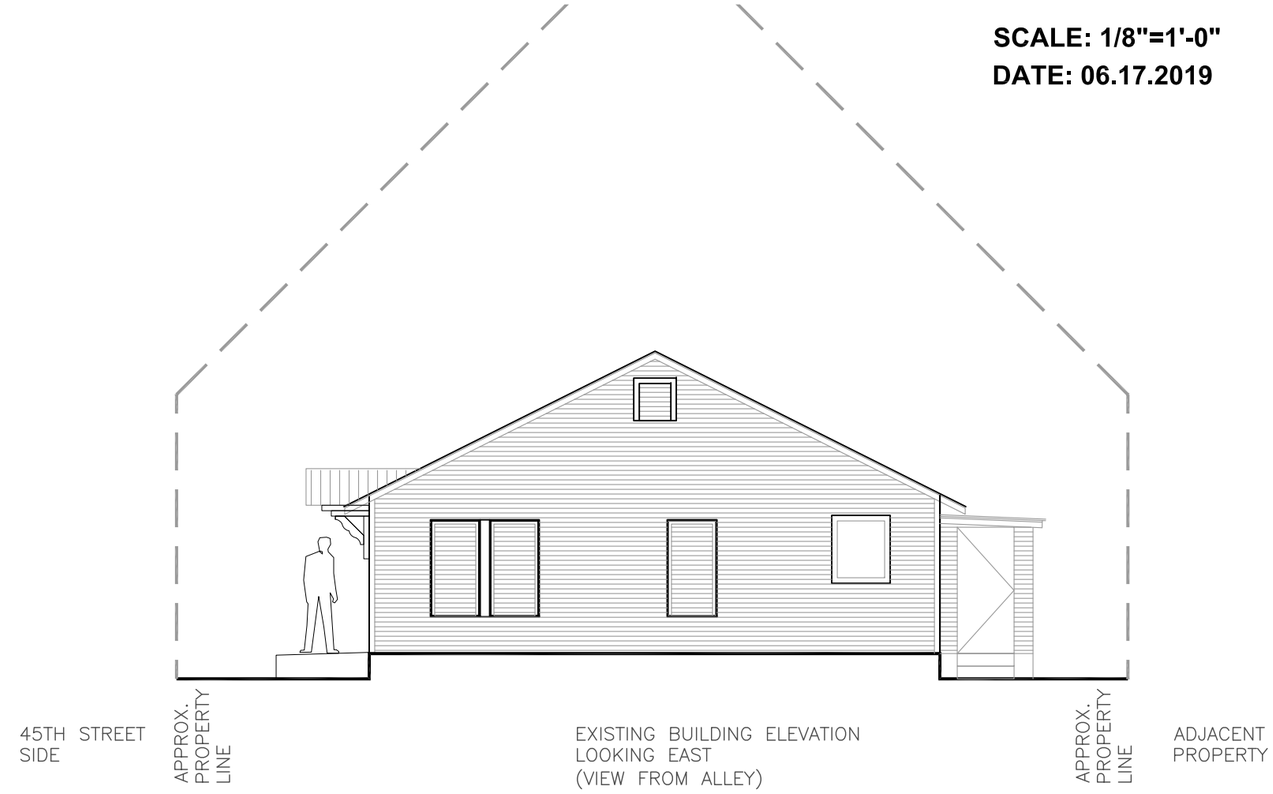

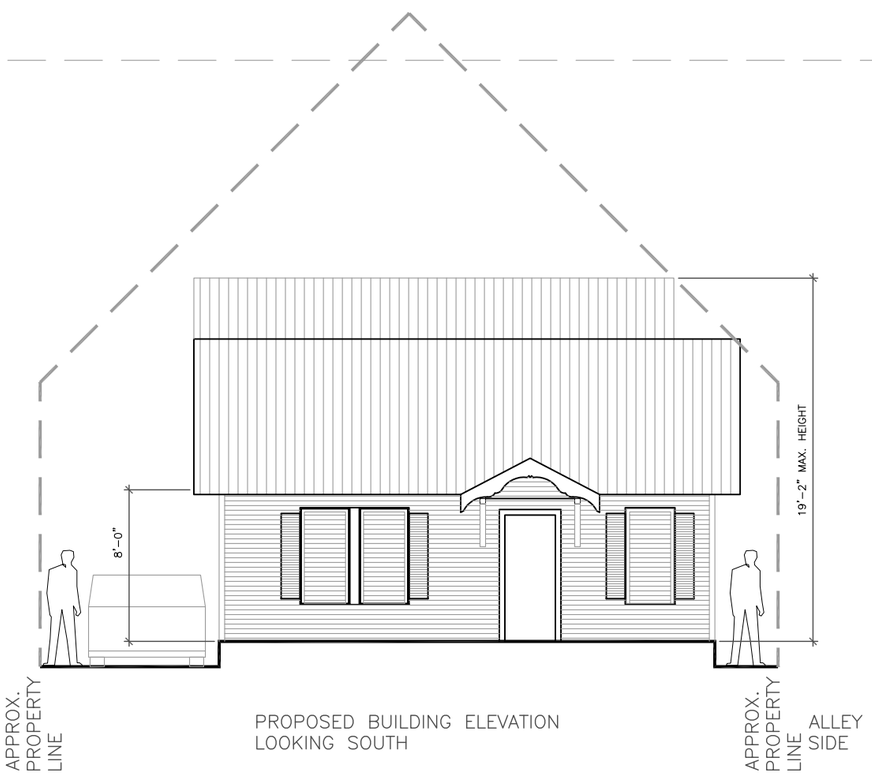

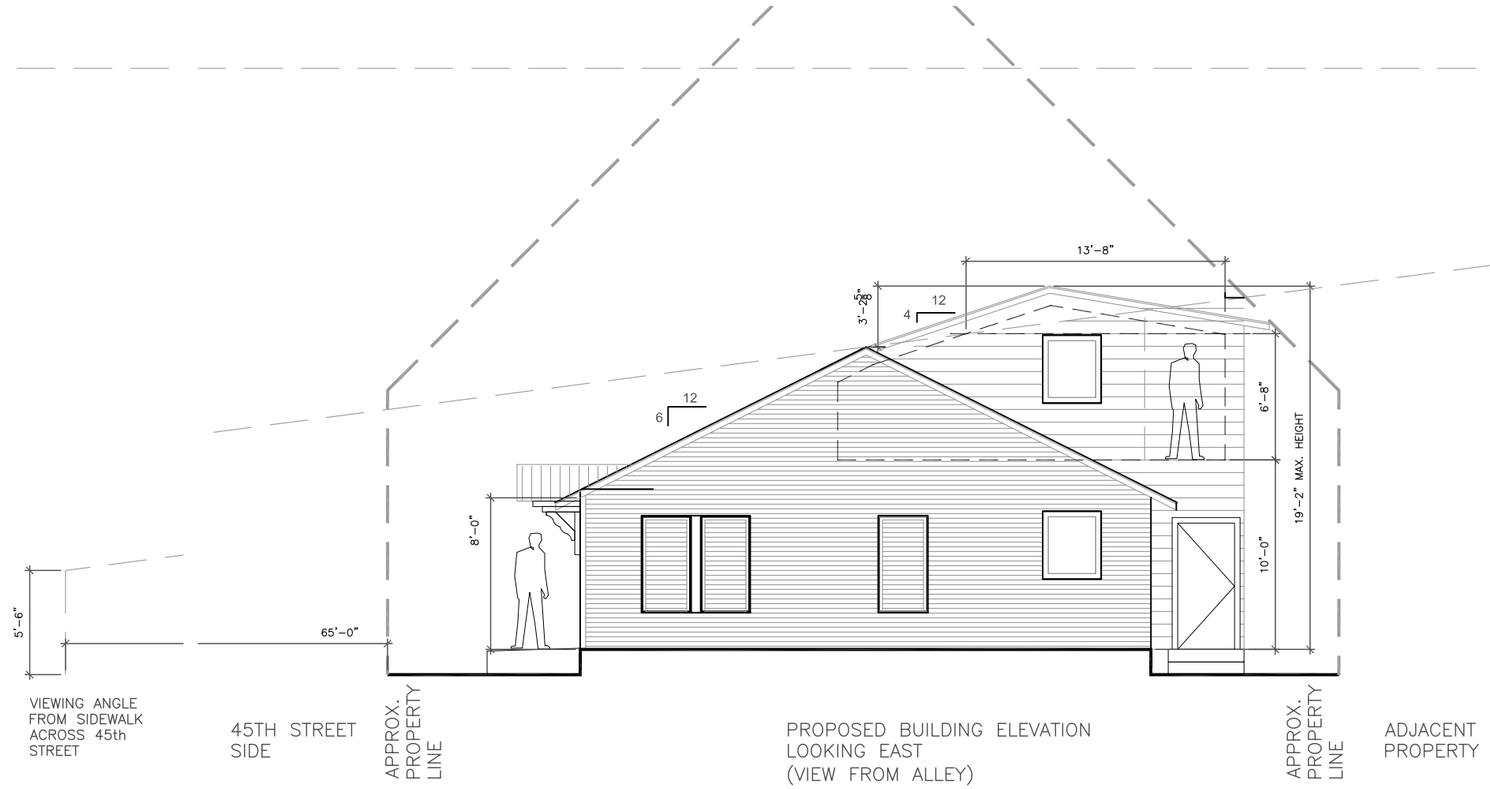

SCALE: 1/8"=1'-0"
DATE: 06.17.2019

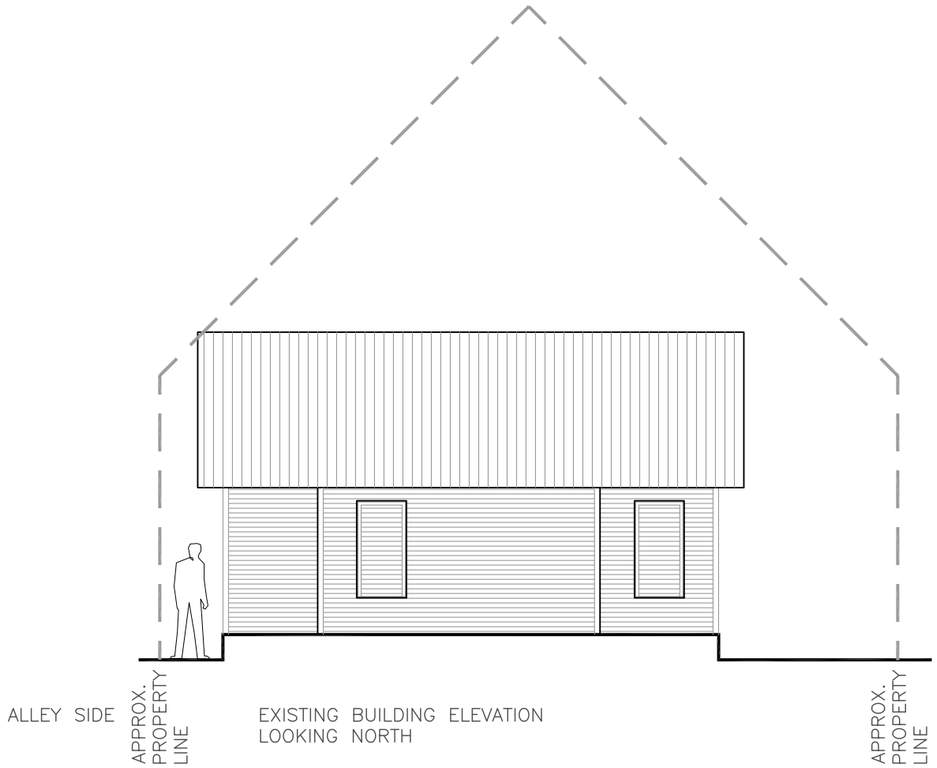

EXISTING BUILDING ELEVATION
LOOKING NORTH

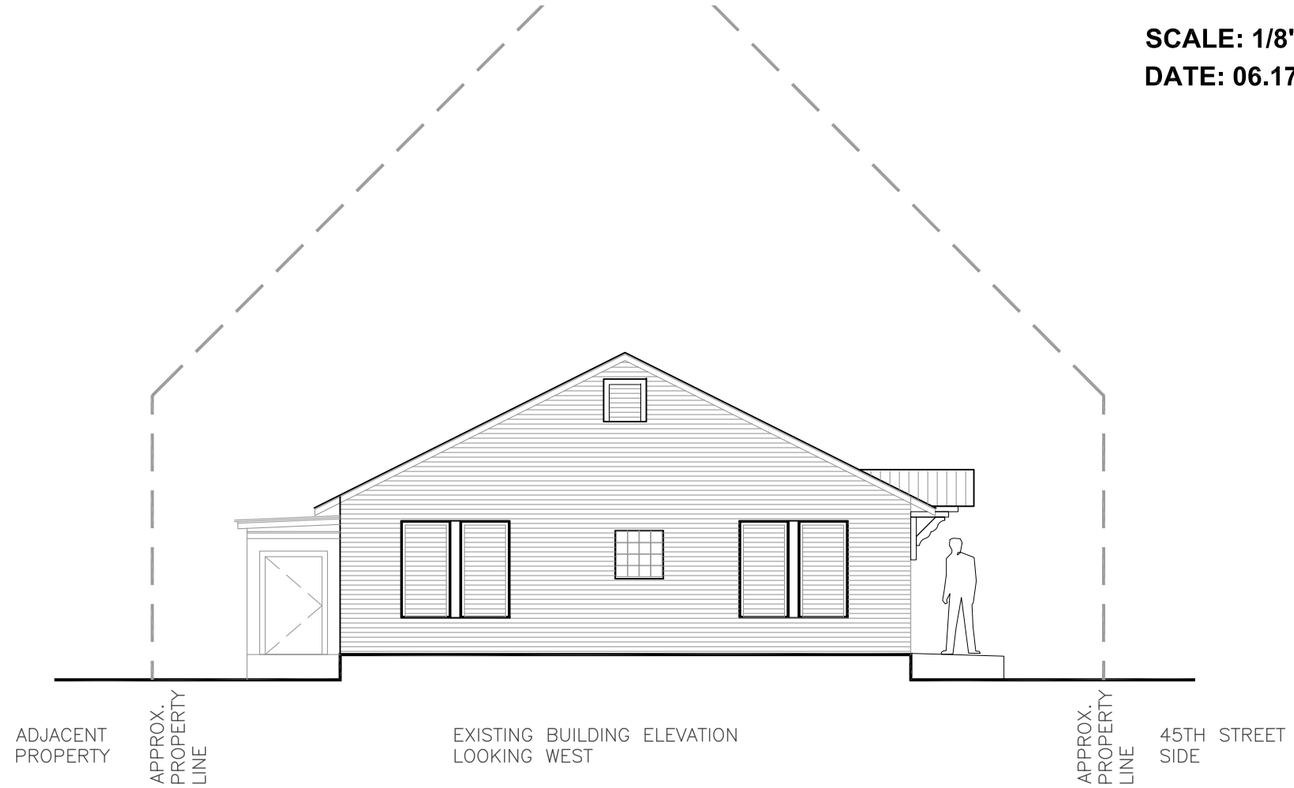

EXISTING BUILDING ELEVATION
LOOKING WEST

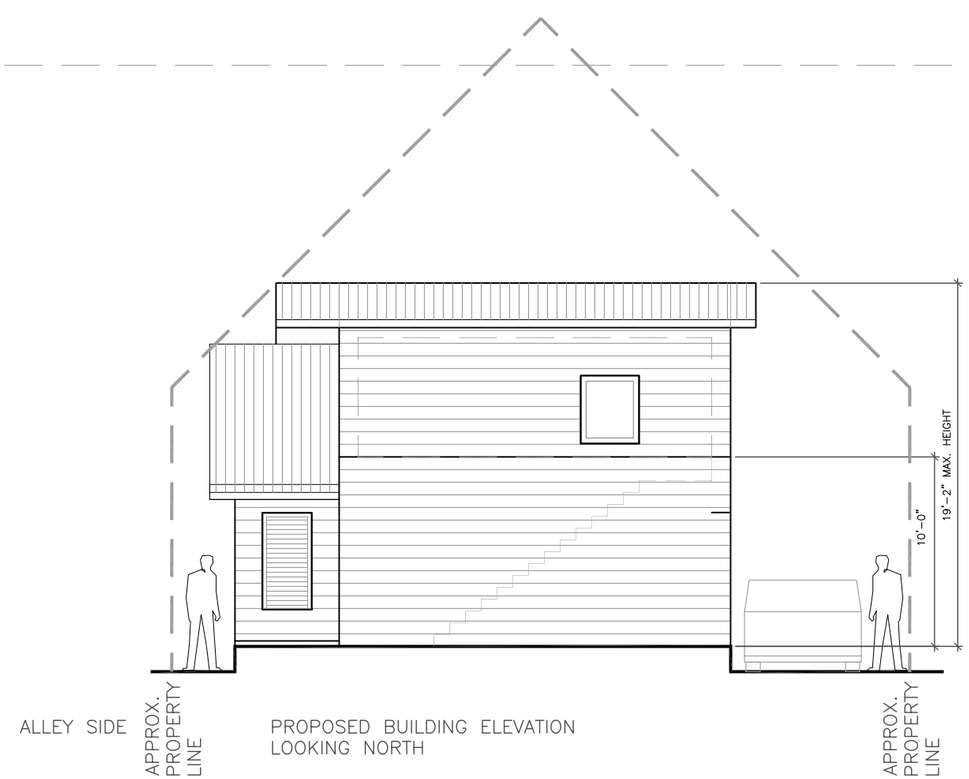

PROPOSED BUILDING ELEVATION
LOOKING NORTH

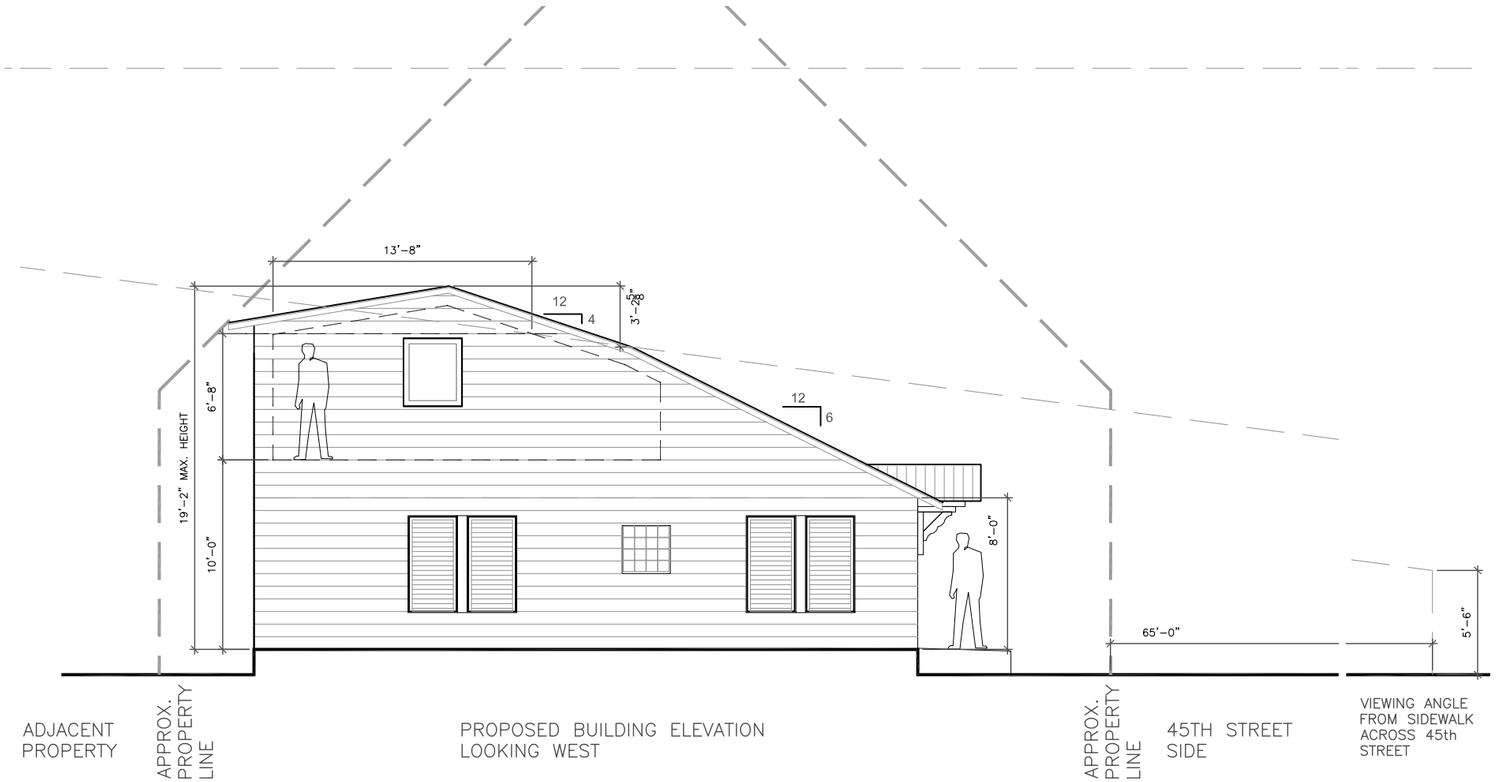

PROPOSED BUILDING ELEVATION
LOOKING WEST

305

305