SCALE: 1/8"=1'-0"
DATE: 07.08.2019

EXISTING BUILDING ELEVATION
LOOKING SOUTH

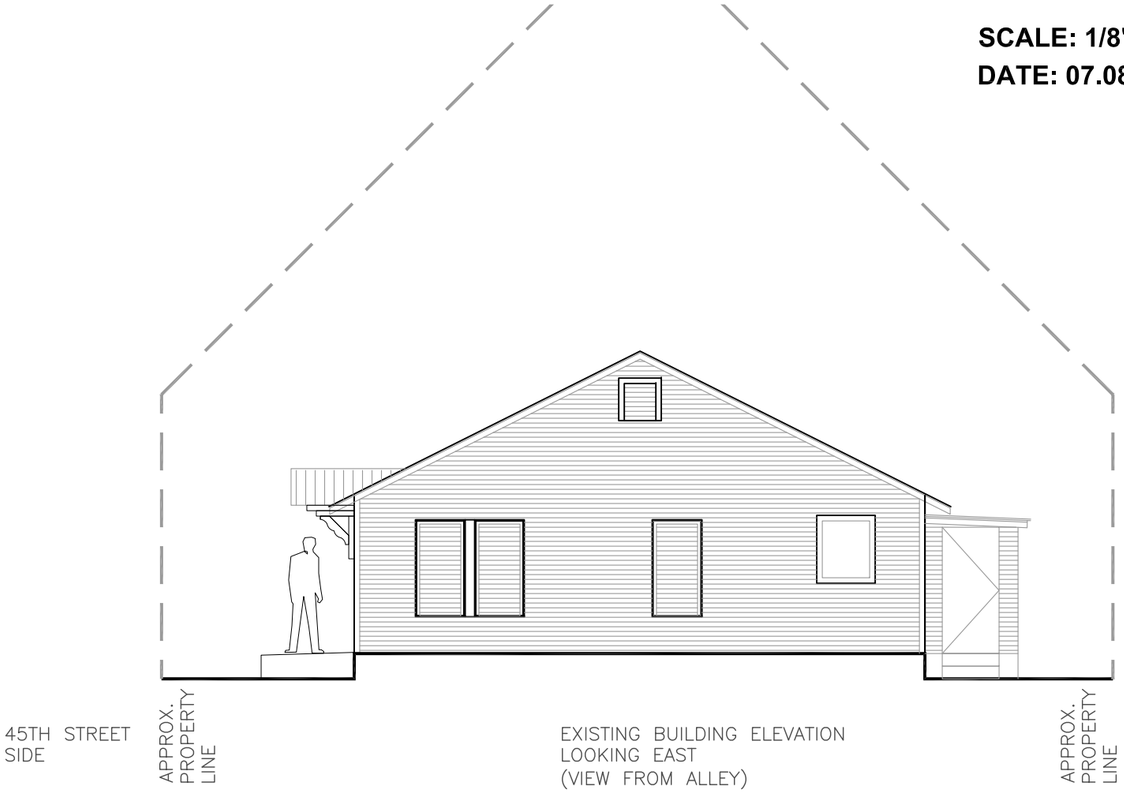

EXISTING BUILDING ELEVATION
LOOKING EAST
(VIEW FROM ALLEY)

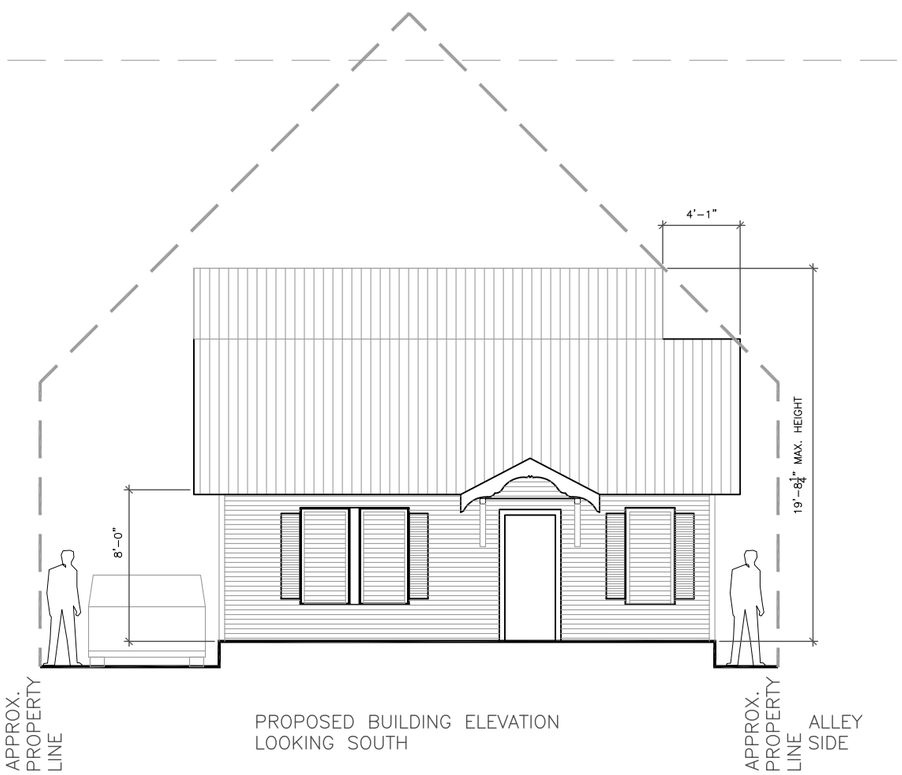

PROPOSED BUILDING ELEVATION
LOOKING SOUTH

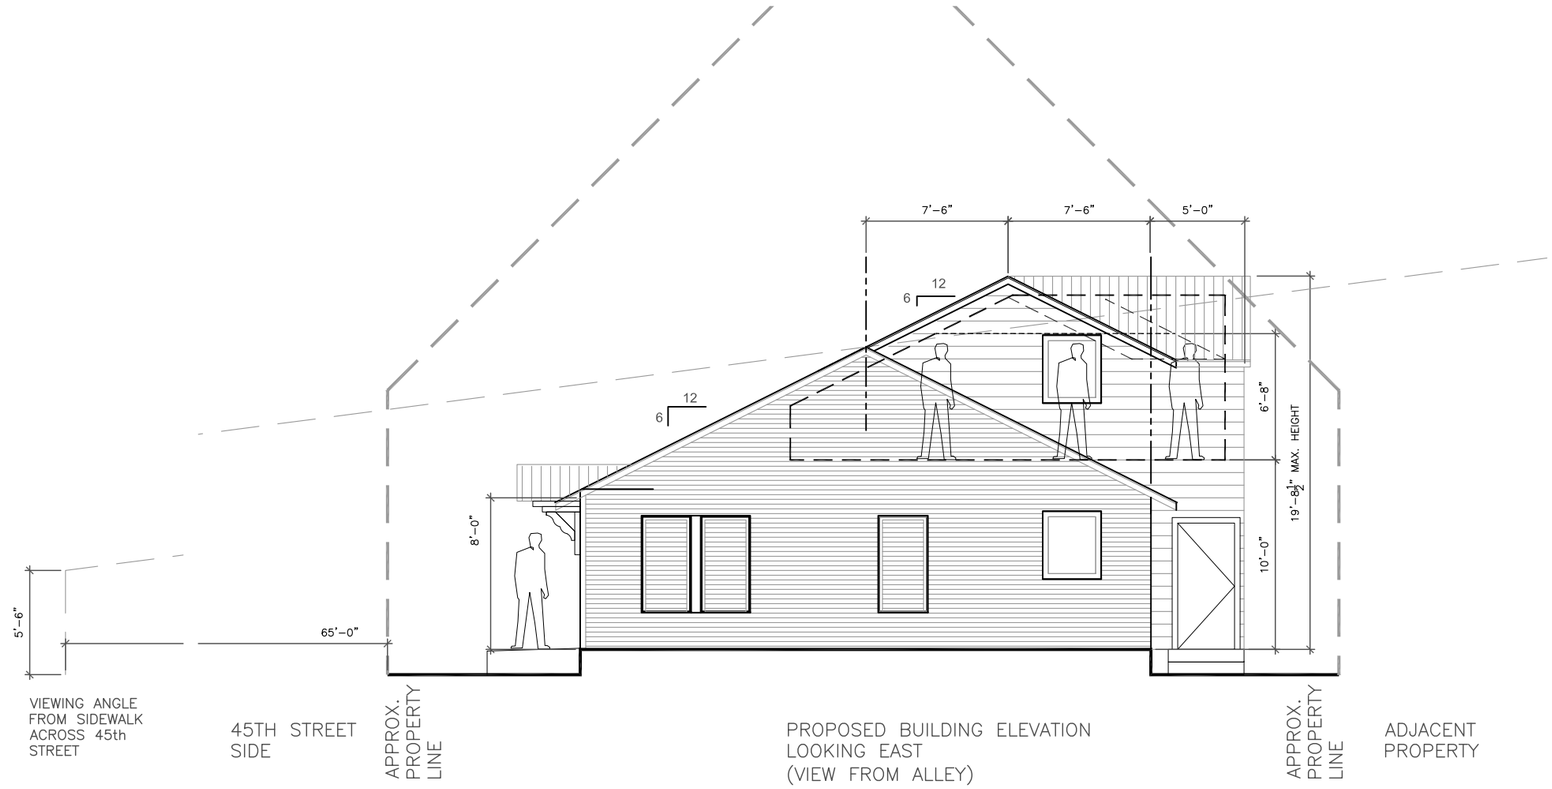

PROPOSED BUILDING ELEVATION
LOOKING EAST
(VIEW FROM ALLEY)

SCALE: 1/8"=1'-0"
DATE: 07.08.2019

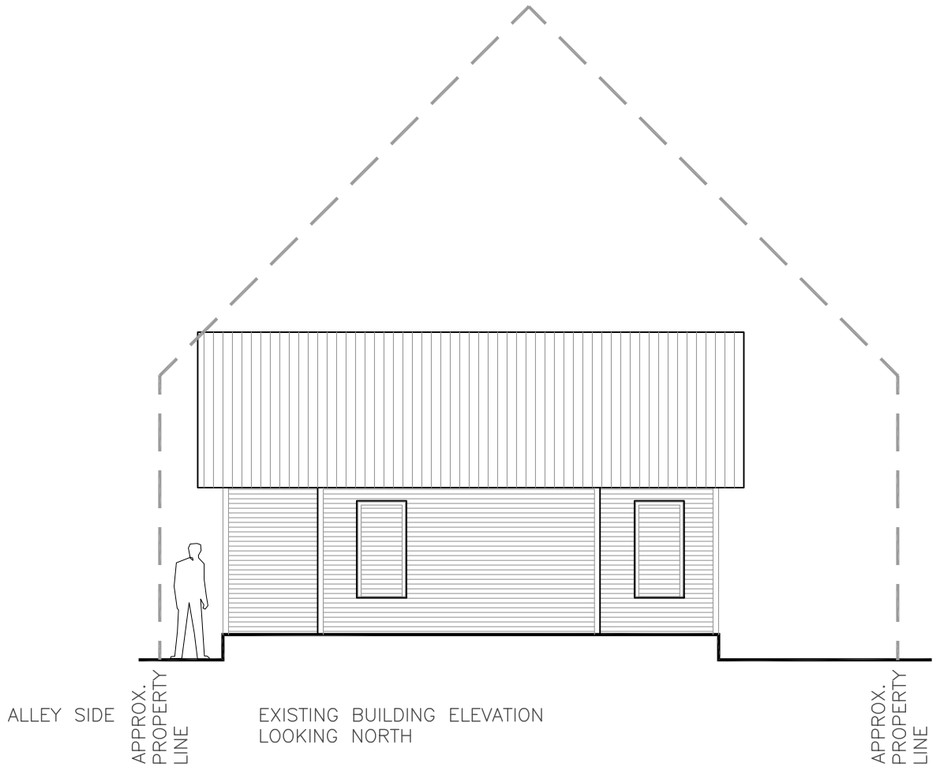

EXISTING BUILDING ELEVATION
LOOKING NORTH

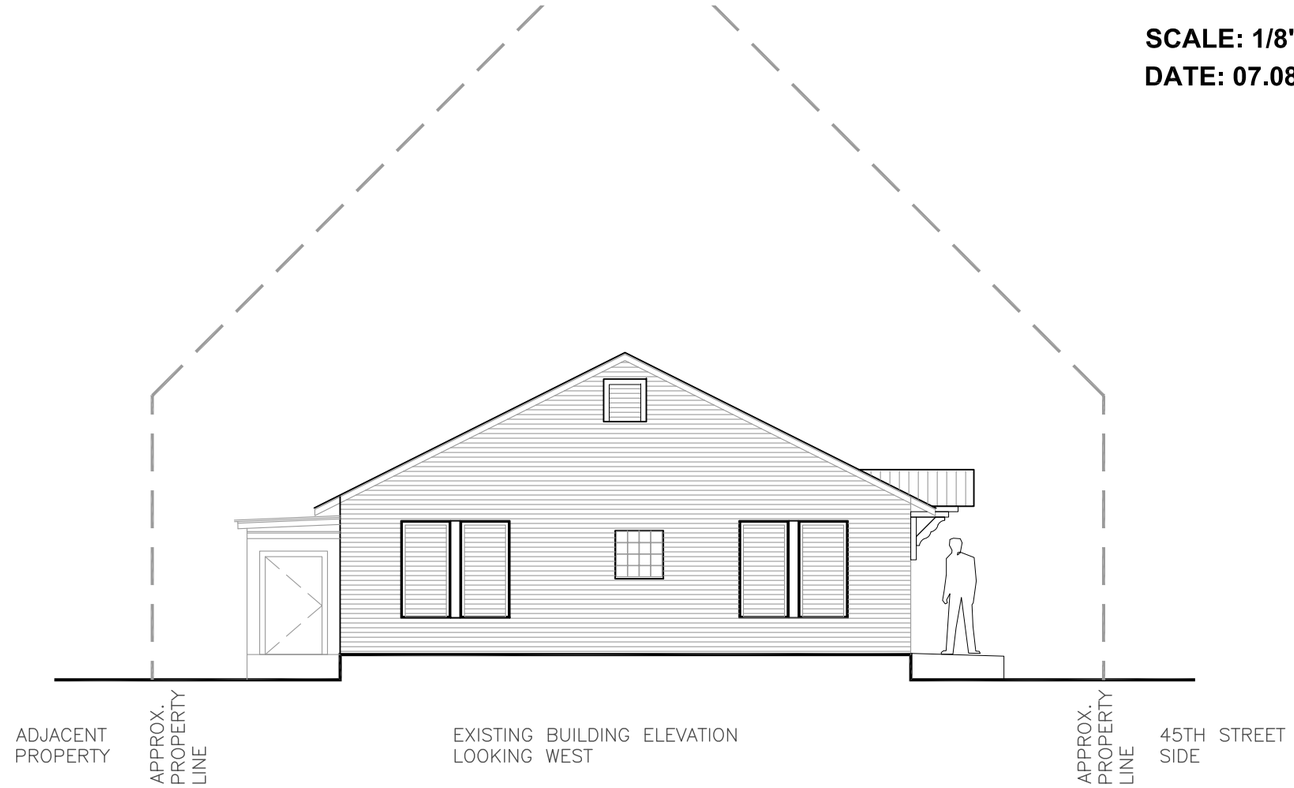

EXISTING BUILDING ELEVATION
LOOKING WEST

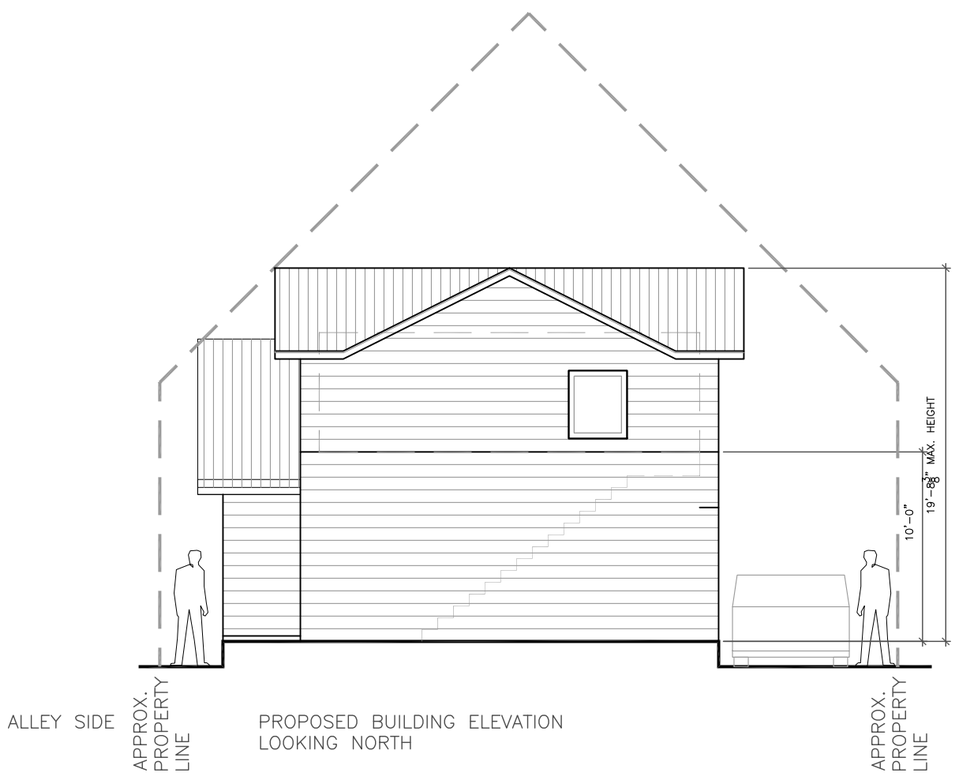

PROPOSED BUILDING ELEVATION
LOOKING NORTH

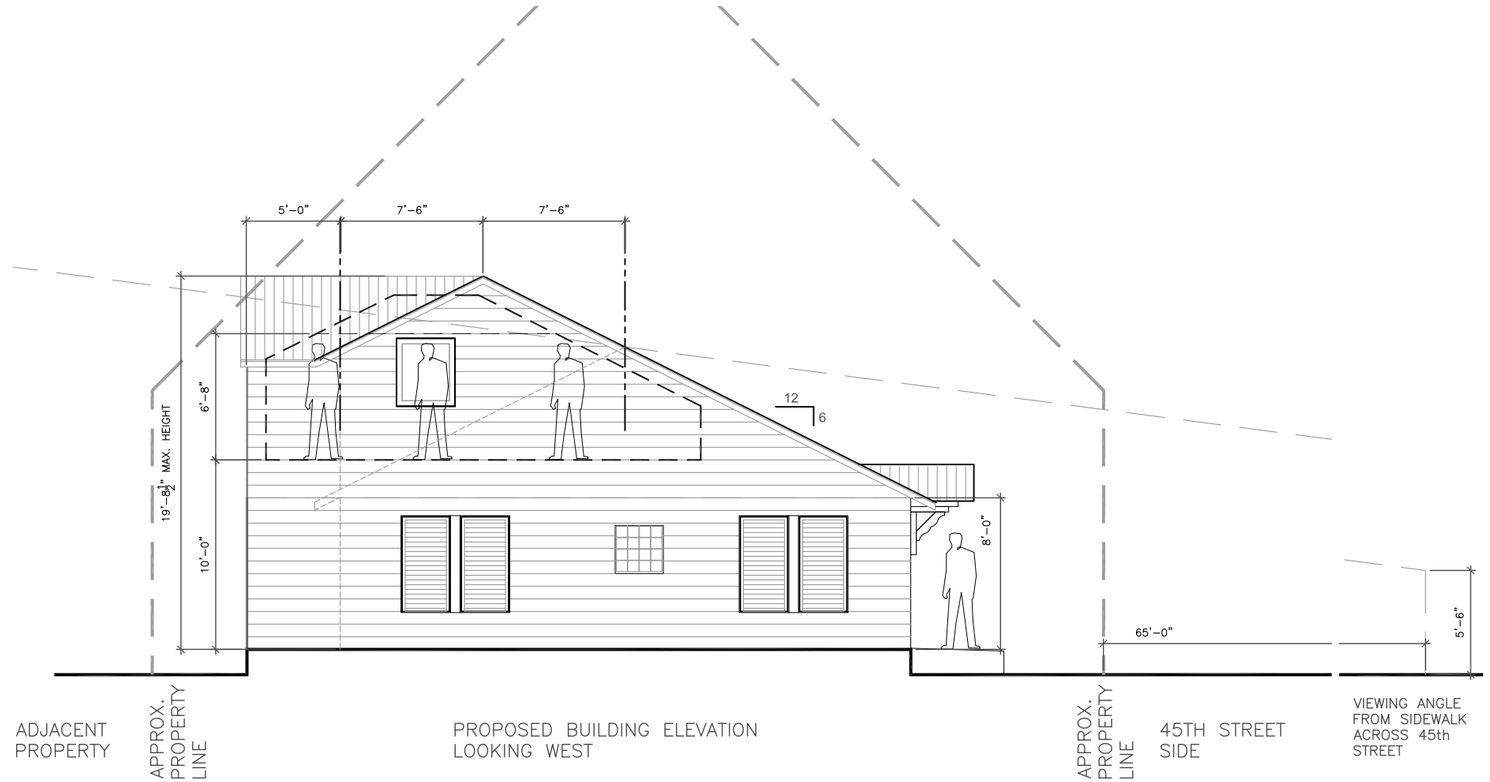

PROPOSED BUILDING ELEVATION
LOOKING WEST