

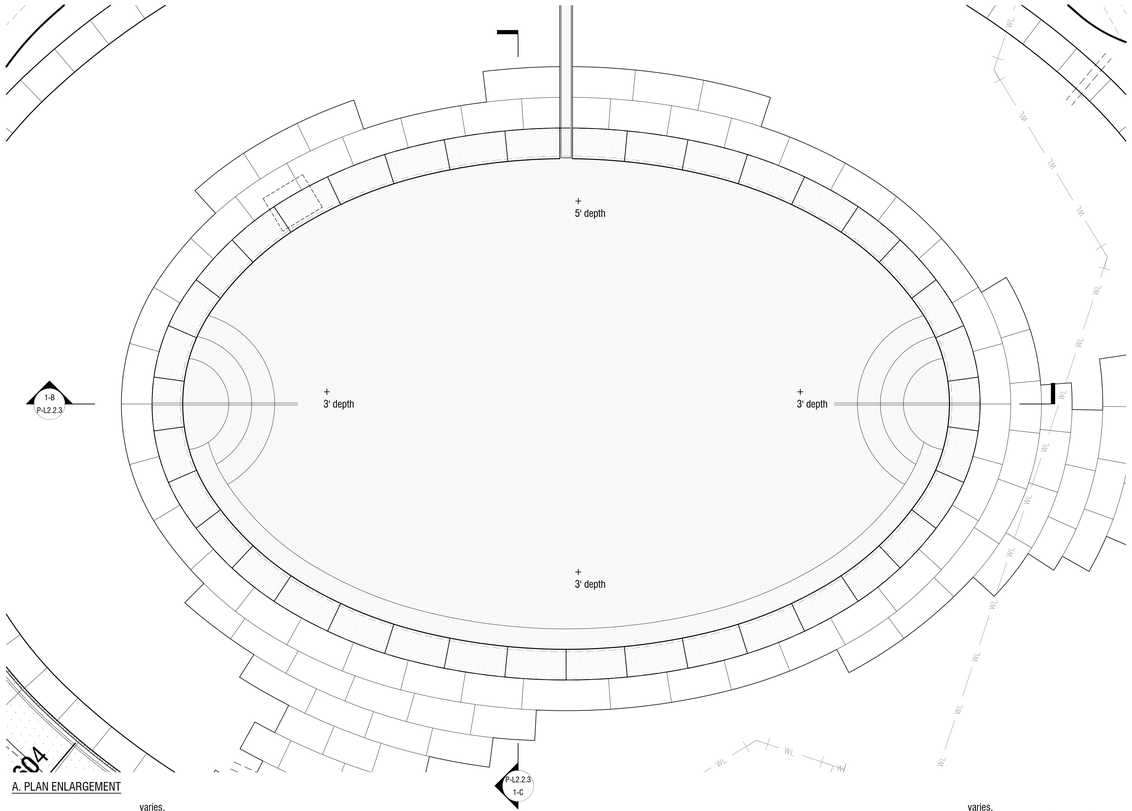


POOL NOTES:

1. Dimensions represent design intent only. Pool contractor shall be responsible for all structural, mechanical, plumbing, and electrical design related to this element. Coordinate interior contours and finish and water/air jet features w/ owner and submit shop drawings to LA for review and approval prior to start of construction.
2. Pool shall meet local, federal and state pool codes & regulations.
3. Pool structure including gunite, reinforcing steel, structural, and mechanical systems to be designed by pool contractor.
4. Pool contractor to submit shop drawings for LA approval prior to construction.
5. Pool to have the following equipment:
   a. ozonator - pool ozone generator filter system
   b. heat pump
6. LA to approve location of all pool signs prior to construction.
7. Hydrazzo plaster color: tbd.
8. Stone band & stone coping: ref specifications; submit sample for LA approval
9. Underwater water jet & light locations and specification to be approved by LA prior to construction.
10. Contractor to provide allowance for emergency phone and water fountain per CoA requirements

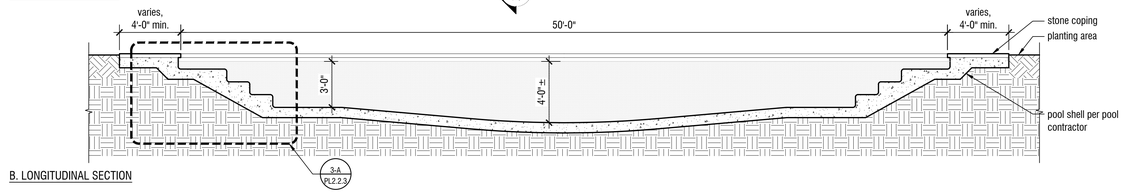


B. LONGITUDINAL SECTION

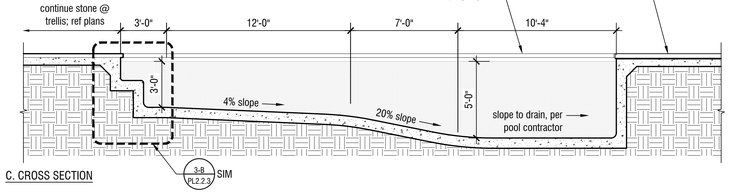


C. CROSS SECTION

1 POOL - ENLARGEMENT PLAN & SECTIONS

1/4" = 1'-0"

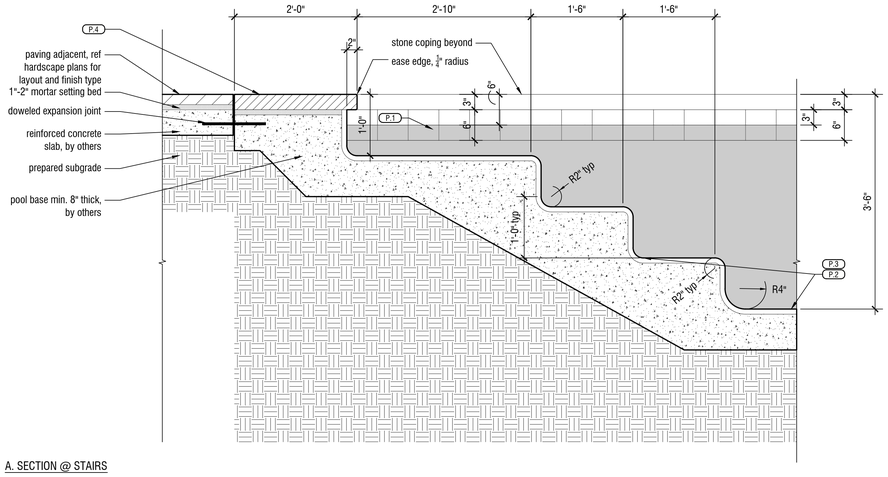


A. SECTION @ STAIRS

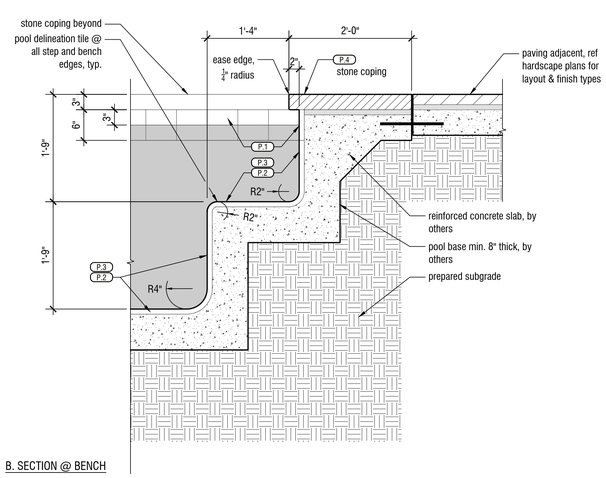

B. SECTION @ BENCH

3 POOL - STAIRS & BENCH TYP.

1" = 1'-0"

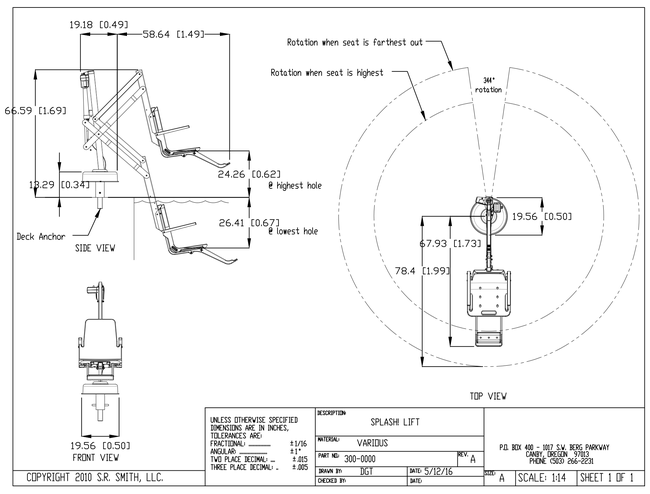

4 POOL - ADA LIFT

TEN EYCK
LANDSCAPE ARCHITECTS
1214 WEST SIXTH STREET, SUITE 100
AUSTIN, TX 78703
512 813 9999 P
512 813 9998 F
www.teneyck.com

REGISTERED LANDSCAPE ARCHITECT
CHRISTINE E. TEN EYCK
1001
STATE OF TEXAS
7/27/2018

COMMODORE PERRY ESTATE REDEVELOPMENT - POOL

4114 Red River
Austin, Texas 78751

ARCHITECT
MOULE & POLYZOIDES
180 E CALIFORNIA BLVD
PASADENA, CA 91105
626 844 2400 P

ARCHITECT
CLAYTON & LITTLE
1001 EAST 8TH ST
AUSTIN, TX 78702
512 477 1727 P

CIVIL ENGINEER
BIG RED DOG
2021 E. 5TH ST SUITE 200
AUSTIN, TX 78702
512 669 5068 P

MEP ENGINEER
INTEGRAL GROUP
1519 E. CESAR CHAVEZ, SUITE 100
AUSTIN, TX 78702
512 333 0875 P

STRUCTURAL ENGINEER
ARCHITECTURAL ENGINEERS COLLABORATIVE
3809 N LAMAR BLVD, SUITE 300
AUSTIN, TX 78756
512 472 2111 P

IRRIGATION
SRN AND ASSOCIATES
3401 NORTHWEST BLVD.
GEORGETOWN, TX 78628
512 930 4066 P

INTERIORS
KEN FULK
310 7TH STREET
SAN FRANCISCO, CA 94103
415 285 1164 P

LIGHTING DESIGN
LINDSLEY LIGHTING
416 806 5008 M
925 254 1860 P

KITCHEN DESIGN
MEURL, LLC
2915 LOGE RD STE 106
N LAS VEGAS, NV 89030
702 327 8280 P

KEY PLAN



PHASE: CONSTRUCTION DOCUMENTS

DATE	ISSUE
05/24/2017	25% DD
10/06/2017	100% DD
03/01/2018	VE PRICING
03/23/2018	50% CD / GMP SET
△ 07/27/2018	100% CD

DATE: 07.27.2018

DRAWN: DS, JP, ME, AM, BK, BB

CHECKED: CTE

TEILA PROJECT NO: 15010

DRAWING TITLE:
POOL DETAILS

P-L2.2.3

© 2018 Ten Eyck Landscape Architects, Inc. All rights reserved.