807 MARIPOSA HOUSE

807 MARIPOSA DRIVE, AUSTIN, TX 78704

HISTORIC REVIEW

09 JAN 2020

DAVEY MCEATHRON
ARCHITECTURE
6806 SYRACUSE CV. AUSTIN TX 78723
DAVEY@DAVEYMARCH.COM
512-599-0660

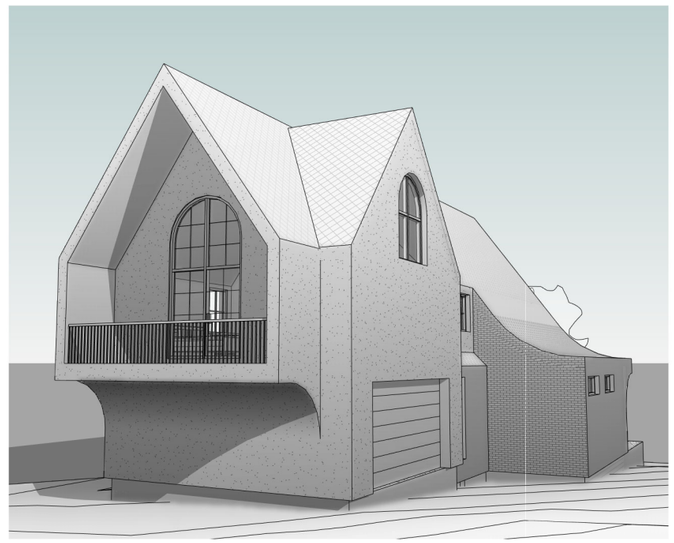

1 3D - BACK / SOUTH

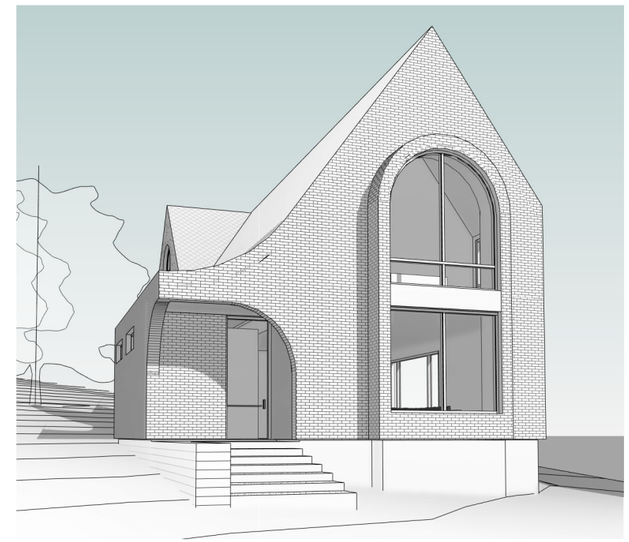

2 3D - FRONT / NORTH

3 3D - NW CORNER

4 3D - NE CORNER

©2020 DAVEY MCEATHRON ARCHITECTURE

PROJECT NO:

DM191102

SHEET INDEX:

A100 SITE PLAN
A110 FLOOR 01 REFERENCE PLAN
A120 FLOOR 02 REFERENCE PLAN
A140 ROOF PLAN
A200 EXTERIOR ELEVATIONS
A201 EXTERIOR ELEVATIONS

REGISTERED ARCHITECT
DAVEY MCEATHRON
23964
STATE OF TEXAS

09 JAN 2020

REVISIONS		
NO	REFERENCE	ISSUED

807 MARIPOSA HOUSE 807 MARIPOSA DRIVE, AUSTIN, TX 78704

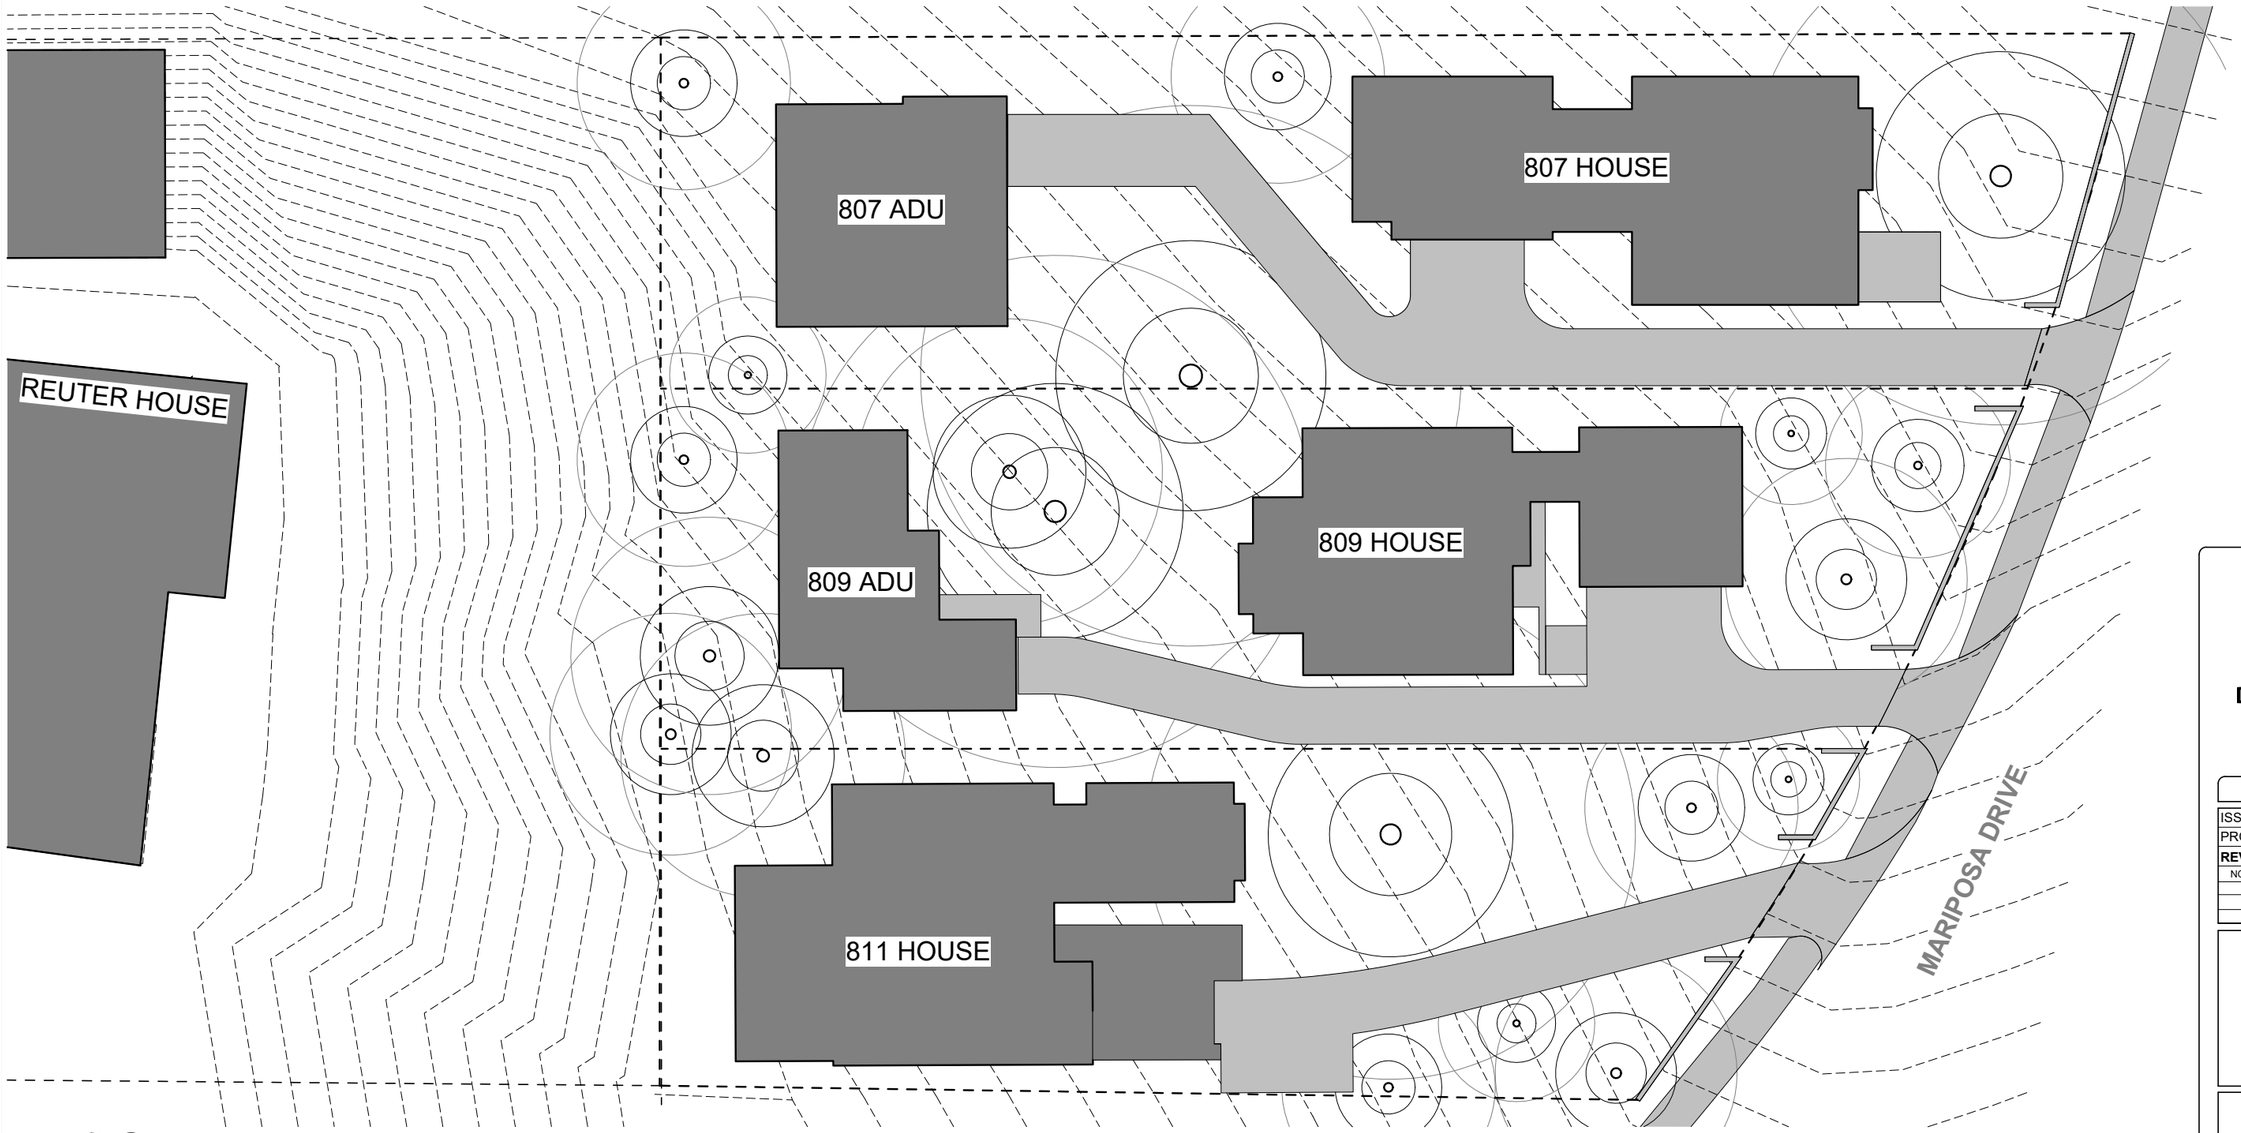

PLAN 1 TREE PROTECTION PLAN
3/32" = 1'-0"

DAVEY MCEATHRON
ARCHITECTURE
6806 SYRACUSE CV. AUSTIN TX 78723
DAVEY@DAVEYMARCH.COM
512-599-0660

HISTORIC REVIEW

ISSUE DATE:	**21 JAN 2020**
PROJECT NUMBER:	**DM190702**

REVISIONS:

NO	REFERENCE	ISSUED

REGISTERED ARCHITECT
DAVID R. MCEATHRON
NO. 23964
STATE OF TEXAS

21 JAN 2020

MARIPOSA DEVELOPMENT
807-811 MARIPOSA DRIVE,
AUSTIN, TX 78704

SITE PLAN

A100

««« IF PRINTED AT 11X17, SCALE IS 1/2 OF WHAT IS NOTED »»»

© 2020 DAVEY MCEATHRON ARCHITECTURE

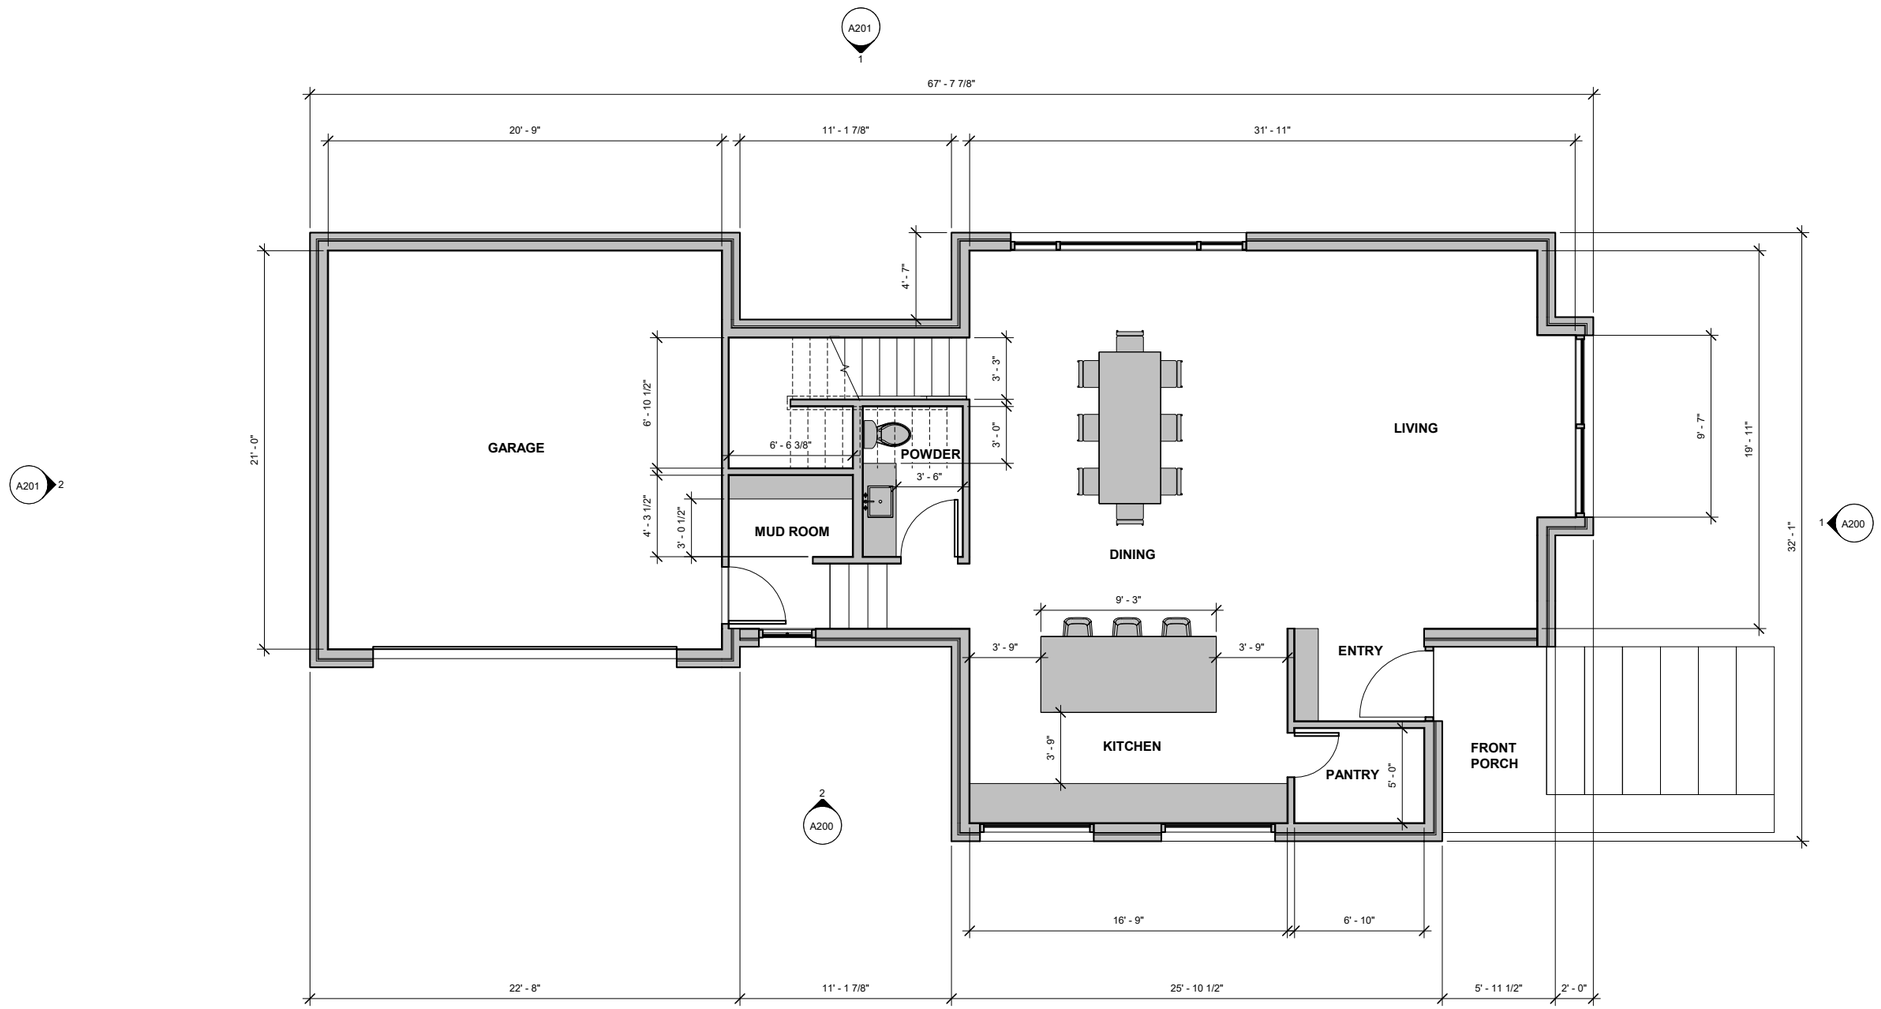

PLAN

1 FLOOR 01 REFERENCE PLAN
1/4" = 1'-0"

«««« IF PRINTED AT 11X17, SCALE IS 1/2 OF WHAT IS NOTED »»»

© 2020 DAVEY MCEATHRON ARCHITECTURE

DAVEY MCEATHRON
ARCHITECTURE
6806 SYRACUSE CV. AUSTIN TX 78723
DAVEY@DAVEYMARCH.COM
512-599-0660

HISTORIC REVIEW

ISSUE DATE:	**09 JAN 2020**
PROJECT NUMBER:	**DM191102**

REVISIONS:

NO	REFERENCE	ISSUED

REGISTERED ARCHITECT
DAVEY R. MCEATHRON
23964
STATE OF TEXAS

09 JAN 2020

807 MARIPOSA HOUSE
807 MARIPOSA DRIVE,
AUSTIN, TX 78704

FLOOR 01 REFERENCE PLAN

A110

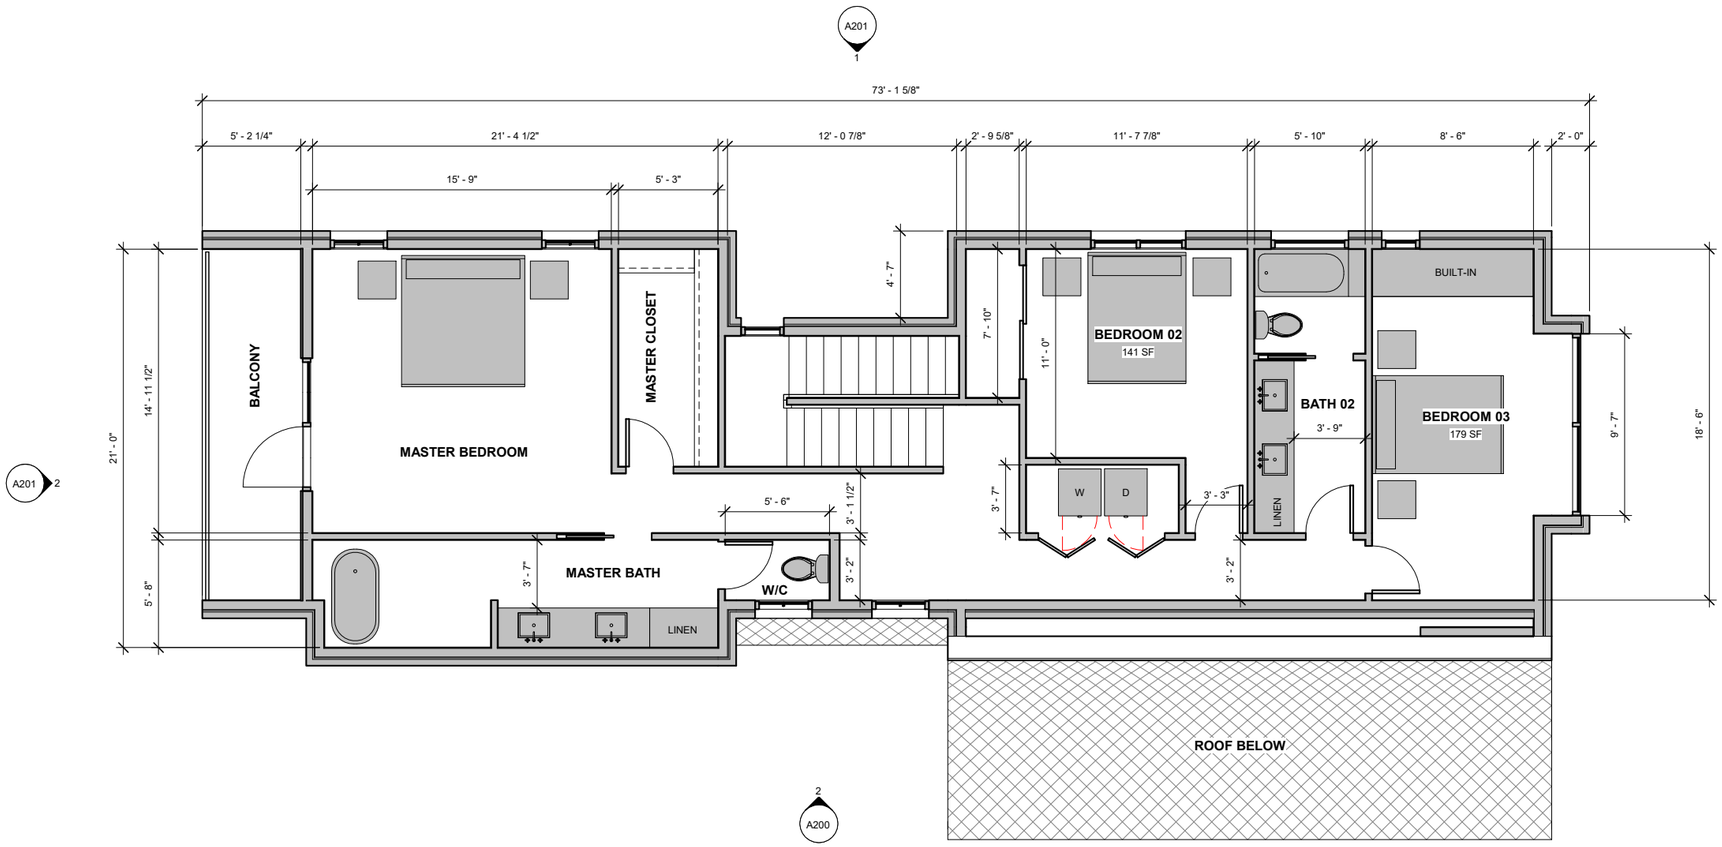

PLAN 1 FLOOR 02 REFERENCE PLAN
1/4" = 1'-0"

DAVEY MCEATHRON
ARCHITECTURE
6806 SYRACUSE CV. AUSTIN TX 78723
DAVEY@DAVEYMARCH.COM
512-599-0660

HISTORIC REVIEW

ISSUE DATE:	**09 JAN 2020**
PROJECT NUMBER:	**DM191102**

REVISIONS:

NO	REFERENCE	ISSUED

REGISTERED ARCHITECT
DAVID R. MCEATHRON
23964
STATE OF TEXAS

09 JAN 2020

807 MARIPOSA HOUSE
807 MARIPOSA DRIVE,
AUSTIN, TX 78704

FLOOR 02 REFERENCE PLAN

A120

««« IF PRINTED AT 11X17, SCALE IS 1/2 OF WHAT IS NOTED »»»

© 2020 DAVEY MCEATHRON ARCHITECTURE

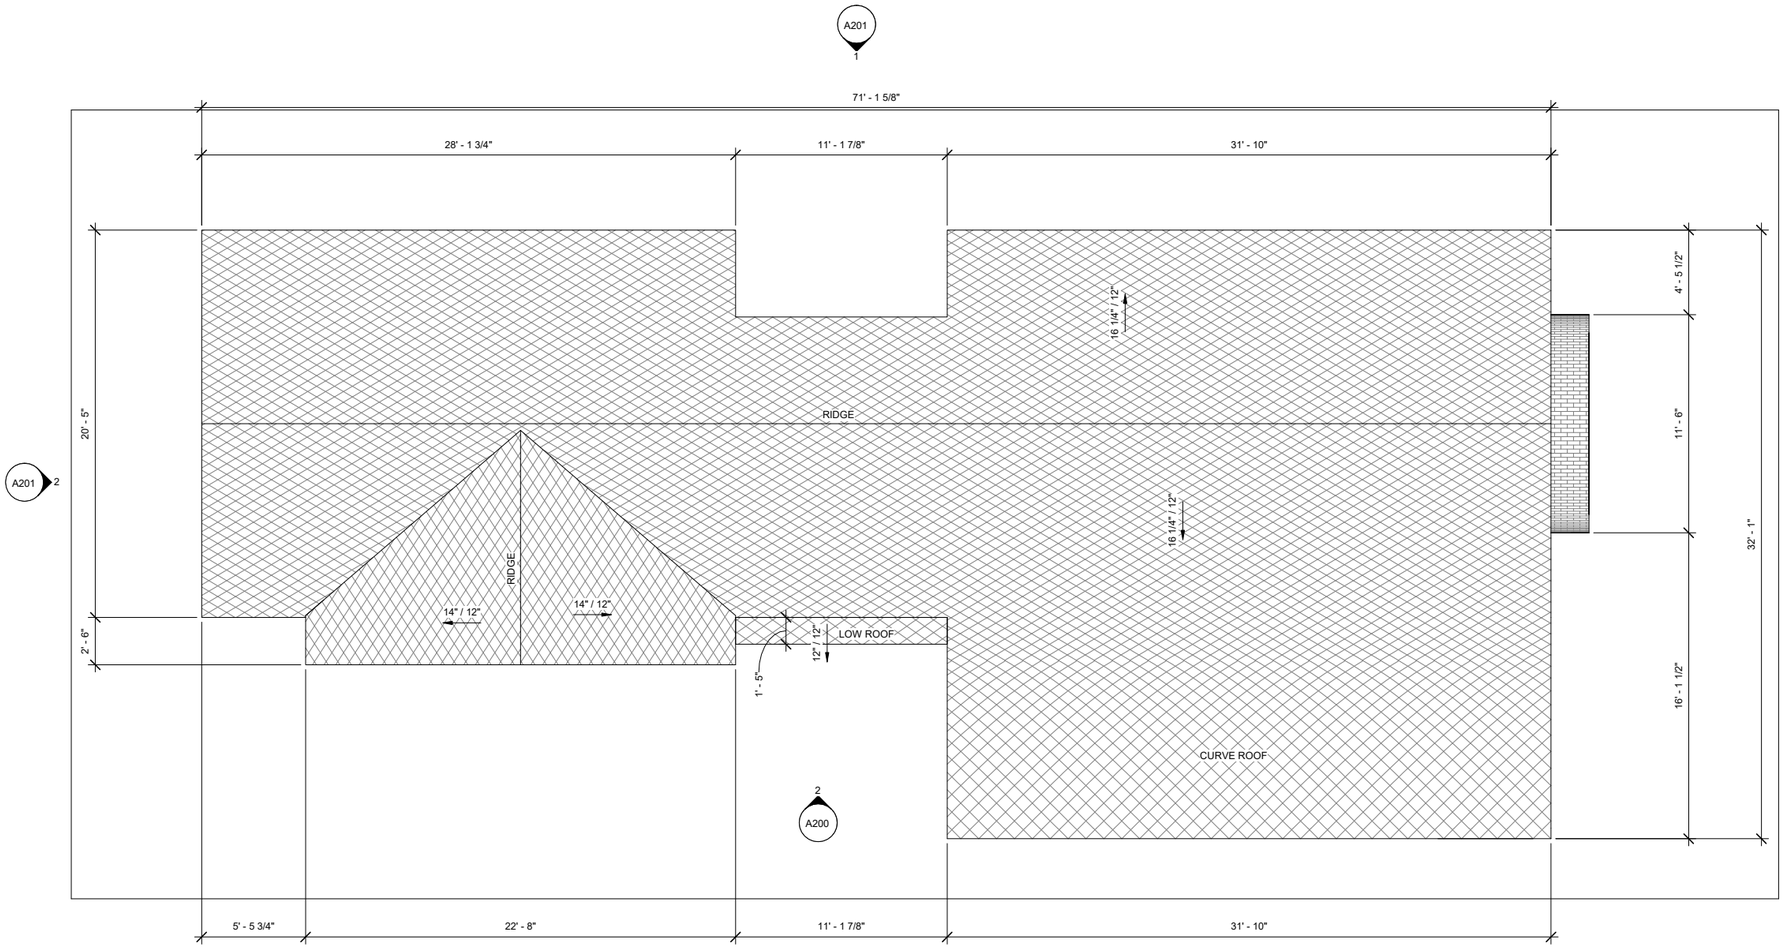

ARCHITECTURAL SHINGLES TO BE APPLIED ON ALL ROOF SURFACES.

PLAN 1 ROOF
1/4" = 1'-0"

DAVEY MCEATHRON
ARCHITECTURE
6806 SYRACUSE CV. AUSTIN TX 78723
DAVEY@DAVEYMARCH.COM
512-599-0660

HISTORIC REVIEW

ISSUE DATE:	**09 JAN 2020**
PROJECT NUMBER:	**DM191102**

REVISIONS:

NO	REFERENCE	ISSUED

REGISTERED ARCHITECT
DAVID R. MCEATHRON
23964
STATE OF TEXAS

09 JAN 2020

807 MARIPOSA HOUSE
807 MARIPOSA DRIVE,
AUSTIN, TX 78704

ROOF PLAN

A140

««« IF PRINTED AT 11X17, SCALE IS 1/2 OF WHAT IS NOTED »»»

© 2020 DAVEY MCEATHRON ARCHITECTURE

2 EAST ELEVATION
1/4" = 1'-0"

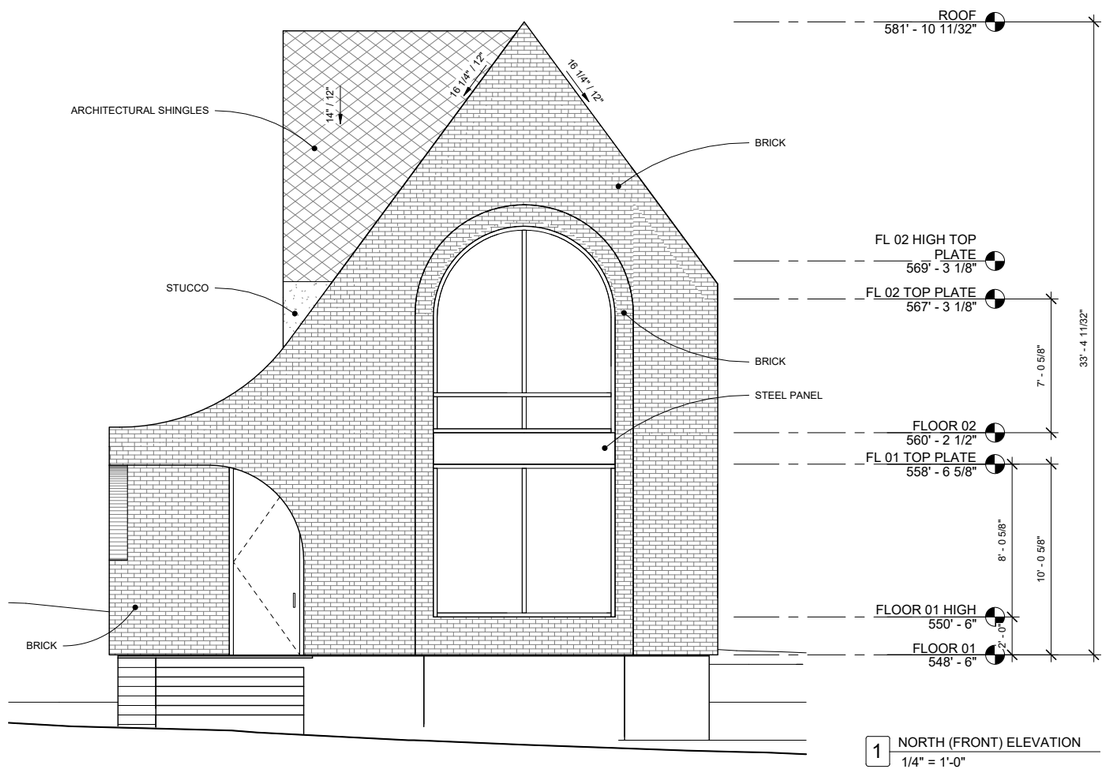

1 NORTH (FRONT) ELEVATION
1/4" = 1'-0"

© 2020 DAVEY MCEATHRON ARCHITECTURE

«««« IF PRINTED AT 11X17, SCALE IS 1/2 OF WHAT IS NOTED »»»

DAVEY MCEATHRON
ARCHITECTURE
6806 SYRACUSE CV. AUSTIN TX 78723
DAVEY@DAVEYMARCH.COM
512-599-0660

HISTORIC REVIEW

ISSUE DATE:	**09 JAN 2020**
PROJECT NUMBER:	**DM191102**

REVISIONS:

NO	REFERENCE	ISSUED

REGISTERED ARCHITECT
DAVID B. MCEATHRON
23964
STATE OF TEXAS

09 JAN 2020

807 MARIPOSA HOUSE
807 MARIPOSA DRIVE,
AUSTIN, TX 78704

EXTERIOR ELEVATIONS

A200

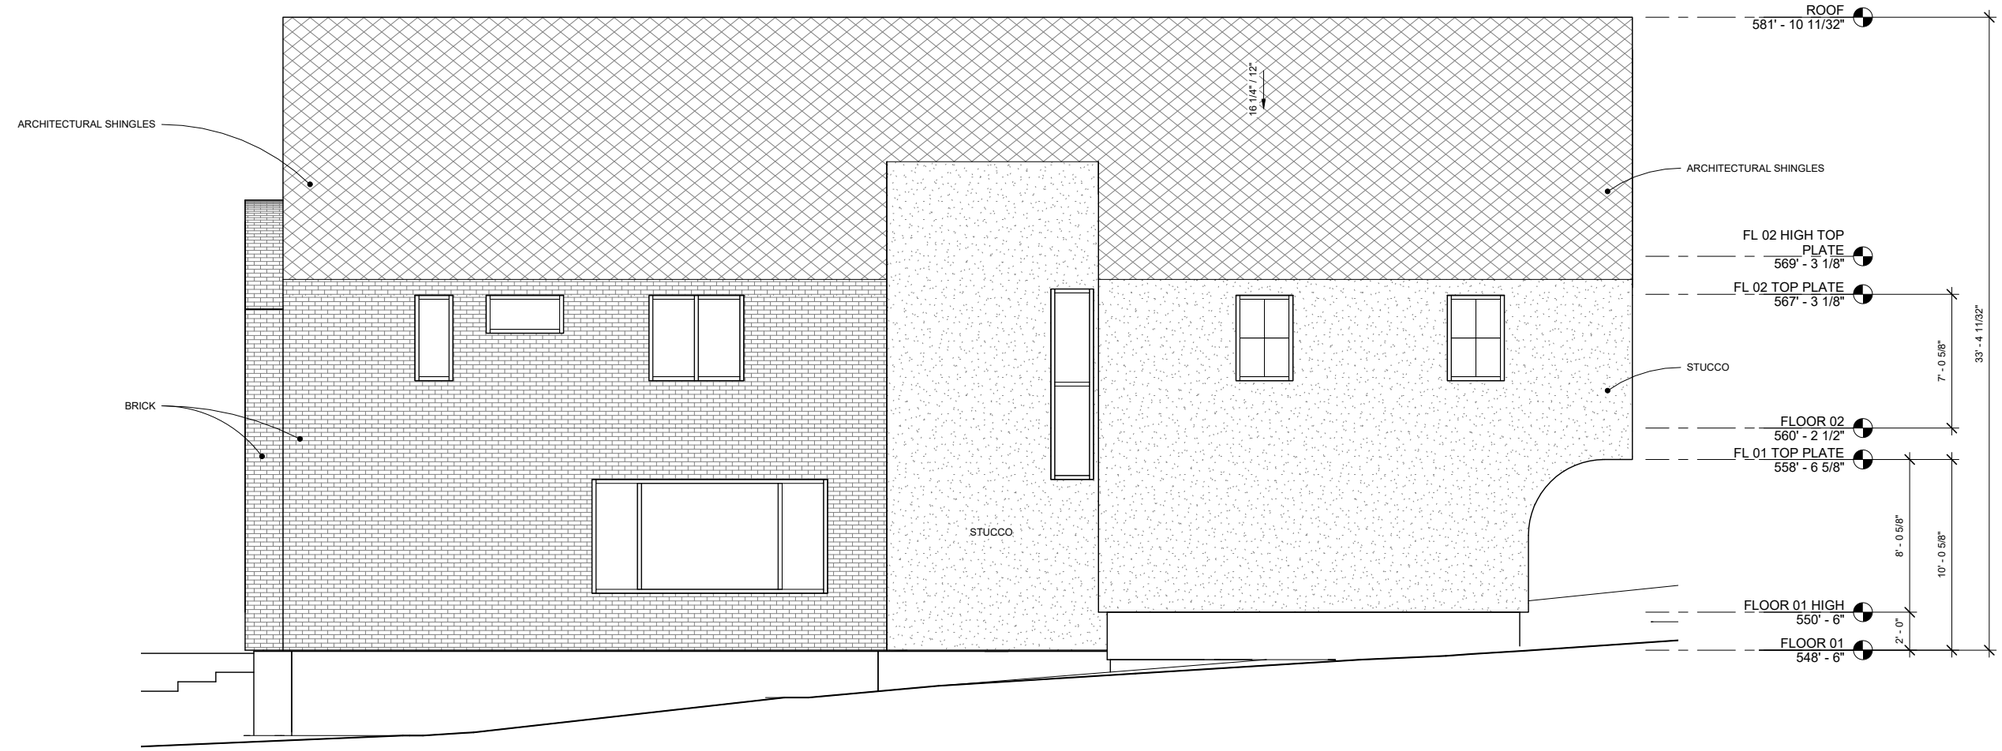

1 WEST ELEVATION
1/4" = 1'-0"

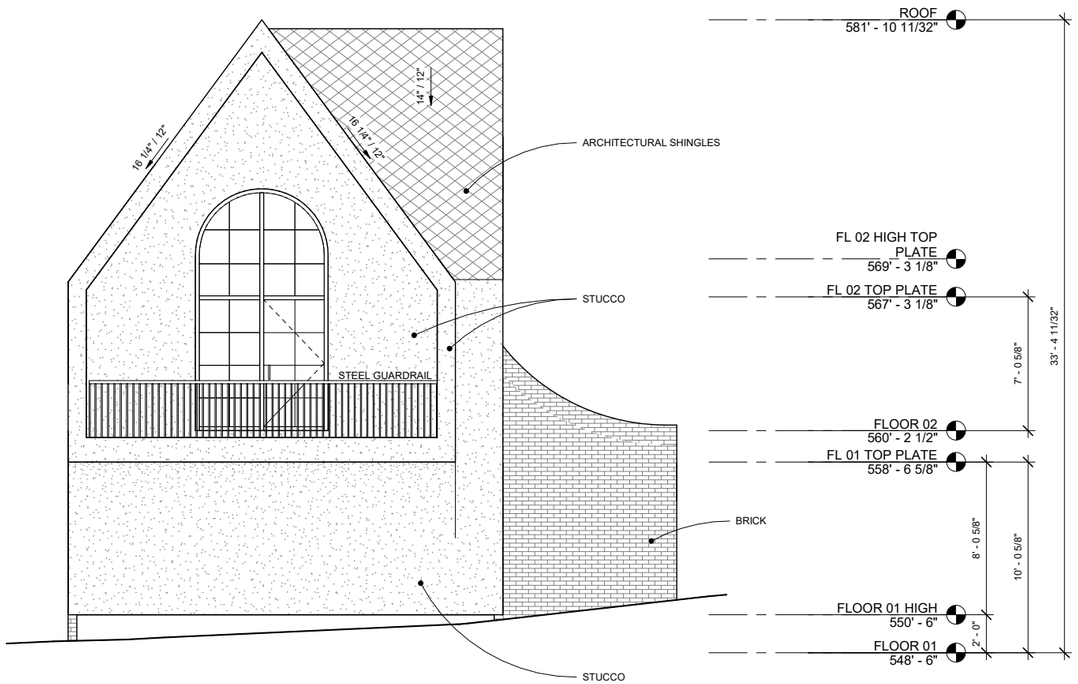

2 SOUTH ELEVATION
1/4" = 1'-0"

© 2020 DAVEY MCEATHRON ARCHITECTURE

«««« IF PRINTED AT 11X17, SCALE IS 1/2 OF WHAT IS NOTED »»»

DAVEY MCEATHRON
ARCHITECTURE
6806 SYRACUSE CV. AUSTIN TX 78723
DAVEY@DAVEYMARCH.COM
512-599-0660

HISTORIC REVIEW

ISSUE DATE:	**09 JAN 2020**
PROJECT NUMBER:	**DM191102**

REVISIONS:

NO	REFERENCE	ISSUED

REGISTERED ARCHITECT
DAVEY R. MCEATHRON
23964
STATE OF TEXAS

09 JAN 2020

807 MARIPOSA HOUSE
807 MARIPOSA DRIVE,
AUSTIN, TX 78704

EXTERIOR ELEVATIONS

A201