FRONT ELEVATION

3/16" = 1'-0"

SIDE ELEVATION

3/16" = 1'-0"
RIGHT SIDE IS SIMILAR TO LEFT SIDE

REGISTERED ARCHITECT MARK REYNOLDS 8341 STATE OF TEXAS

Mark Reynolds
#8341 10/7/19

MARK REYNOLDS AND ASSOCIATES
ARCHITECTURE PLANNING
3408 RED RIVER
AUSTIN, TEXAS 78705
E-MAIL reynolds@texas.net
TELEPHONE 512-477-9726
FAX 512-477-9756

PROJECT NO. 1736

CANOPY/DECK PLANS

304 EAST SIXTH STREET
AUSTIN, TEXAS

SHEET
A2
OF 3

Mark Reynolds
#8341 10/7/09

REGISTERED ARCHITECT
MARK REYNOLDS
8341
STATE OF TEXAS

NOTE:
RAILING, FASTENERS, ACCESSORIES, & APPURTENANCES SHALL BE CONSTRUCTED AND SECURED TO MEET CODE REQUIREMENTS- OPENINGS SHALL NOT ALLOW A 4" SPHERE TO PASS OR A 2" SPHERE @ BOTTOM- TOP RAIL SHALL BE 42" A.F.F. TYP.
GUARD RAILING AT EXTERIOR SHALL BE OF TREATED 2 X 2 PICKETS
INSTALL ALL RAILS SECURELY TO WITHSTAND 250# (MIN.) FORCE-
PROVIDE SHOP DRAWINGS OF CONNECTORS, MATERIALS, & FINSHES
STAIN & SEAL OR PAINT ALL WOOD MEMBERS

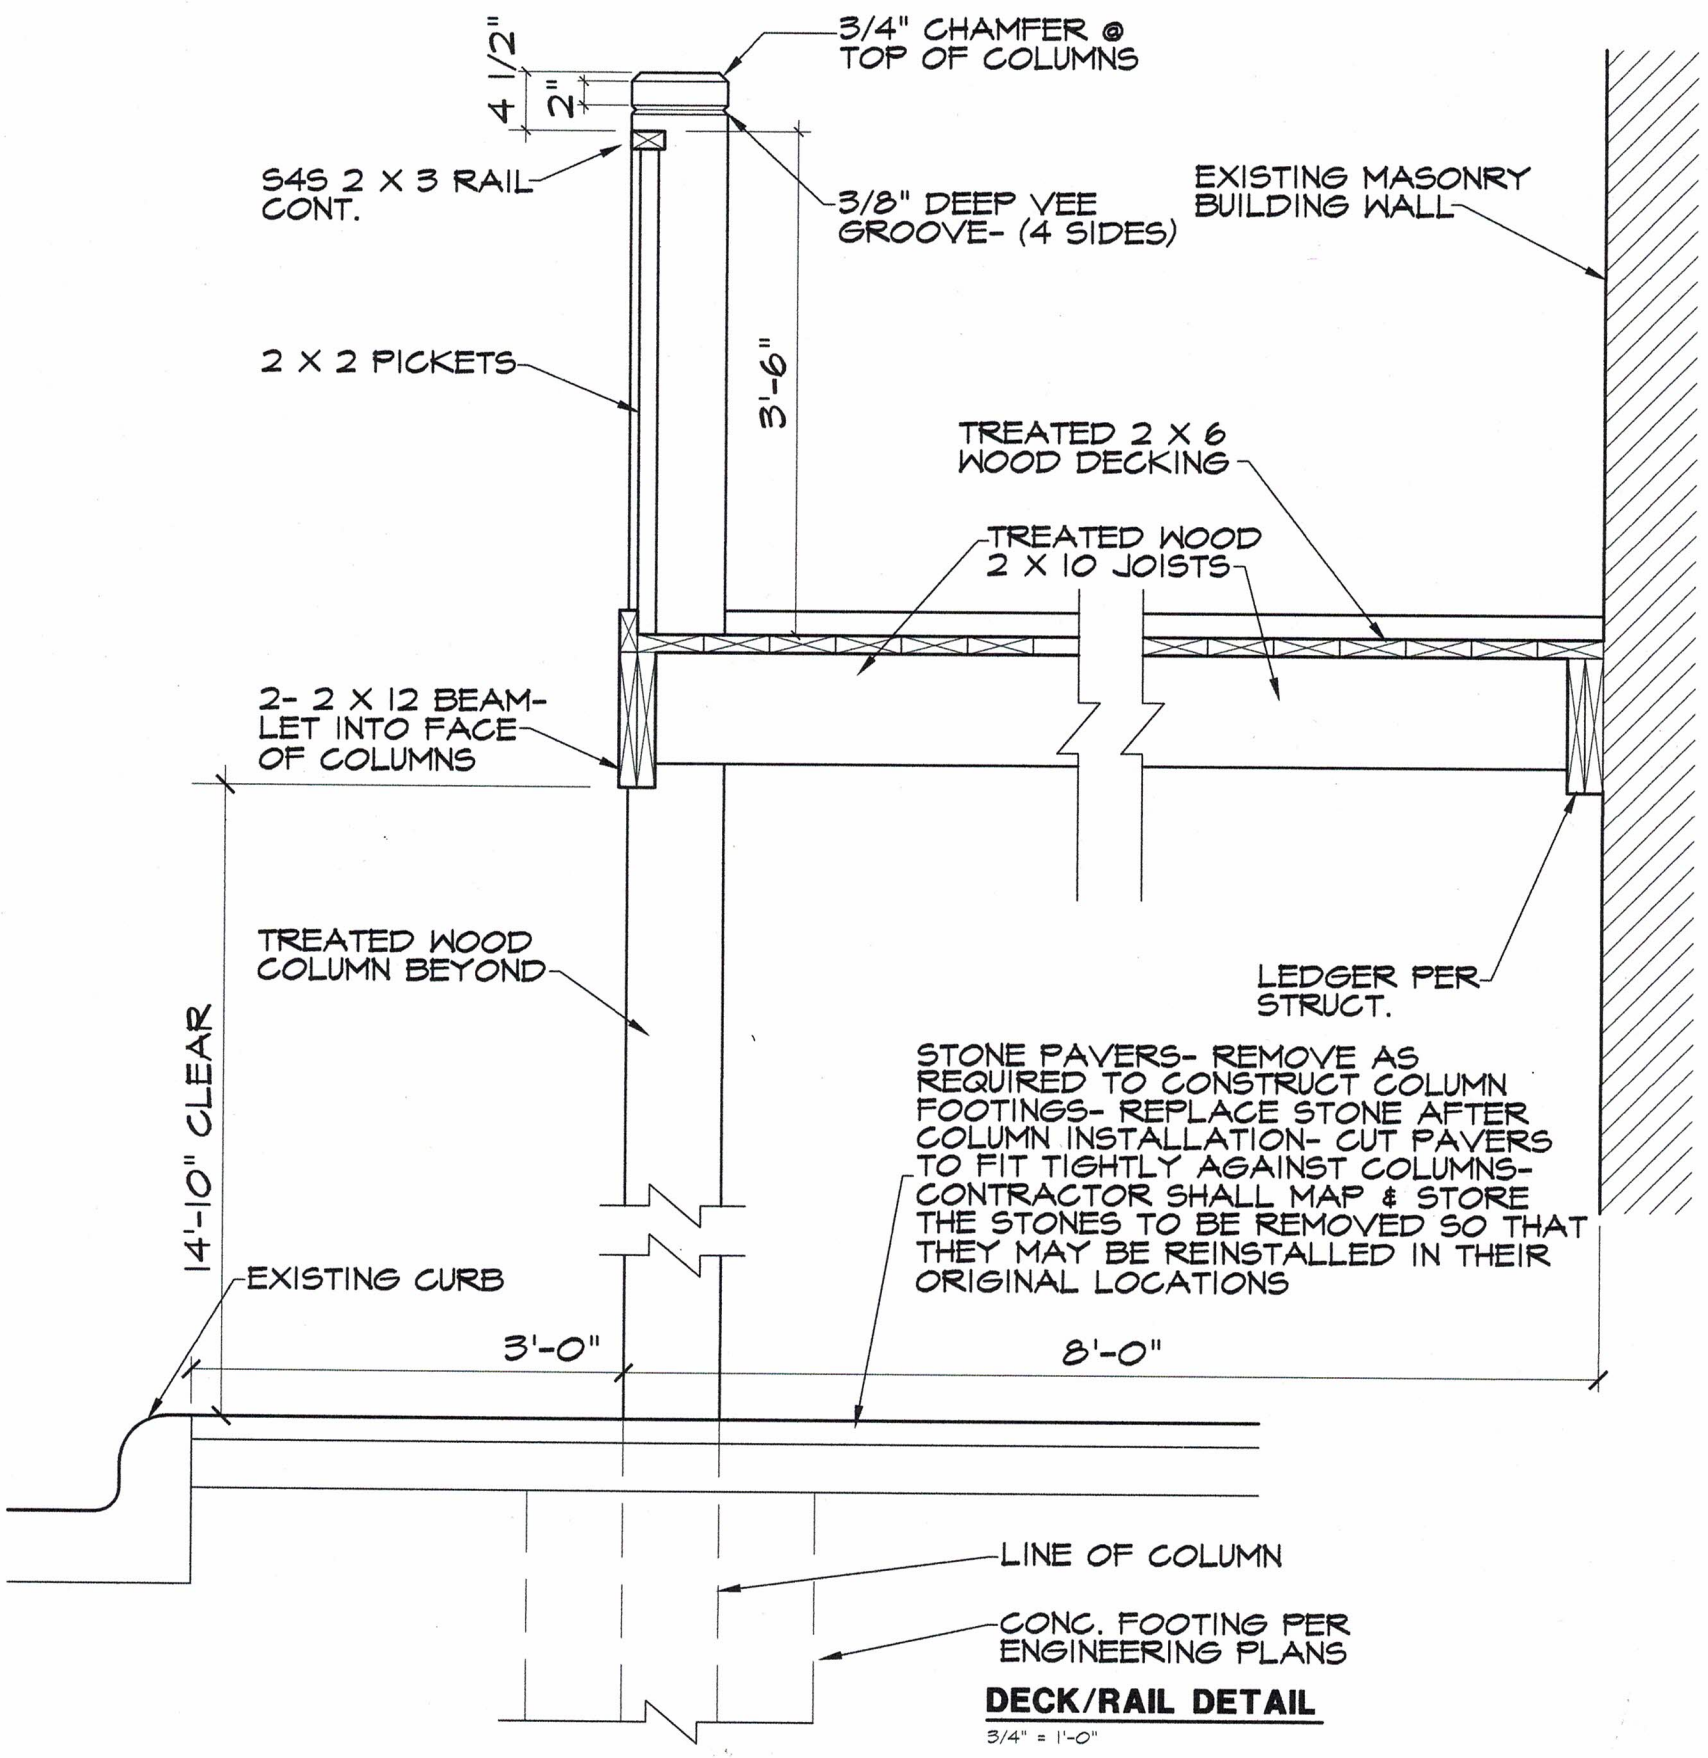

DECK/RAIL DETAIL
3/4" = 1'-0"

MARK REYNOLDS AND ASSOCIATES
ARCHITECTURE PLANNING
3408 RED RIVER
AUSTIN, TEXAS 78705
E-MAIL reynolds@texas.net
TELEPHONE 512-477-9726
FAX 512-477-9756

PROJECT NO. 1736

CANOPY/DECK PLANS

304 EAST SIXTH STREET
AUSTIN, TEXAS

SHEET
A1
OF 3

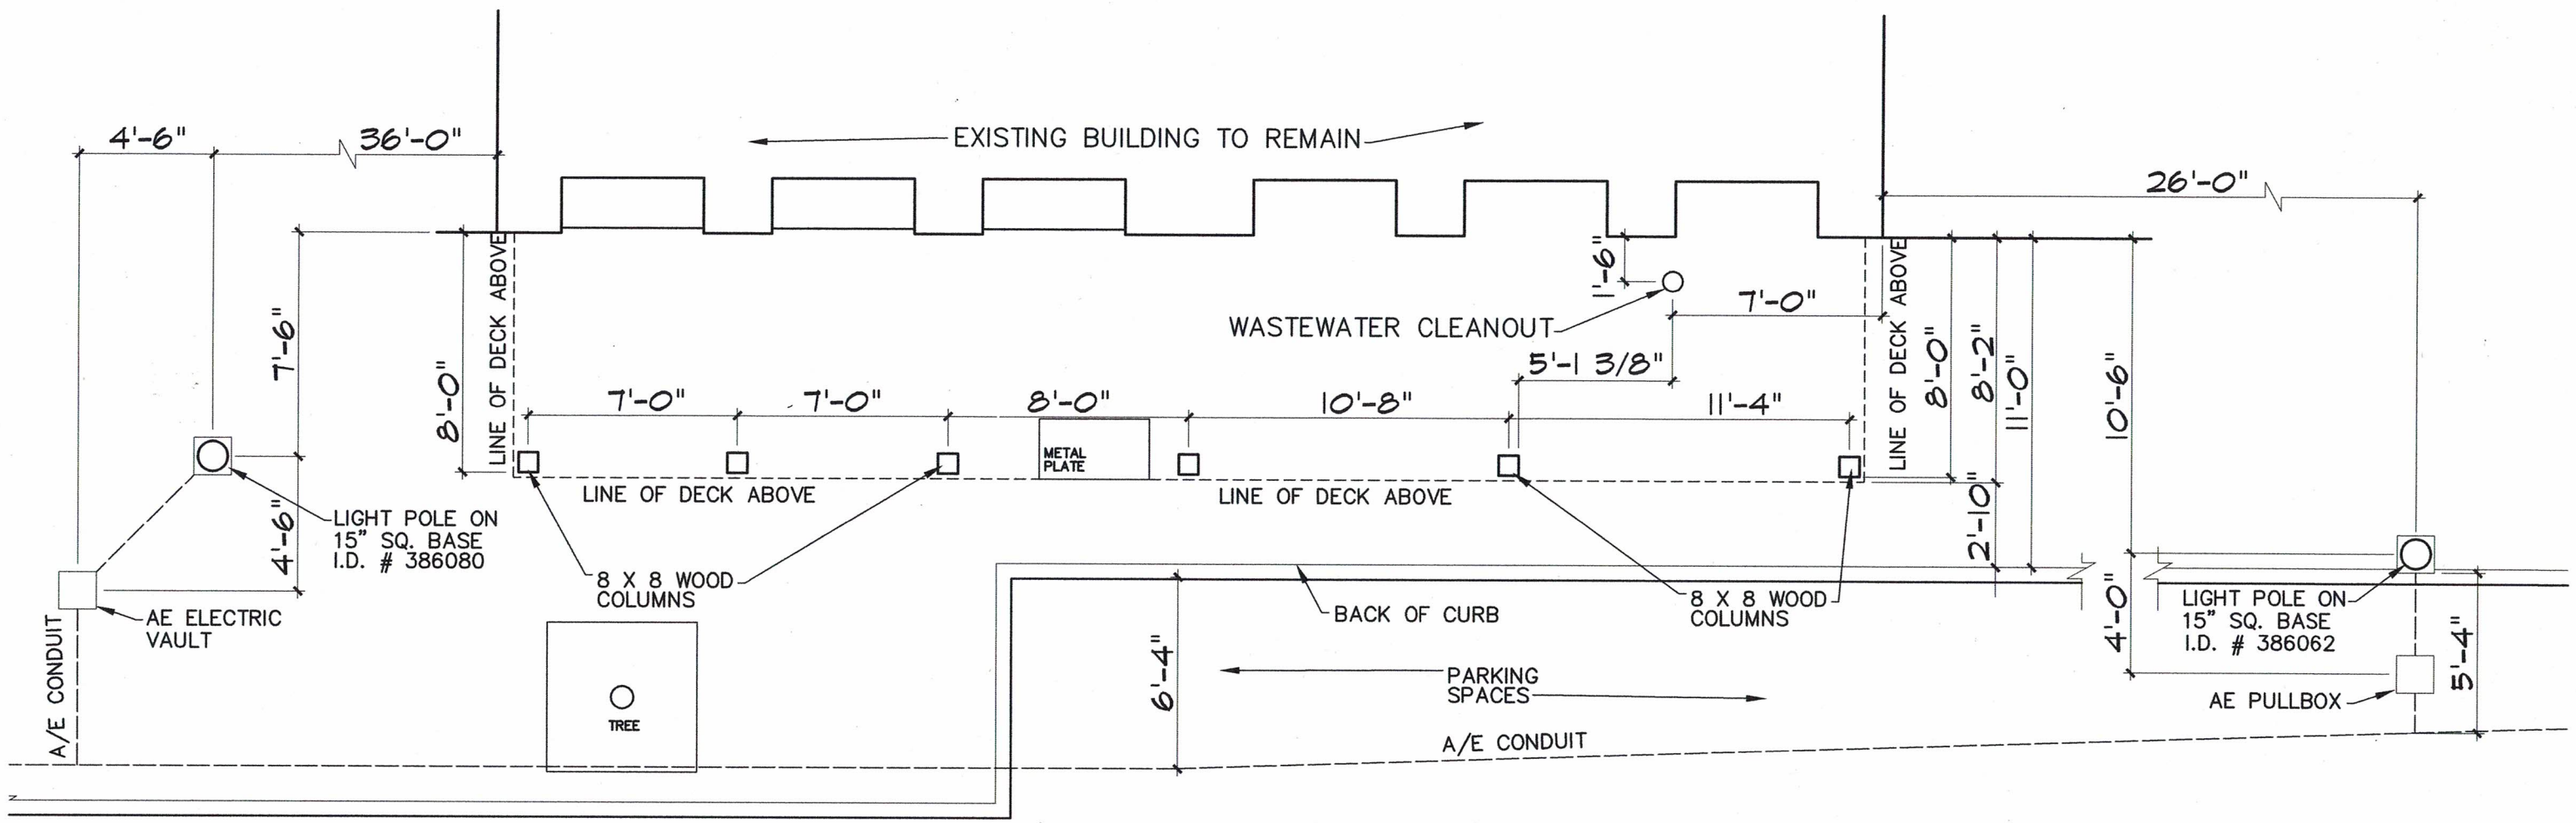

CANOPY PLAN- SIDEWALK LEVEL

3/16" = 1'-0"

REGISTERED ARCHITECT MARK REYNOLDS 8341 STATE OF TEXAS

Mark Reynolds
#8341
10/7/19

MARK REYNOLDS AND ASSOCIATES

ARCHITECTURE PLANNING

3408 RED RIVER
AUSTIN, TEXAS 78705

E-MAIL reynolds@texas.net
TELEPHONE 512-477-9726
FAX 512-477-9756

PROJECT NO. 1736

CANOPY/DECK PLANS

304 EAST SIXTH STREET
AUSTIN, TEXAS

SHEET **A3** OF 3