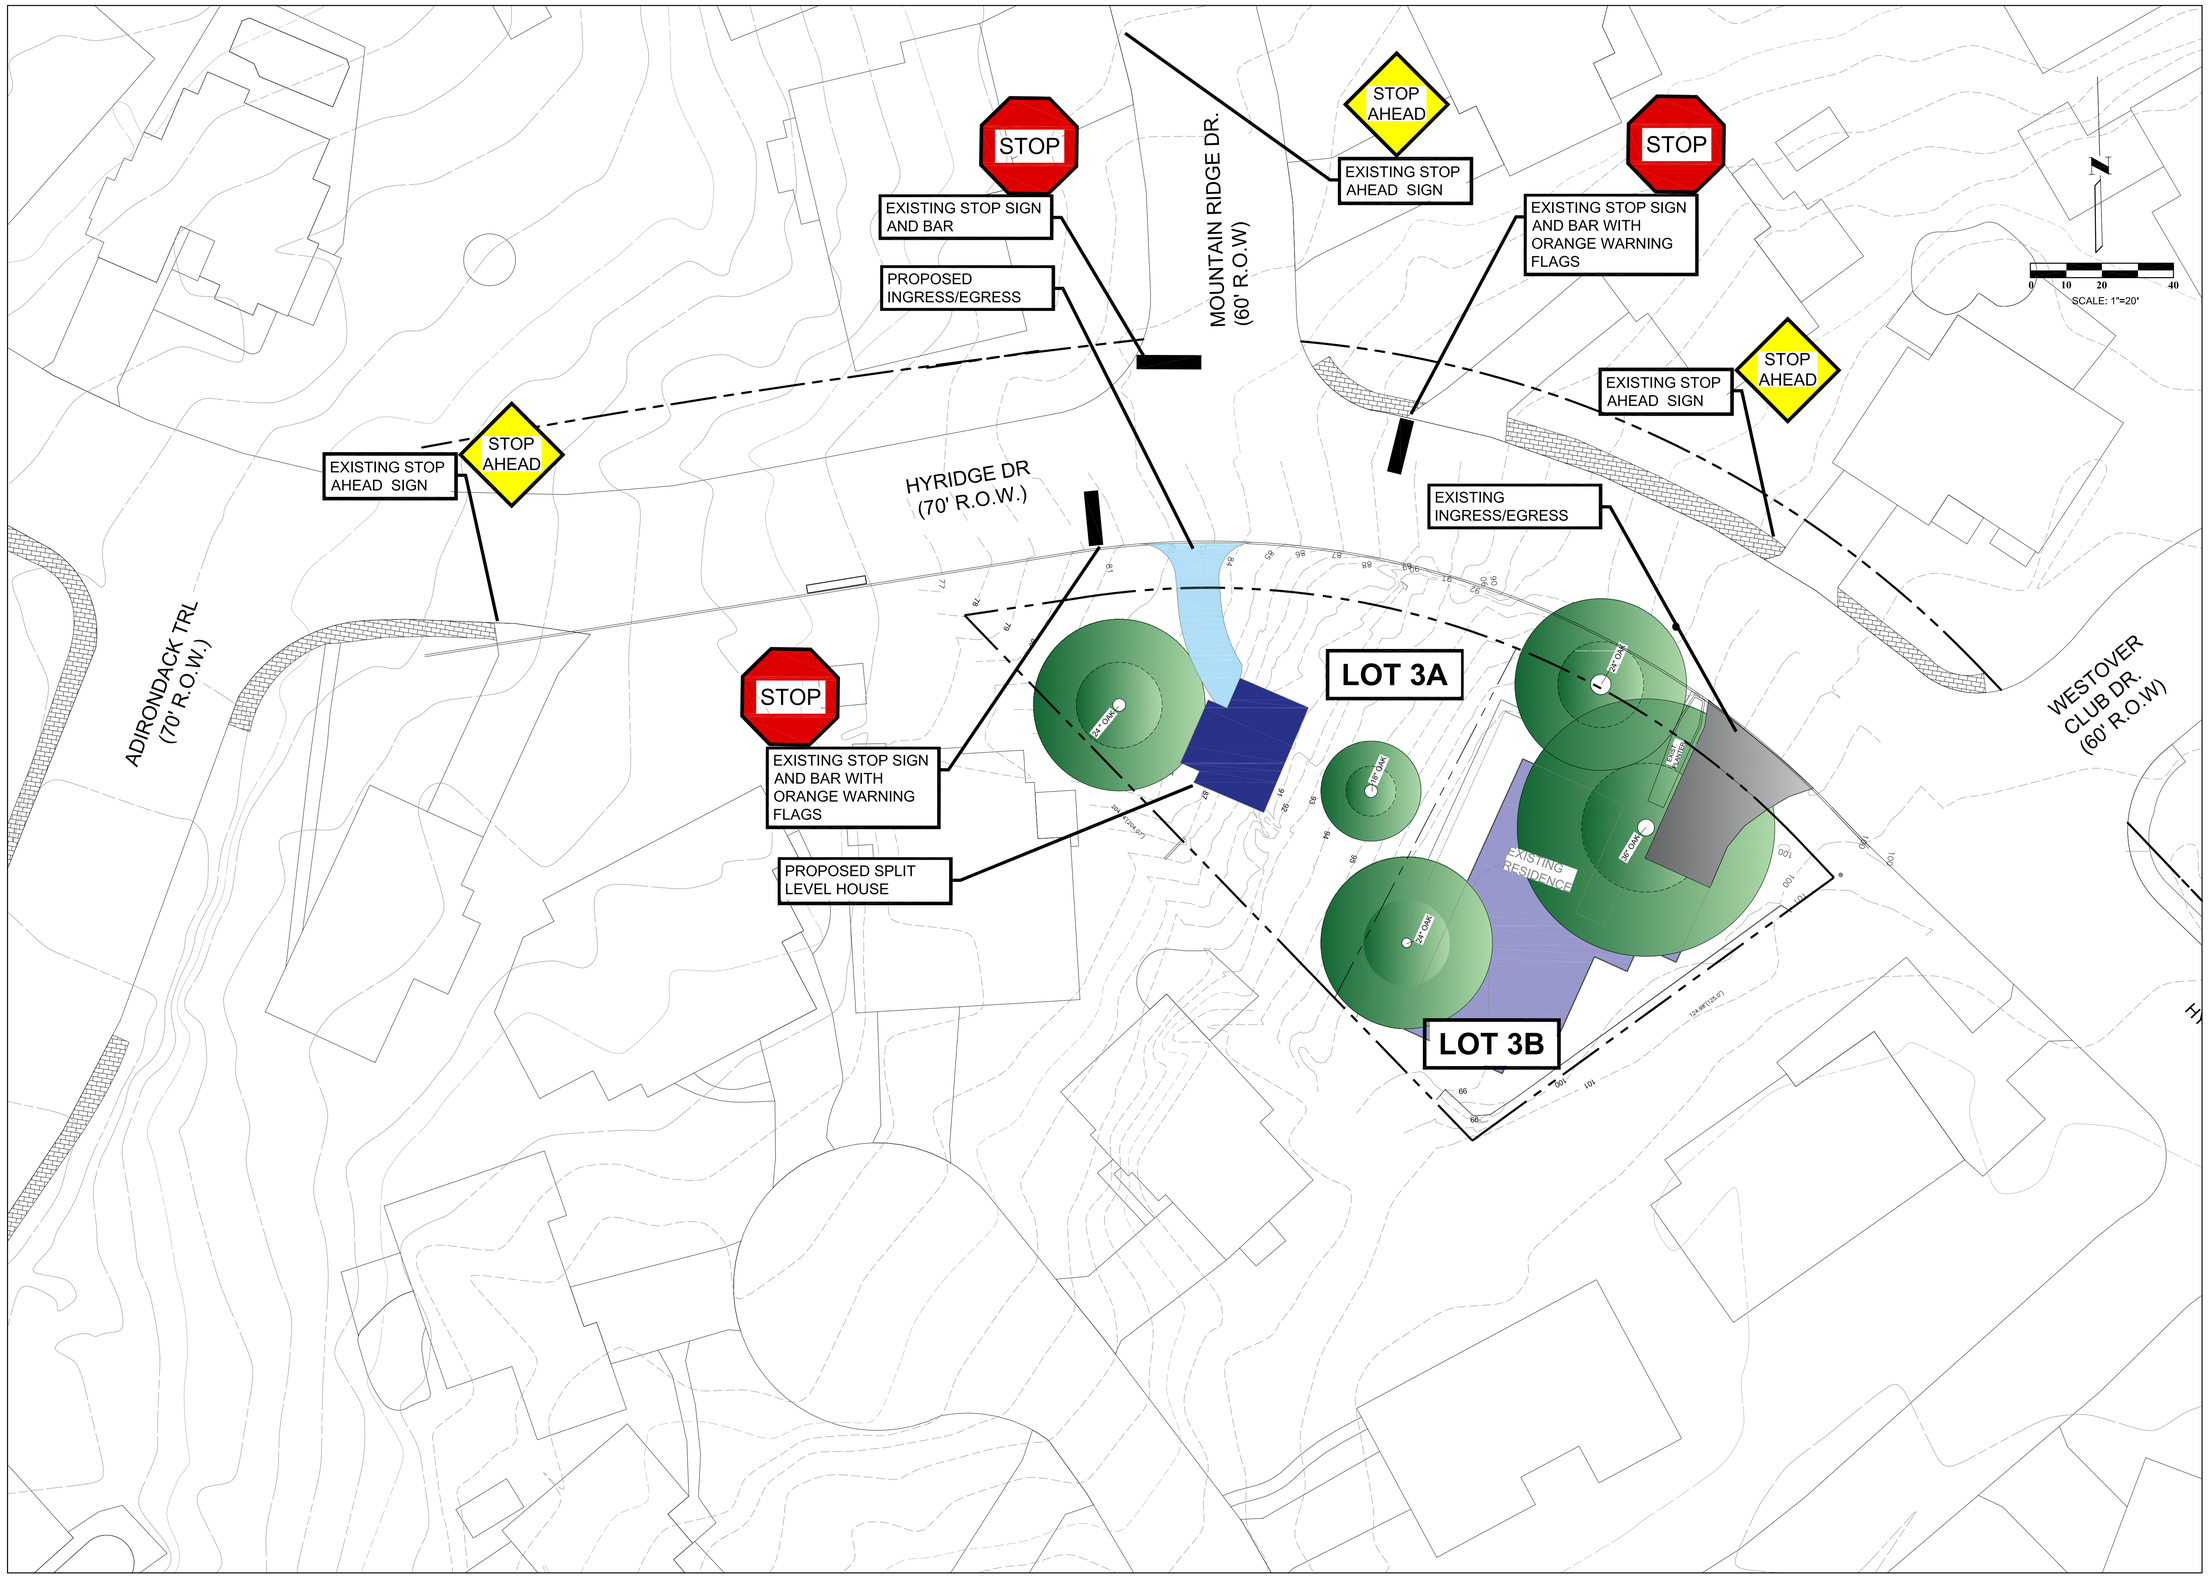

NO.	DATE	REVISION	BY

AVALON
ENGINEERING & LAND DEVELOPMENT
511 EAGLE LAKEWAY, TX 78734
(512) 993-9537

S.T.P.E. #F-20797

9/15/20

4201 HYRIDGE
4201 HYRIDGE DR AUSTIN, TX 78759

EXISTING TRAFFIC CONTROL DEVICES

DATE: 9/15/20
DRAWN BY: MT
DESIGNER: MJ
REVIEWER: BA
PROJECT No.: 4201 HYRIDGE

SHEET
1
OF 1