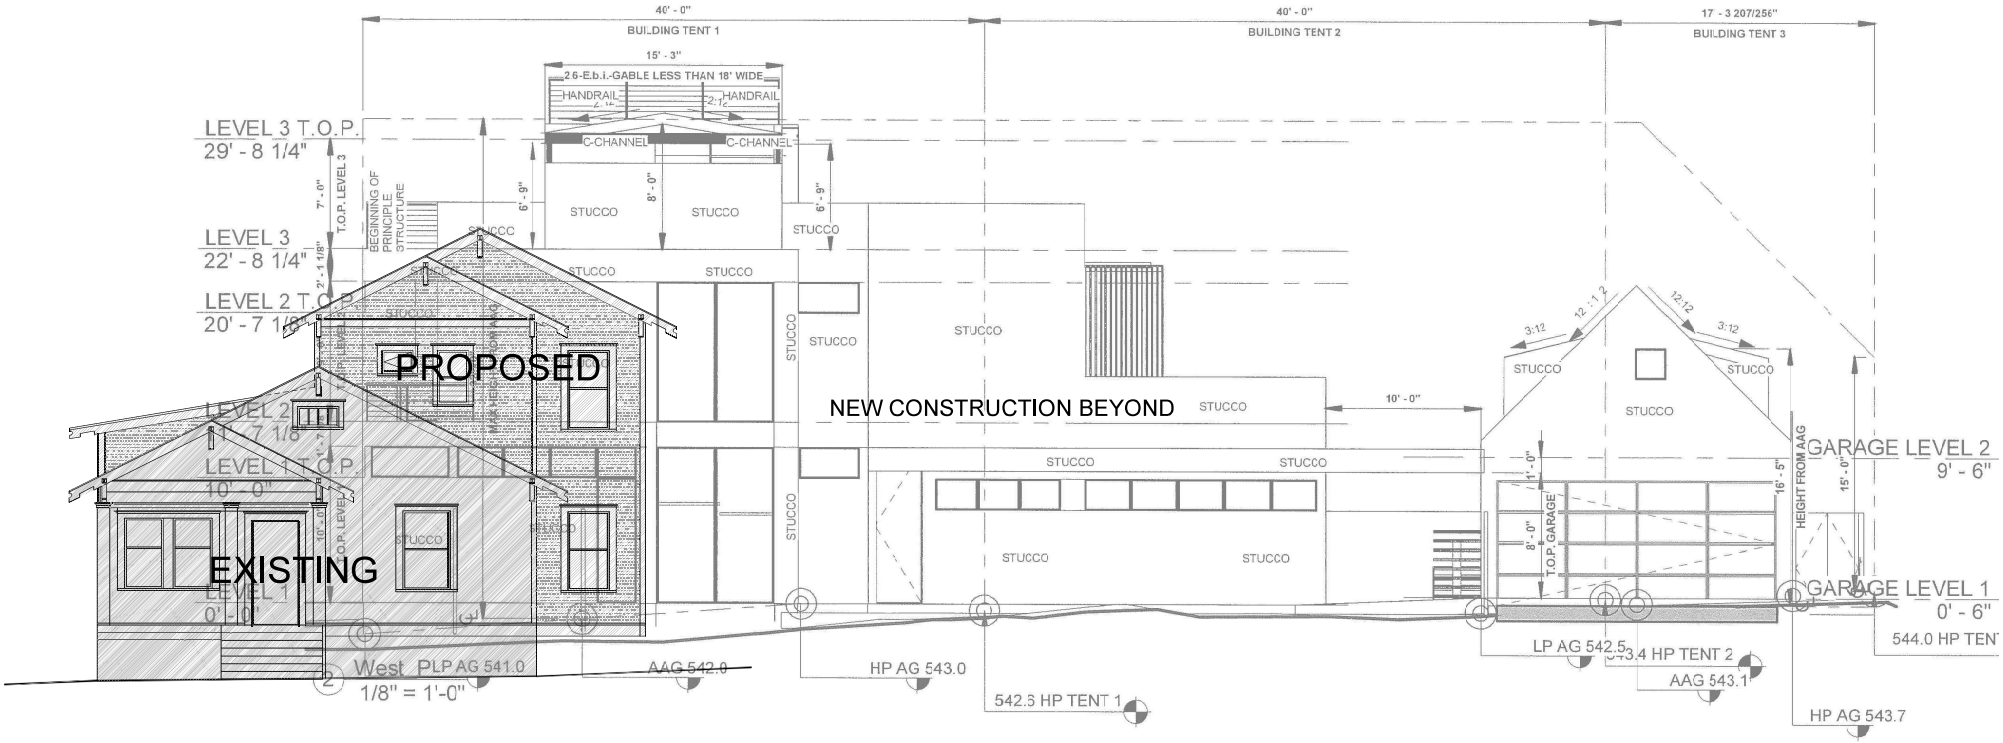

COMPOSITE EAST ELEVATION SHOWING 1501 NICKERSON & NEW CONSTRUCTION BEYOND

SCALE: 1/8"=1'-0"

NOVEMBER 18, 2020