STREET VIEW FROM WOODLAWN BLVD W/ PROPOSED EXTENSION.

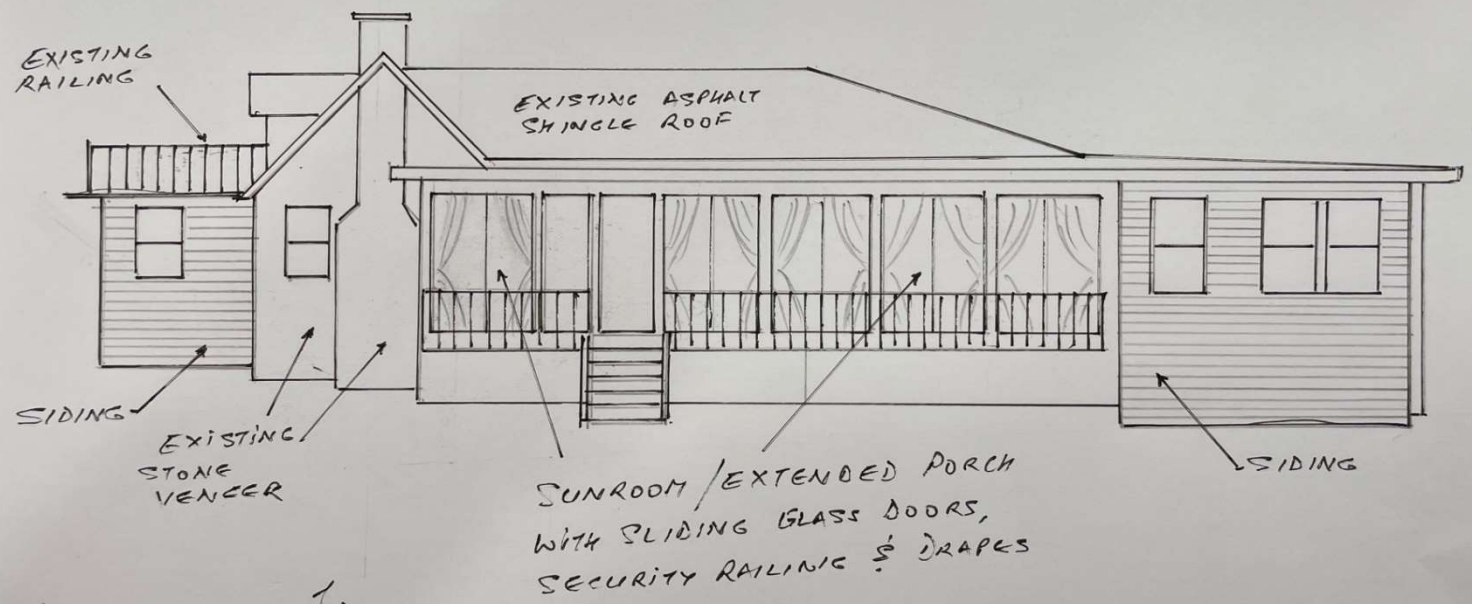

KAPIL & SANGEETA JAIN

1409 WOODLAWN BLVD.

(MAIN ENTRANCE TO HOUSE IS FROM WOODLAWN BLVD)