

ALT 3 MOD - POTENTIAL DECK PLAZA/WIDER BRIDGE LOCATIONS

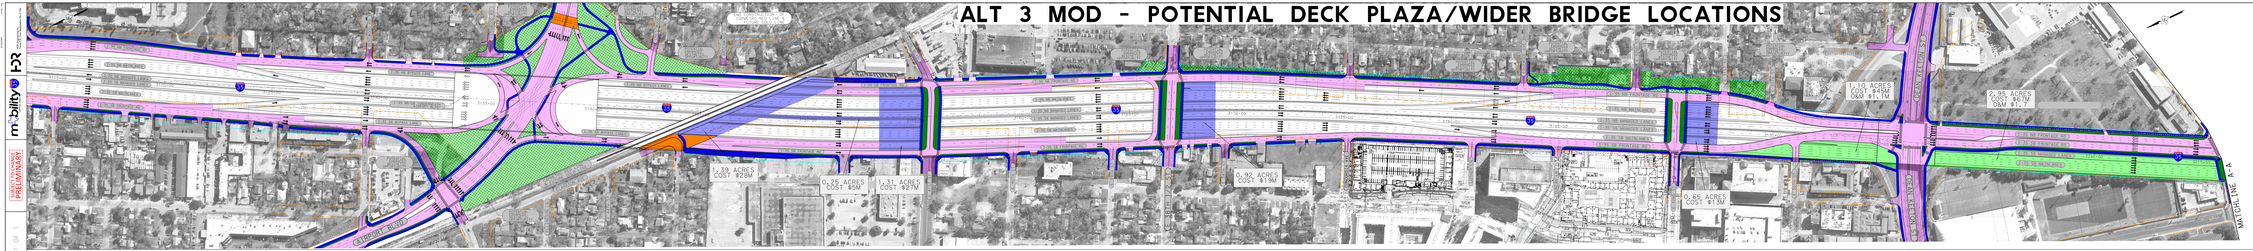

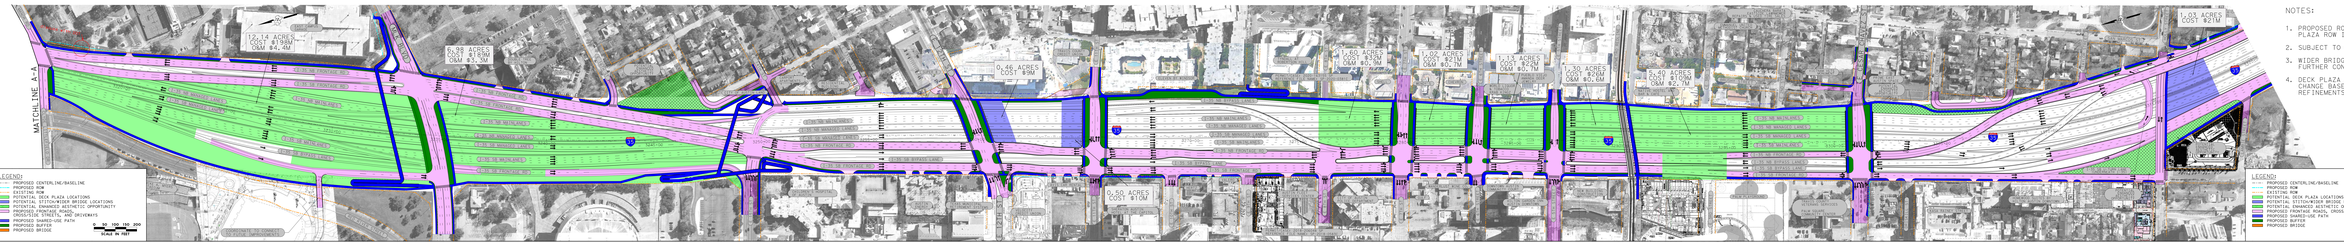

NOTES:

1. PROPOSED ROW DOES NOT REFLECT POTENTIAL DECK PLAZA ROW IMPACTS.
2. SUBJECT TO CHANGE DUE TO THE EVOLVING DESIGN.
3. WIDER BRIDGE WIDTH TO BE DETERMINED IN FURTHER CONCEPTUAL DEVELOPMENT.
4. DECK PLAZA AND WIDER BRIDGE LOCATIONS COULD CHANGE BASED ON FUNDING AVAILABILITY, DESIGN REFINEMENTS AND UT.

LEGEND:
- PROPOSED CENTERLINE/BASELINE
- PROPOSED ROW
- EXISTING ROW
- POTENTIAL DECK PLAZA LOCATIONS
- POTENTIAL STITCH/WIDER BRIDGE LOCATIONS
- POTENTIAL PEDESTRIAN/BICYCLE CONNECTIVITY OPPORTUNITY
- PROPOSED FRONTAGE ROADS, CROSS/SIDE STREETS, AND DRIVEWAYS
- PROPOSED SHARED-USE PATH
- PROPOSED BUFFER
- PROPOSED BRIDGE

0 50 100 150 200
SCALE IN FEET

PRELIMINARY NOT TO BE USED FOR CONSTRUCTION

SHEET 1 OF 1