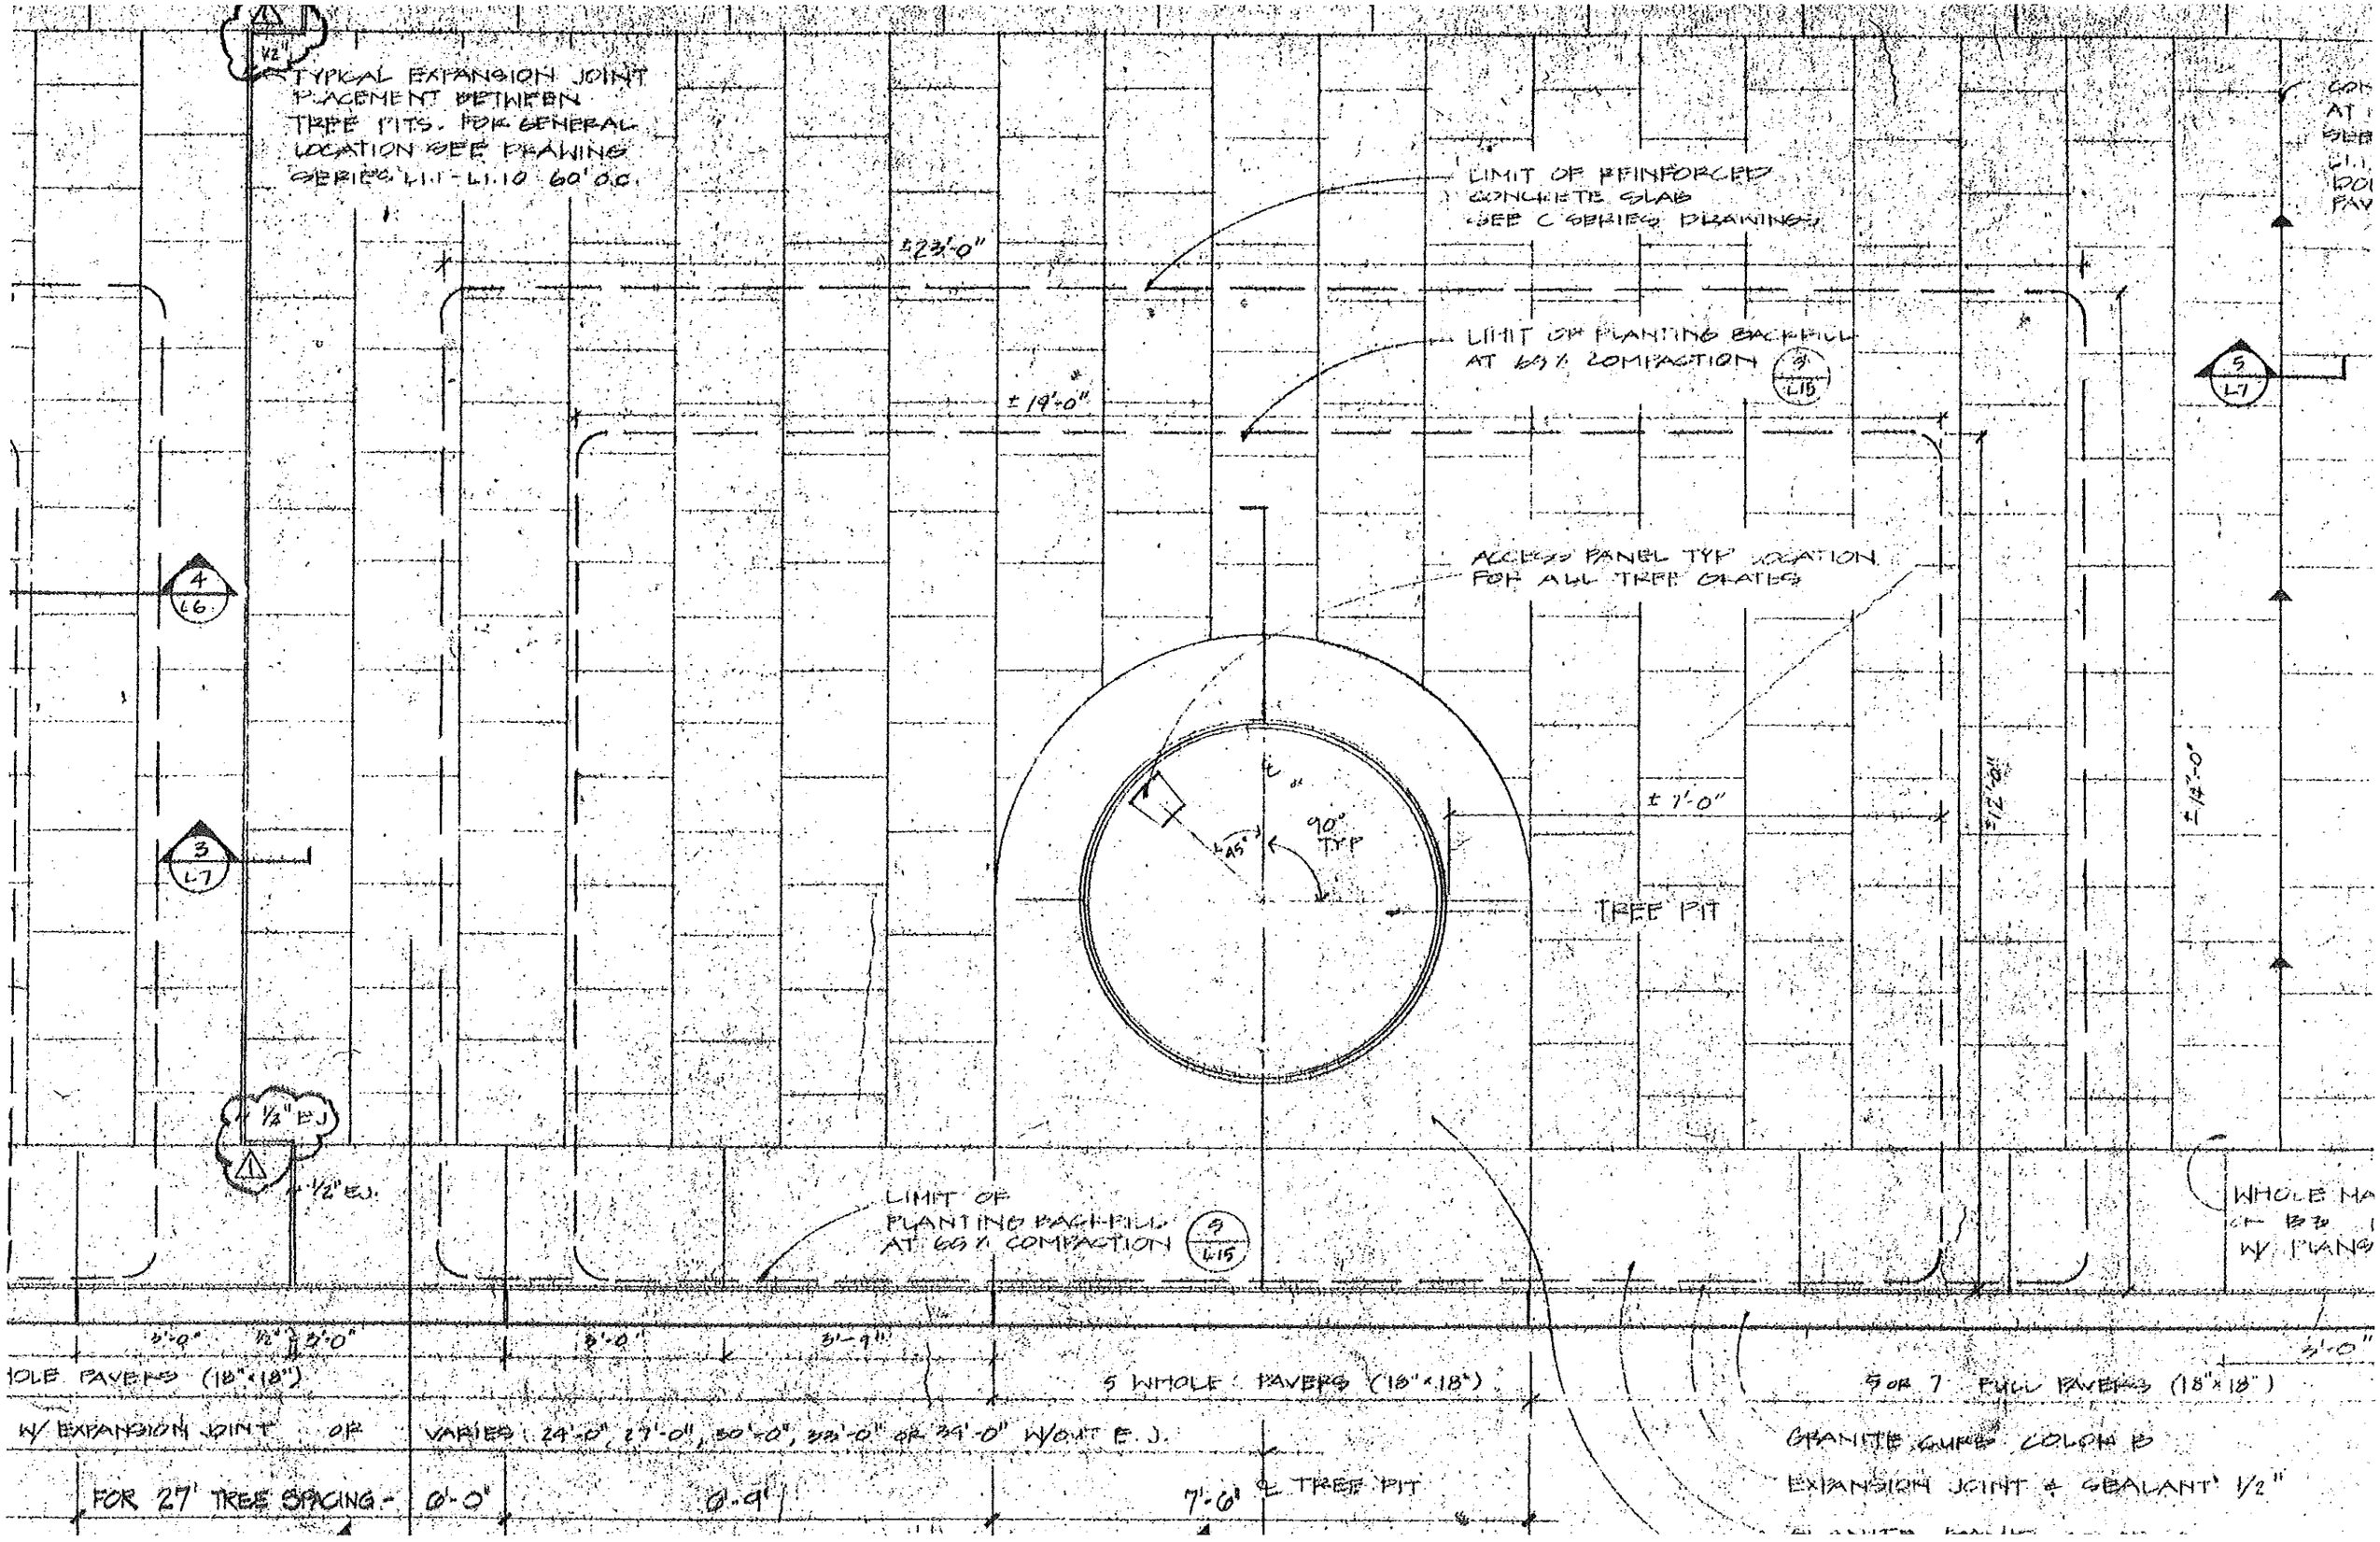

TYPICAL EXPANSION JOINT PLACEMENT BETWEEN TREE PITS. FOR GENERAL LOCATION SEE DRAWING SERIES L1.1 - L1.10 60' O.C.
LIMIT OF REINFORCED CONCRETE SLAB SEE C SERIES DRAWINGS
±23'-0"
LIMIT OF PLANTING BACKFILL AT 65% COMPACTION
±19'-0"
ACCESS PANEL TYP LOCATION FOR ALL TREE GRATES
90° TYP
45°
±7'-0"
TREE PIT
±12'-0"
±14'-0"
1/2" EJ
1/2" EJ.
LIMIT OF PLANTING BACKFILL AT 65% COMPACTION
WHOLE MA
W/ PLANS
3'-0"
1/2"
3'-0"
3'-0"
3'-9"
3'-0"
HOLE PAVERS (18"x18")
5 WHOLE PAVERS (18"x18")
5 OR 7 FULL PAVERS (18"x18")
W/ EXPANSION JOINT OR VARIES: 24'-0", 27'-0", 30'-0", 33'-0" OR 34'-0" W/OUT E.J.
GRANITE CURB COLOR B
EXPANSION JOINT & SEALANT 1/2"
FOR 27' TREE SPACING - 6'-0"
6'-9"
7'-6"
℄ TREE PIT