TYPICAL SECTION (MEADOW LAKE BLVD)

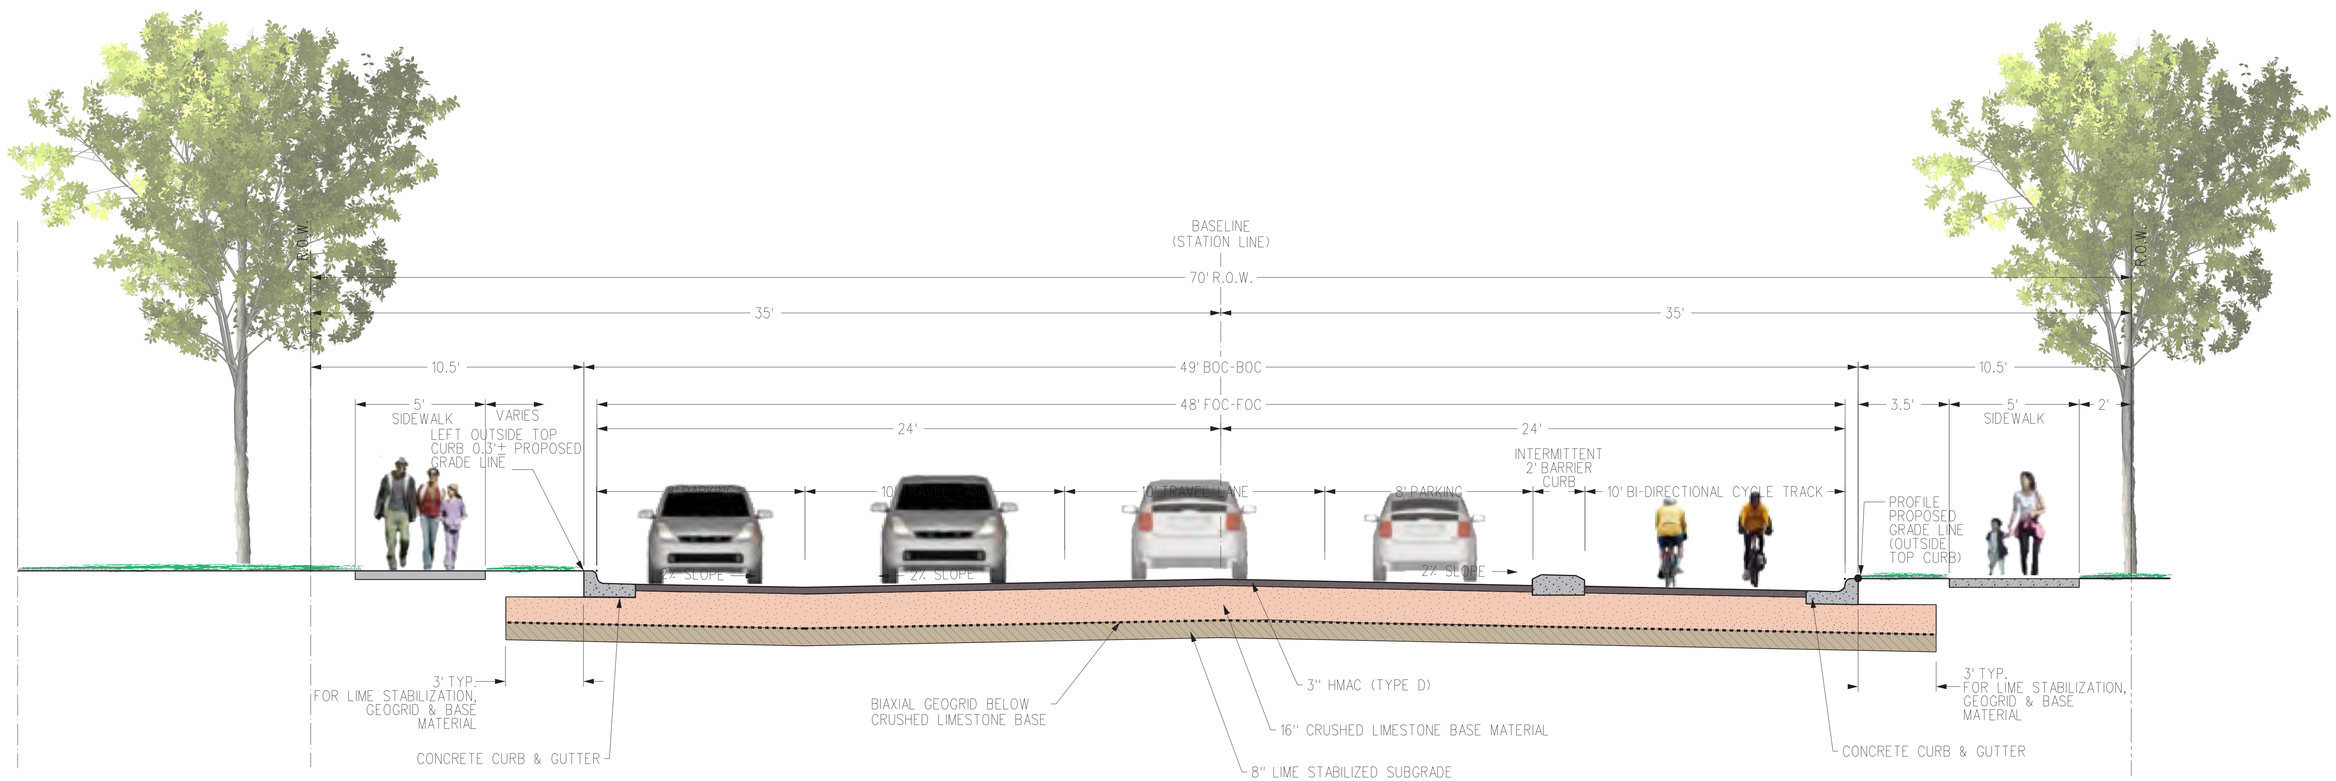

0 1 2 3 4 5
Feet

S:\Projects\Meadow Lake Blvd COA - 17-935\Documents\Public Meeting Exhibits\Typical Lane.pdf