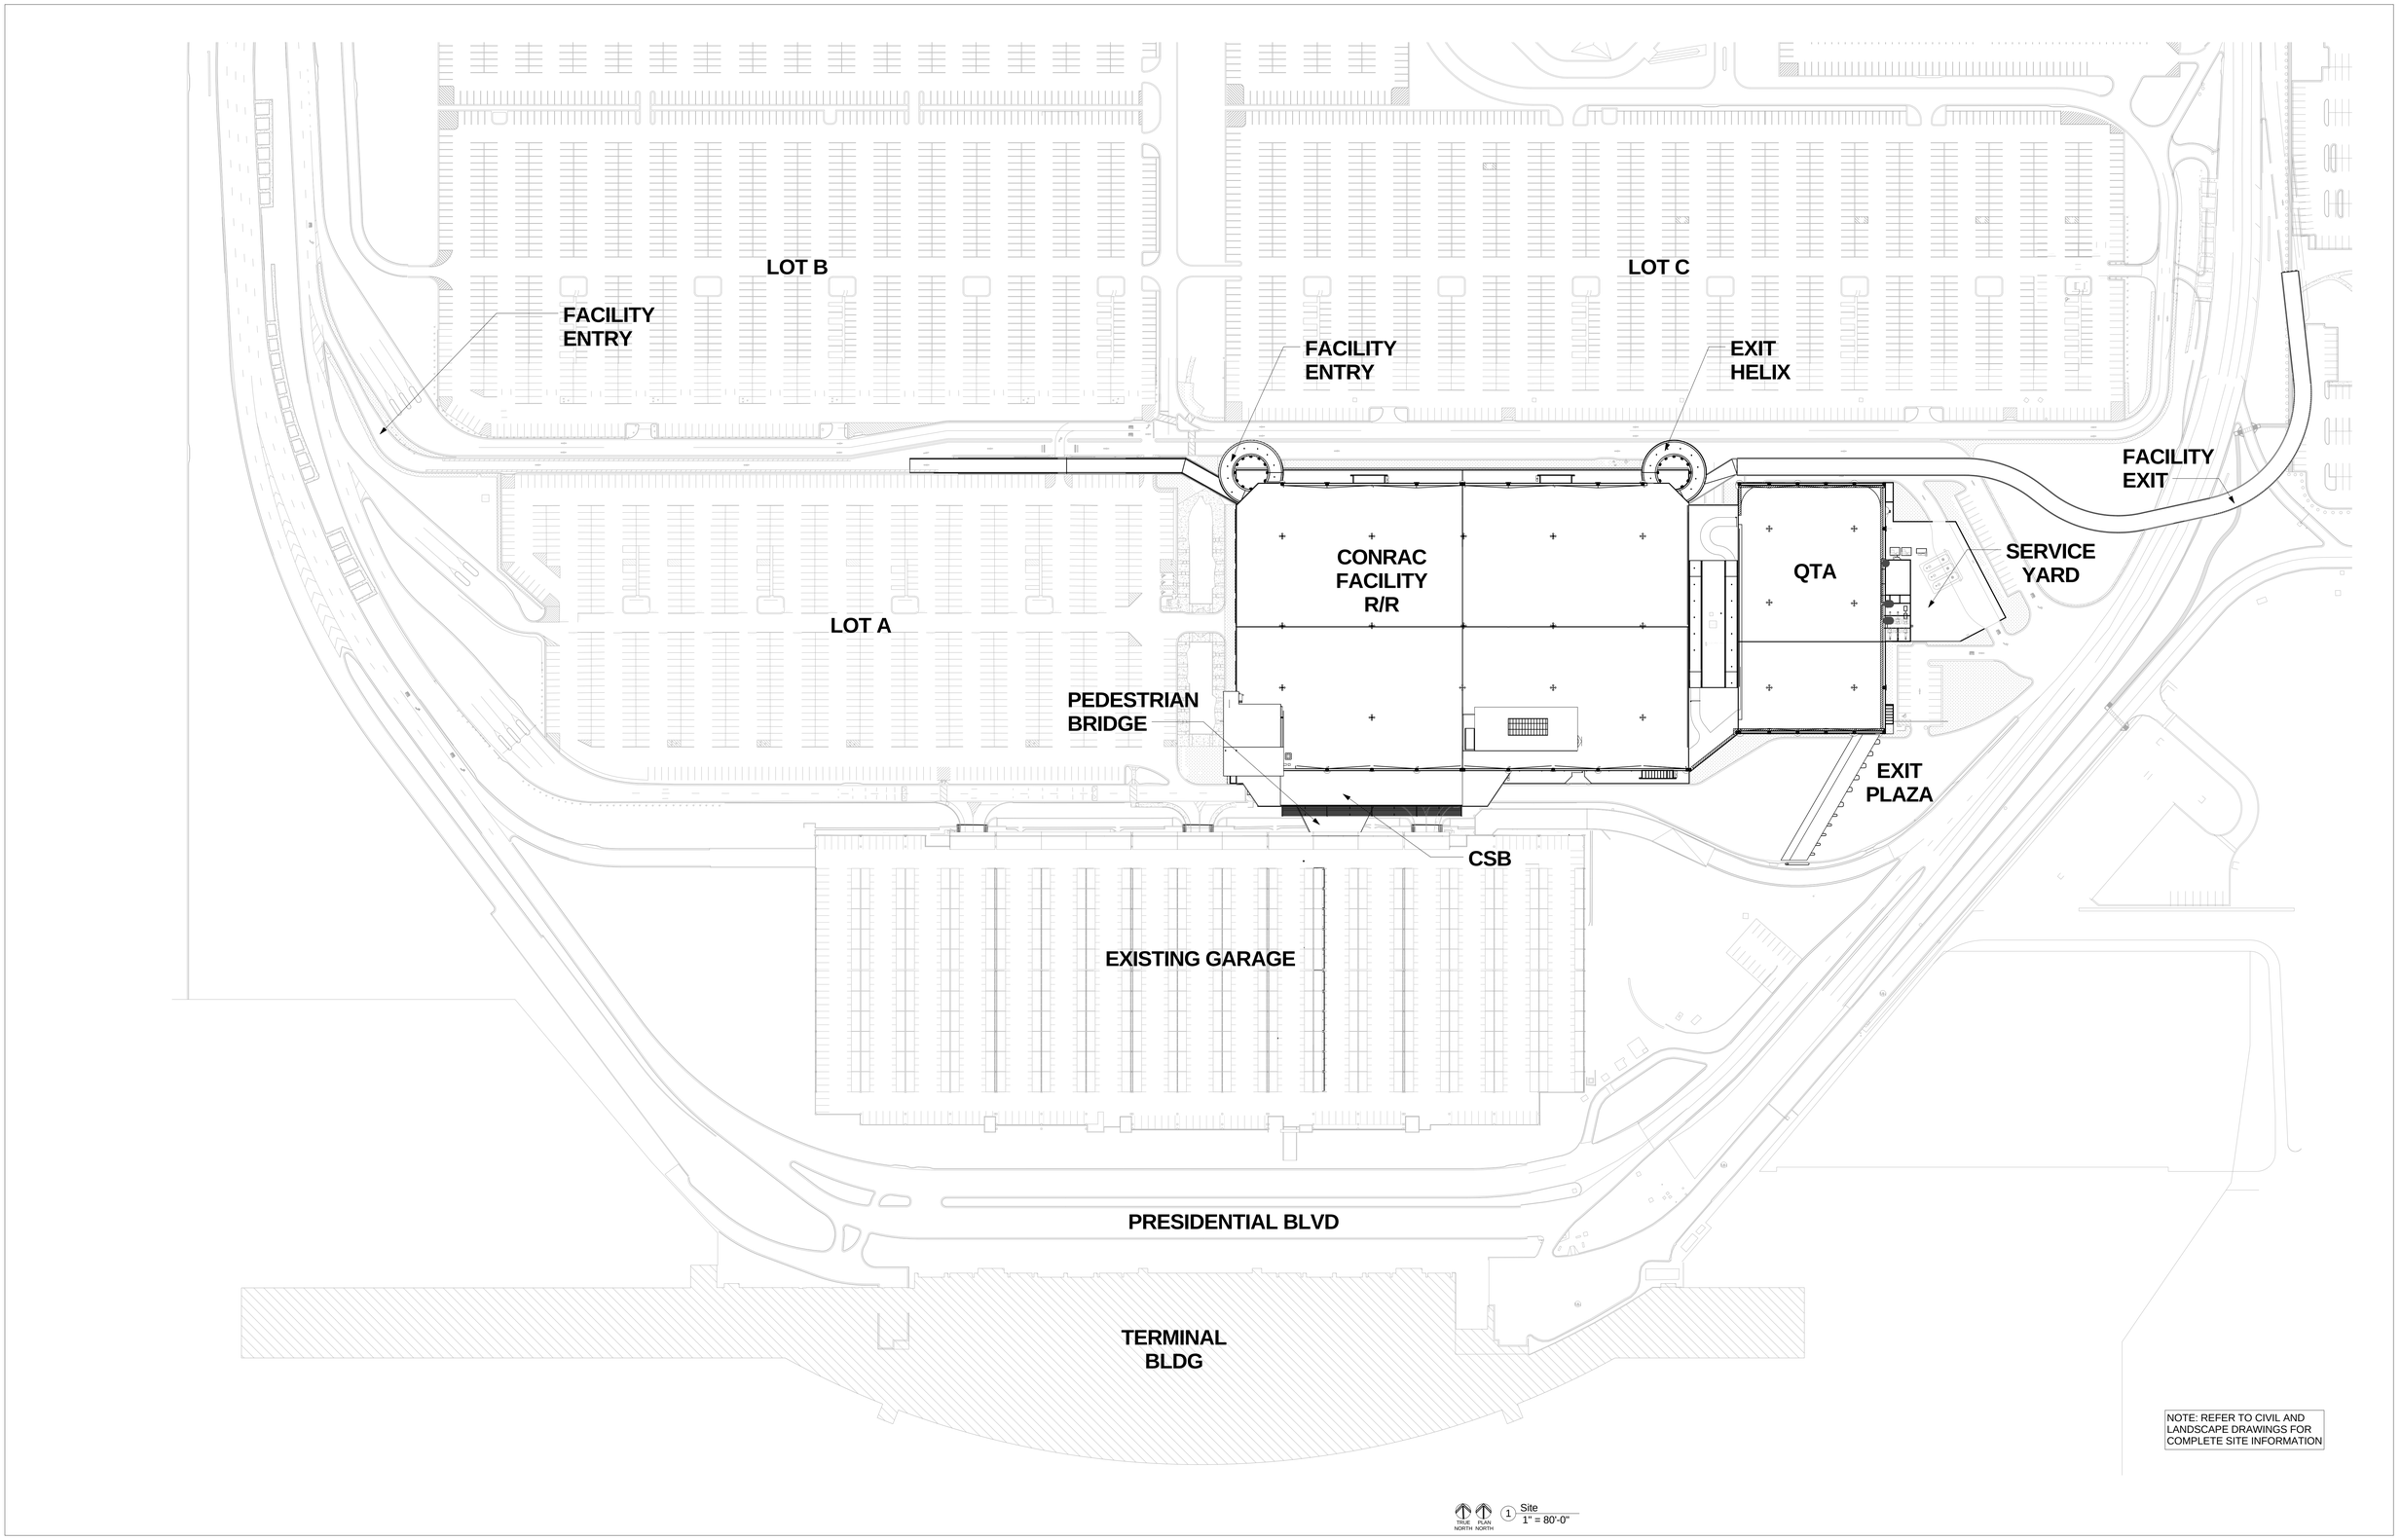

PFEFFER DEVELOPMENT

Demattei Wong architecture

ARCHITECT
Demattei Wong architecture
1350 MANUFACTURING ST. #210
DALLAS,TX 75207
214.370.0044

100% DESIGN DEVELOPMENT SUBMITTAL

NOT FOR CONSTRUCTION, BIDDING, OR PERMIT PURPOSES.

PREPARED UNDER THE SUPERVISION OF WESLEY WONG, ARCHITECT, REGISTRATION NO. _____

Austin-Bergstrom International Airport

AUSTIN-BERGSTROM INTERNATIONAL AIRPORT

AUSTIN-BERGSTROM INTERNATIONAL AIRPORT CONSOLIDATED RENTAL CAR FACILITY

ABIA Project No.: | Permit Issue No. : | AIP No./CIP No.:

No.	Date	Description

DRAWING DESCRIPTION:
ARCHITECTURAL SITE PLAN

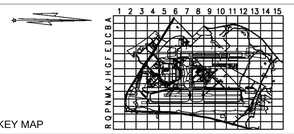

KEY MAP

JOB NO. :	21081
DRAWN BY :	DWA
CHECKED BY :	DWA
COORD. CHECK :	DWA
FILE NAME :	
DATE :	20 SEPT 2012
SCALE :	
SHEET NO.	A1.00

9/18/2012 5:10:00 PM

© 2012 DWA