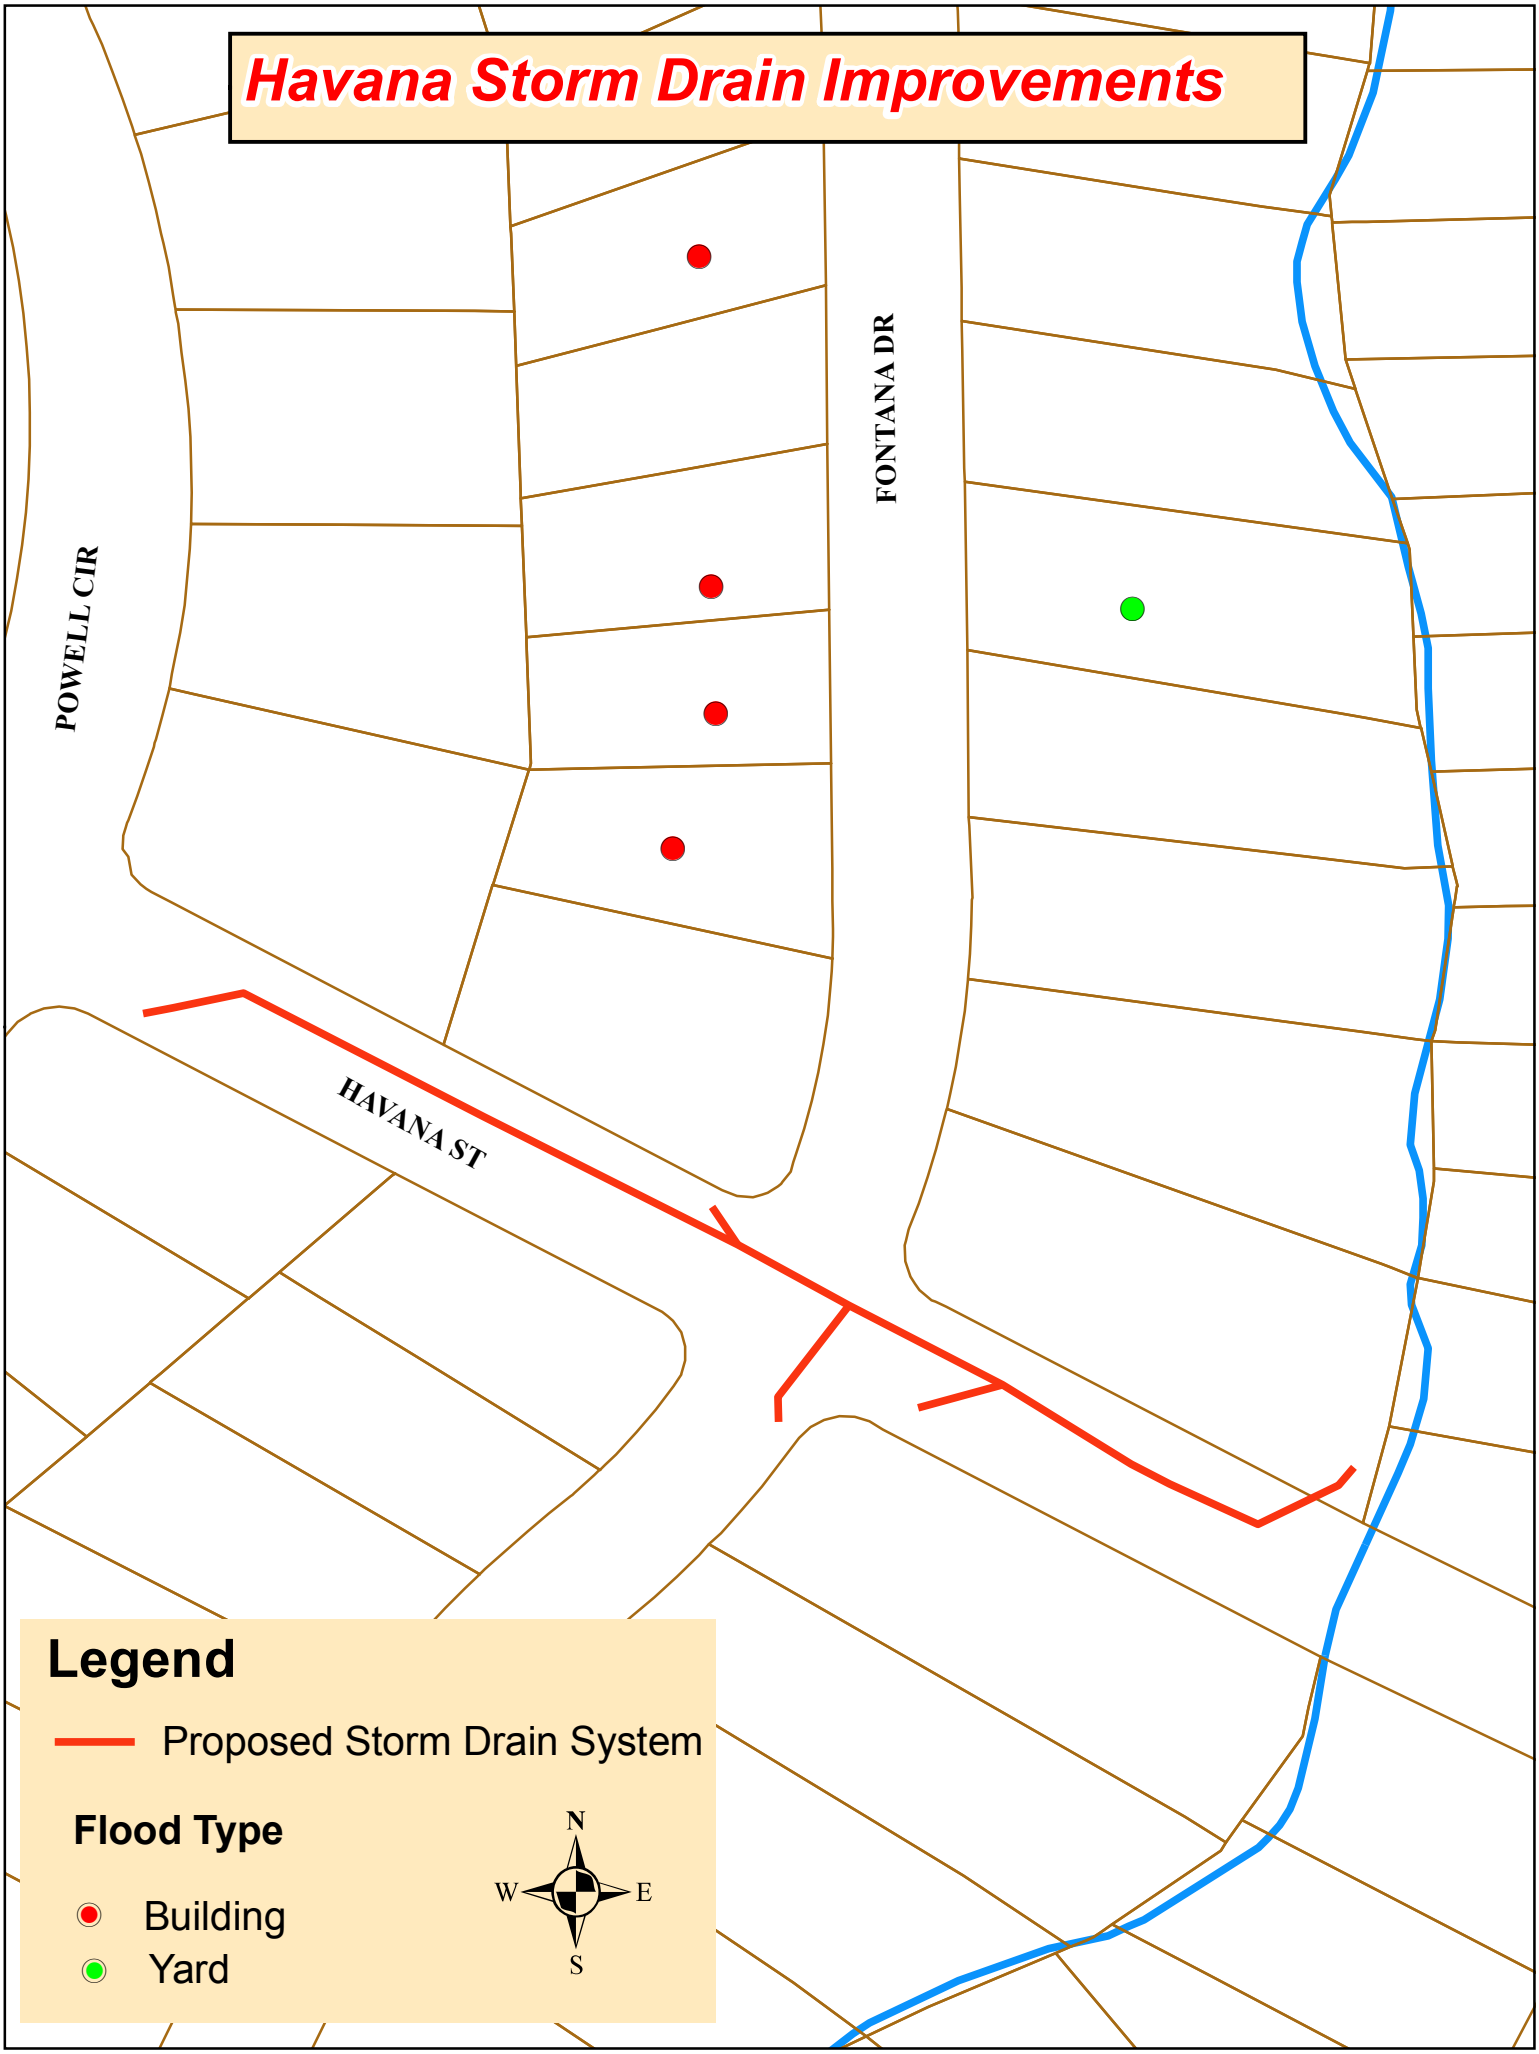
Havana Storm Drain Improvements
POWELL CIR
FONTANA DR
HAVANA ST
Legend
Proposed Storm Drain System
Flood Type
Building
Yard
N
W
E
S