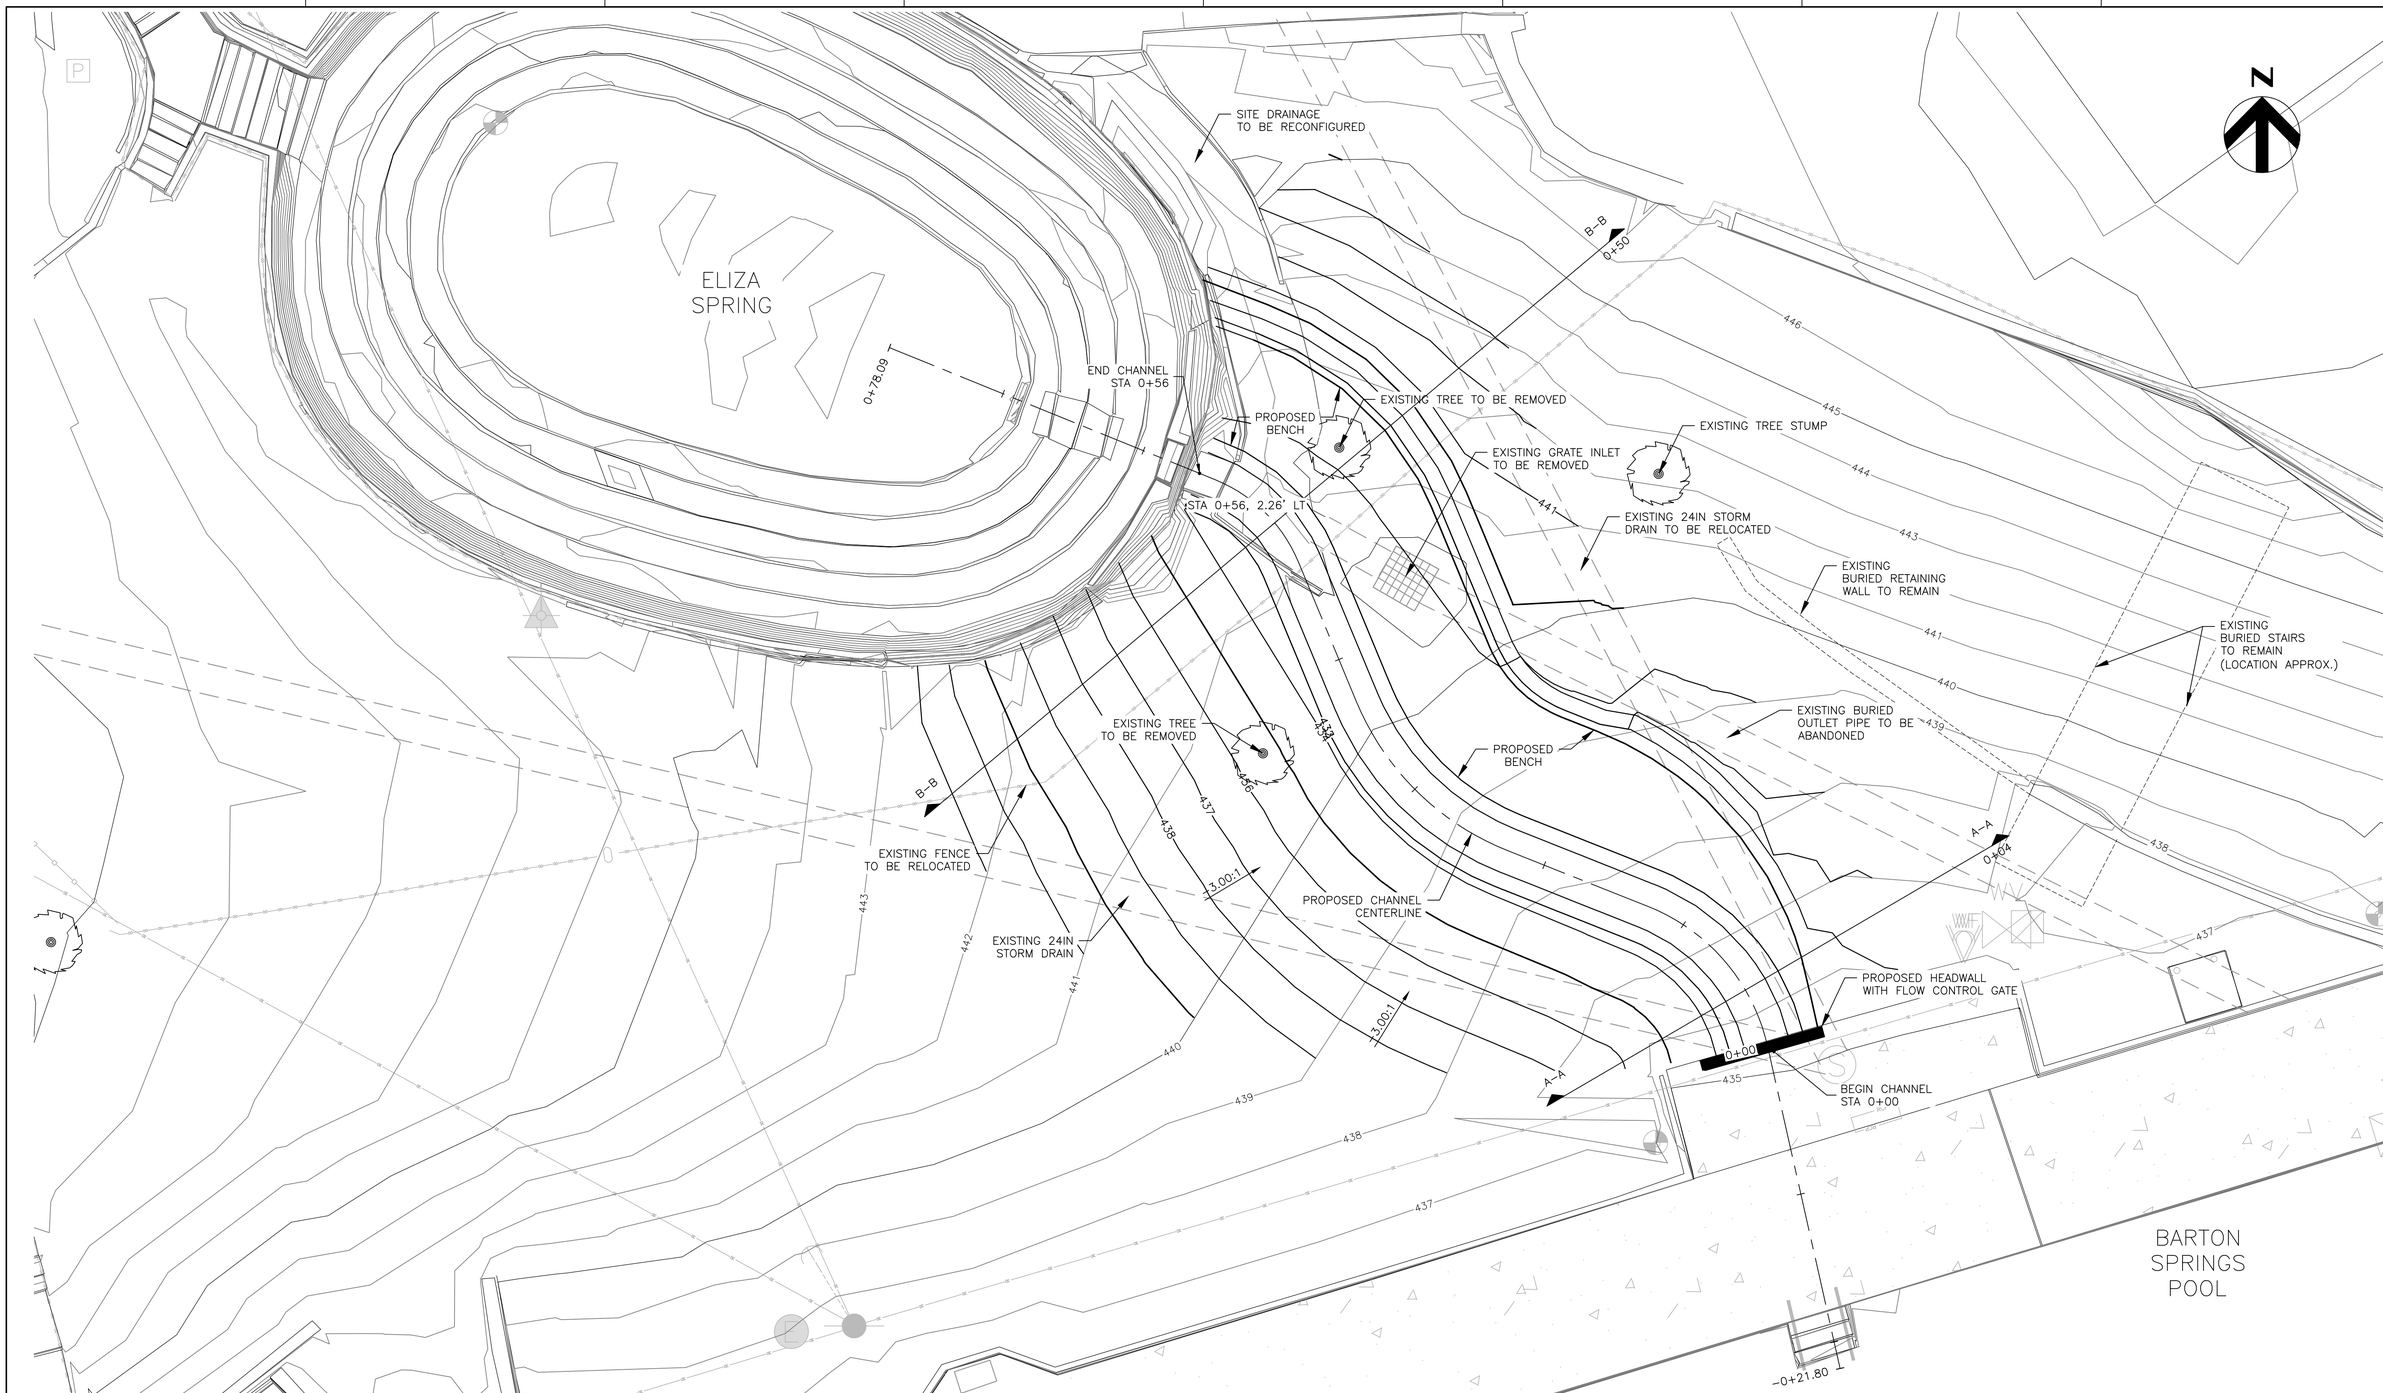

HDR

HDR Engineering, Inc.

ISSUE	DATE	DESCRIPTION
–	–	–

PROJECT MANAGER	S. MUCHARD
DESIGNED BY	E. STEWART
DRAWN BY	C. AMARAL
CHECKED BY	
DATE	
PROJECT NUMBER	220162

THIS DOCUMENT IS RELEASED FOR THE PURPOSE OF REVIEW UNDER THE AUTHORITY OF SCOTT M. MUCHARD, TEXAS P.E. NO.89409 ERIC J. STEWART, TEXAS P.E. NO.95907 DATE: NOVEMBER 15, 2013

IT IS NOT TO BE USED FOR CONSTRUCTION OR ANY OTHER PURPOSE.

CITY OF AUSTIN FOUNDED 1839

ELIZA SPRING OUTLET DAYLIGHTING

Austin, Texas

CONCEPTUAL CHANNEL GRADING PLAN

0 1" 2"

FILENAME	00C–01.dwg
SCALE	1"=5'

SHEET 1

C:\pwworking\dab\d4739310\00C-01.dwg

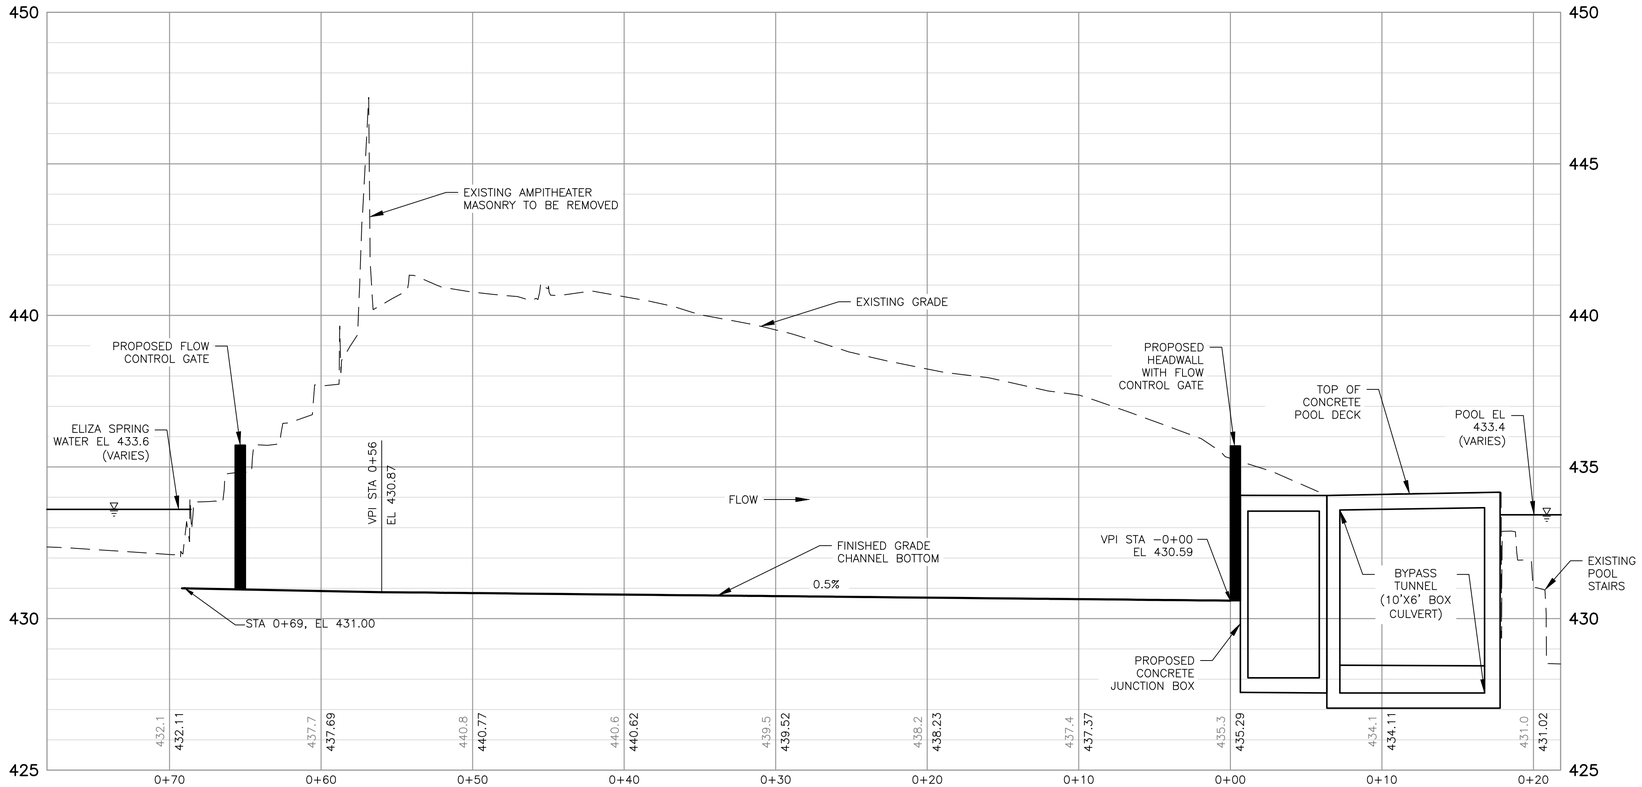

SECTION A–A

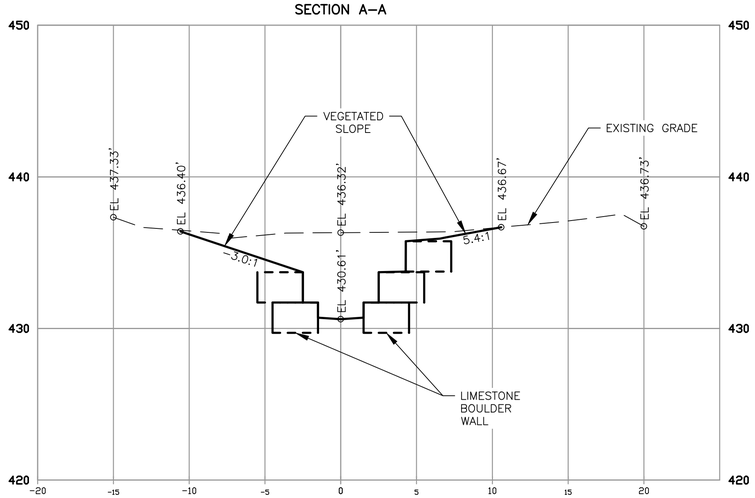

SECTION B–B

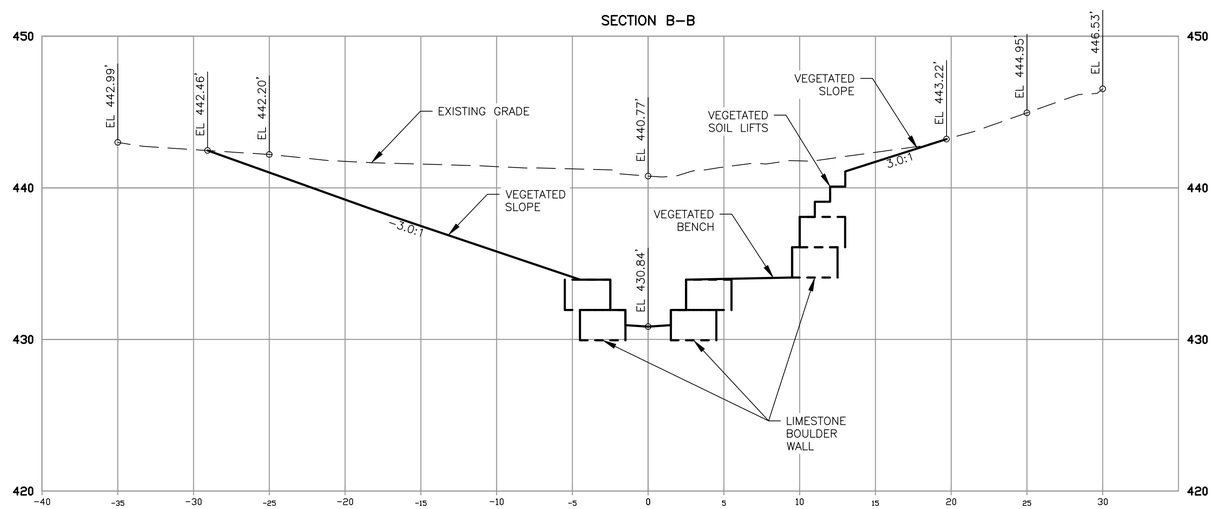

HDR

HDR Engineering, Inc.

ISSUE	DATE	DESCRIPTION
–	–	–

PROJECT MANAGER	S. MUCHARD
DESIGNED BY	E. STEWART
DRAWN BY	C. AMARAL
CHECKED BY	
DATE	
PROJECT NUMBER	220162

THIS DOCUMENT IS RELEASED FOR THE PURPOSE OF REVIEW UNDER THE AUTHORITY OF SCOTT M. MUCHARD, TEXAS P.E. NO.89409 ERIC J. STEWART, TEXAS P.E. NO.95907 DATE: NOVEMBER 15, 2013

IT IS NOT TO BE USED FOR CONSTRUCTION OR ANY OTHER PURPOSE.

CITY OF AUSTIN FOUNDED 1839

ELIZA SPRING OUTLET DAYLIGHTING

Austin, Texas

CONCEPTUAL CHANNEL PROFILE AND SECTIONS

0 1" 2"

FILENAME	00C–02.dwg
SCALE	NTS

SHEET 2

C:\pwworking\dal\d0473931\00C-02.dwg