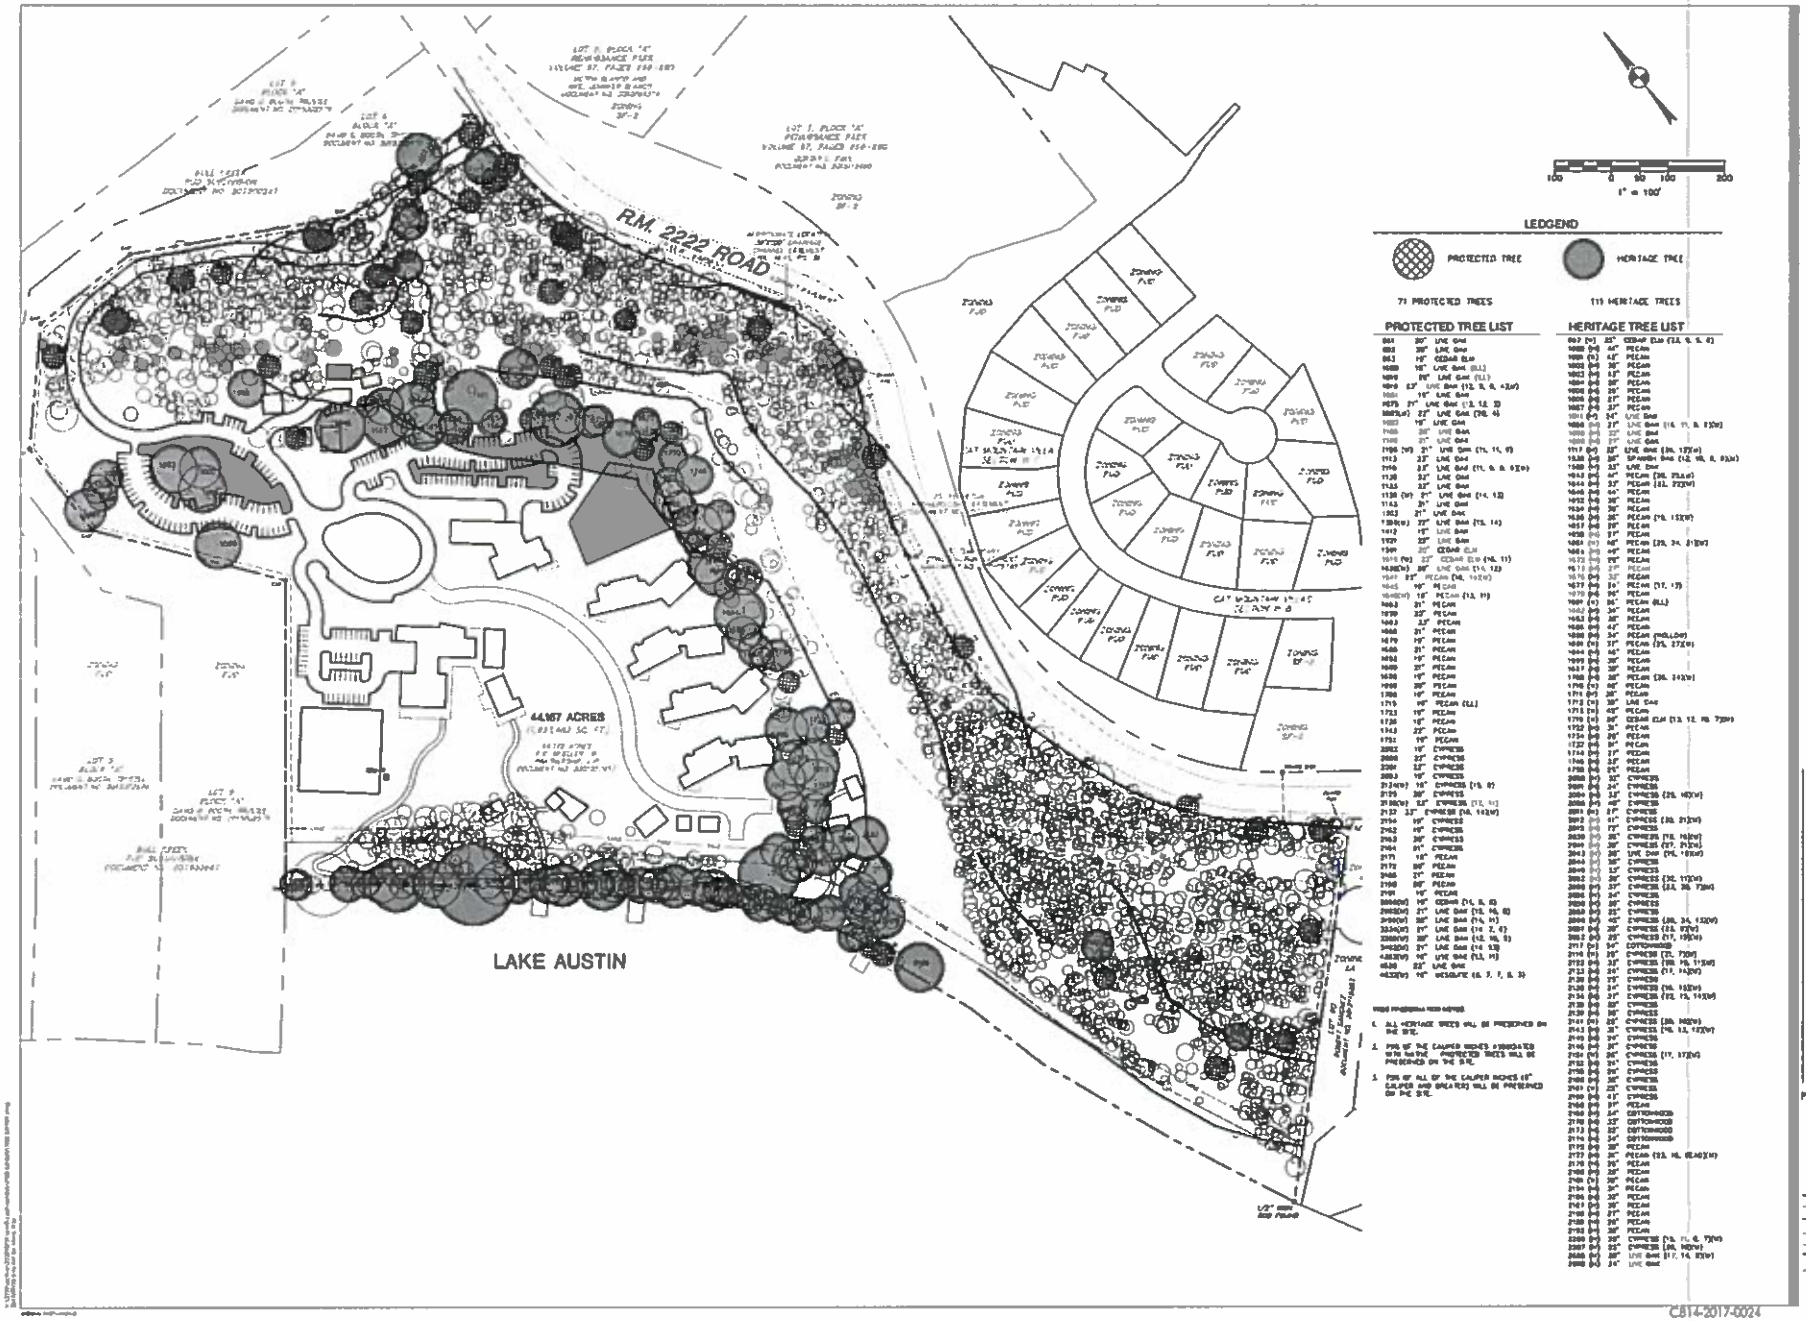

Stantec

Client/Project
THE HOLDSWORTH CENTER
HOLDSWORTH CENTER PUD
4167 RM 2222

Title
EXHIBIT F - HERITAGE TREES

Drawing No.
Revision Sheet

EXHIBIT F

C814-2017-0024

RECD 9-28-2017