MOBILITY & ACCESS
VEHICULAR & PEDESTRIAN

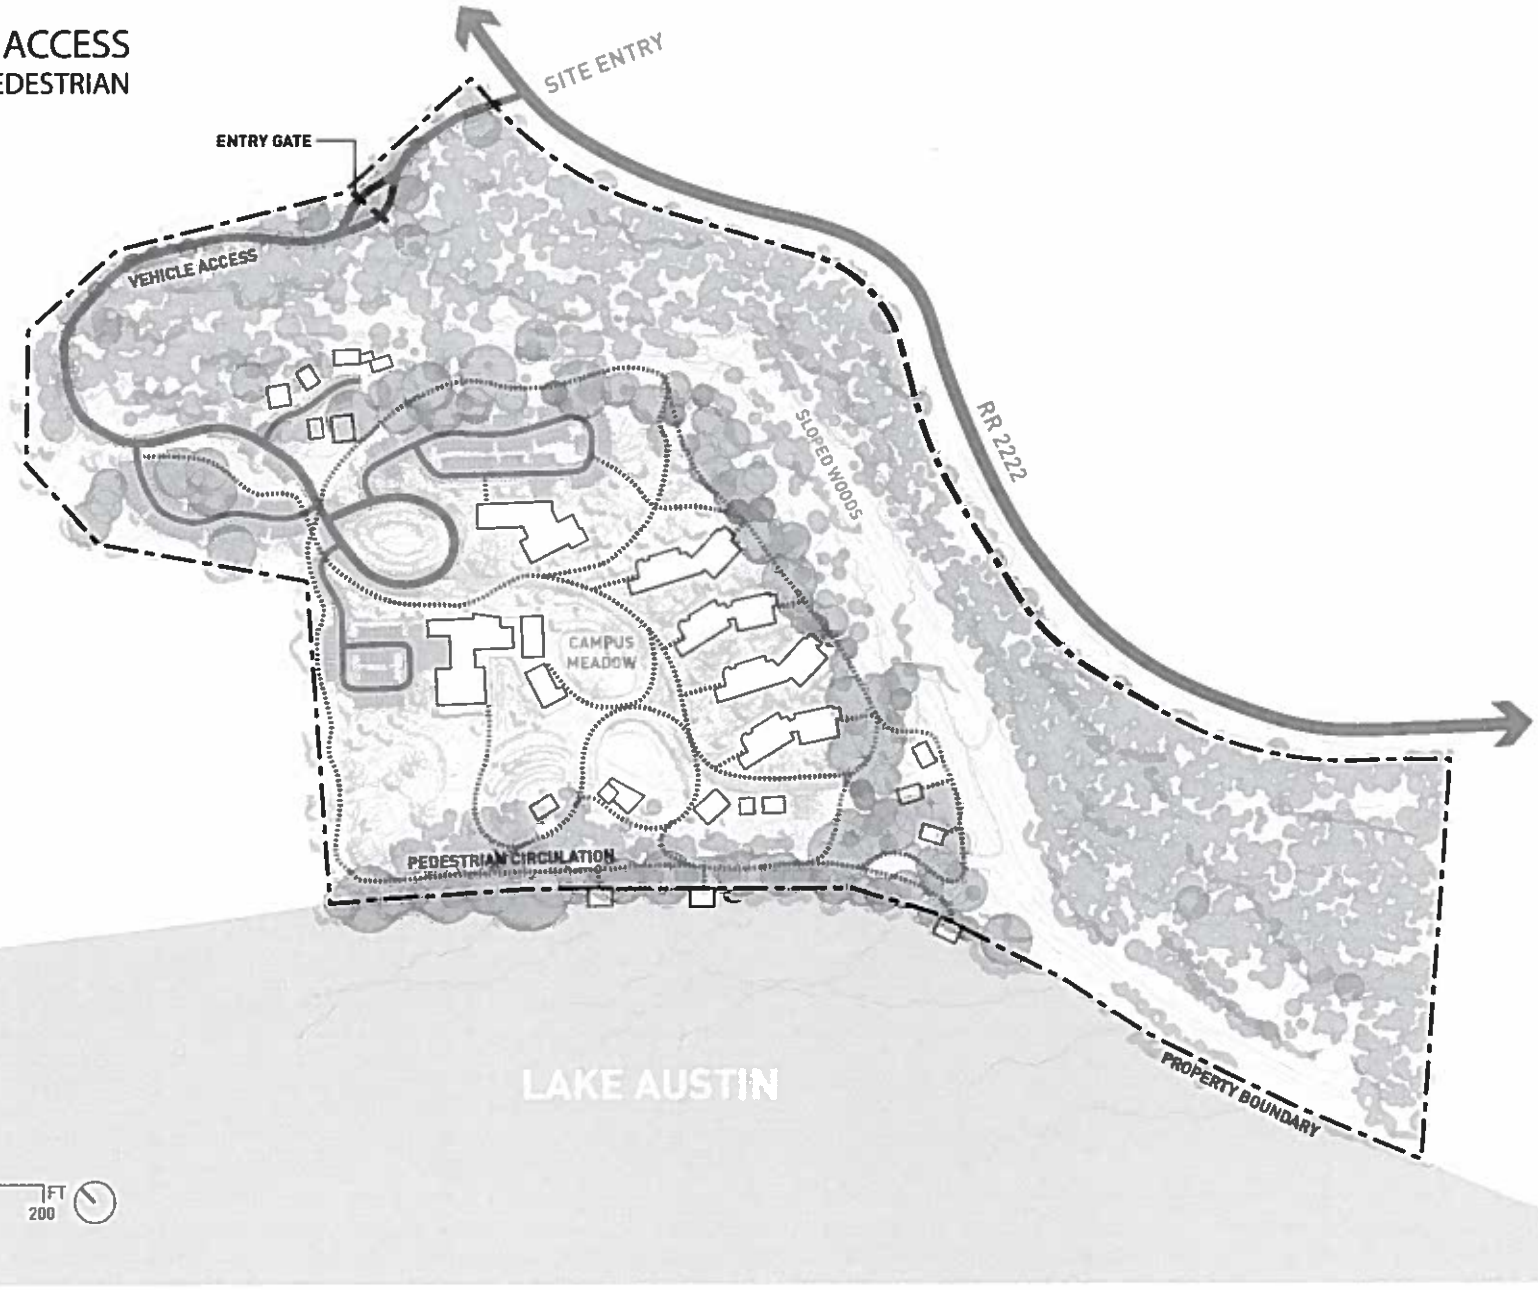

REC'D 9-28-2017

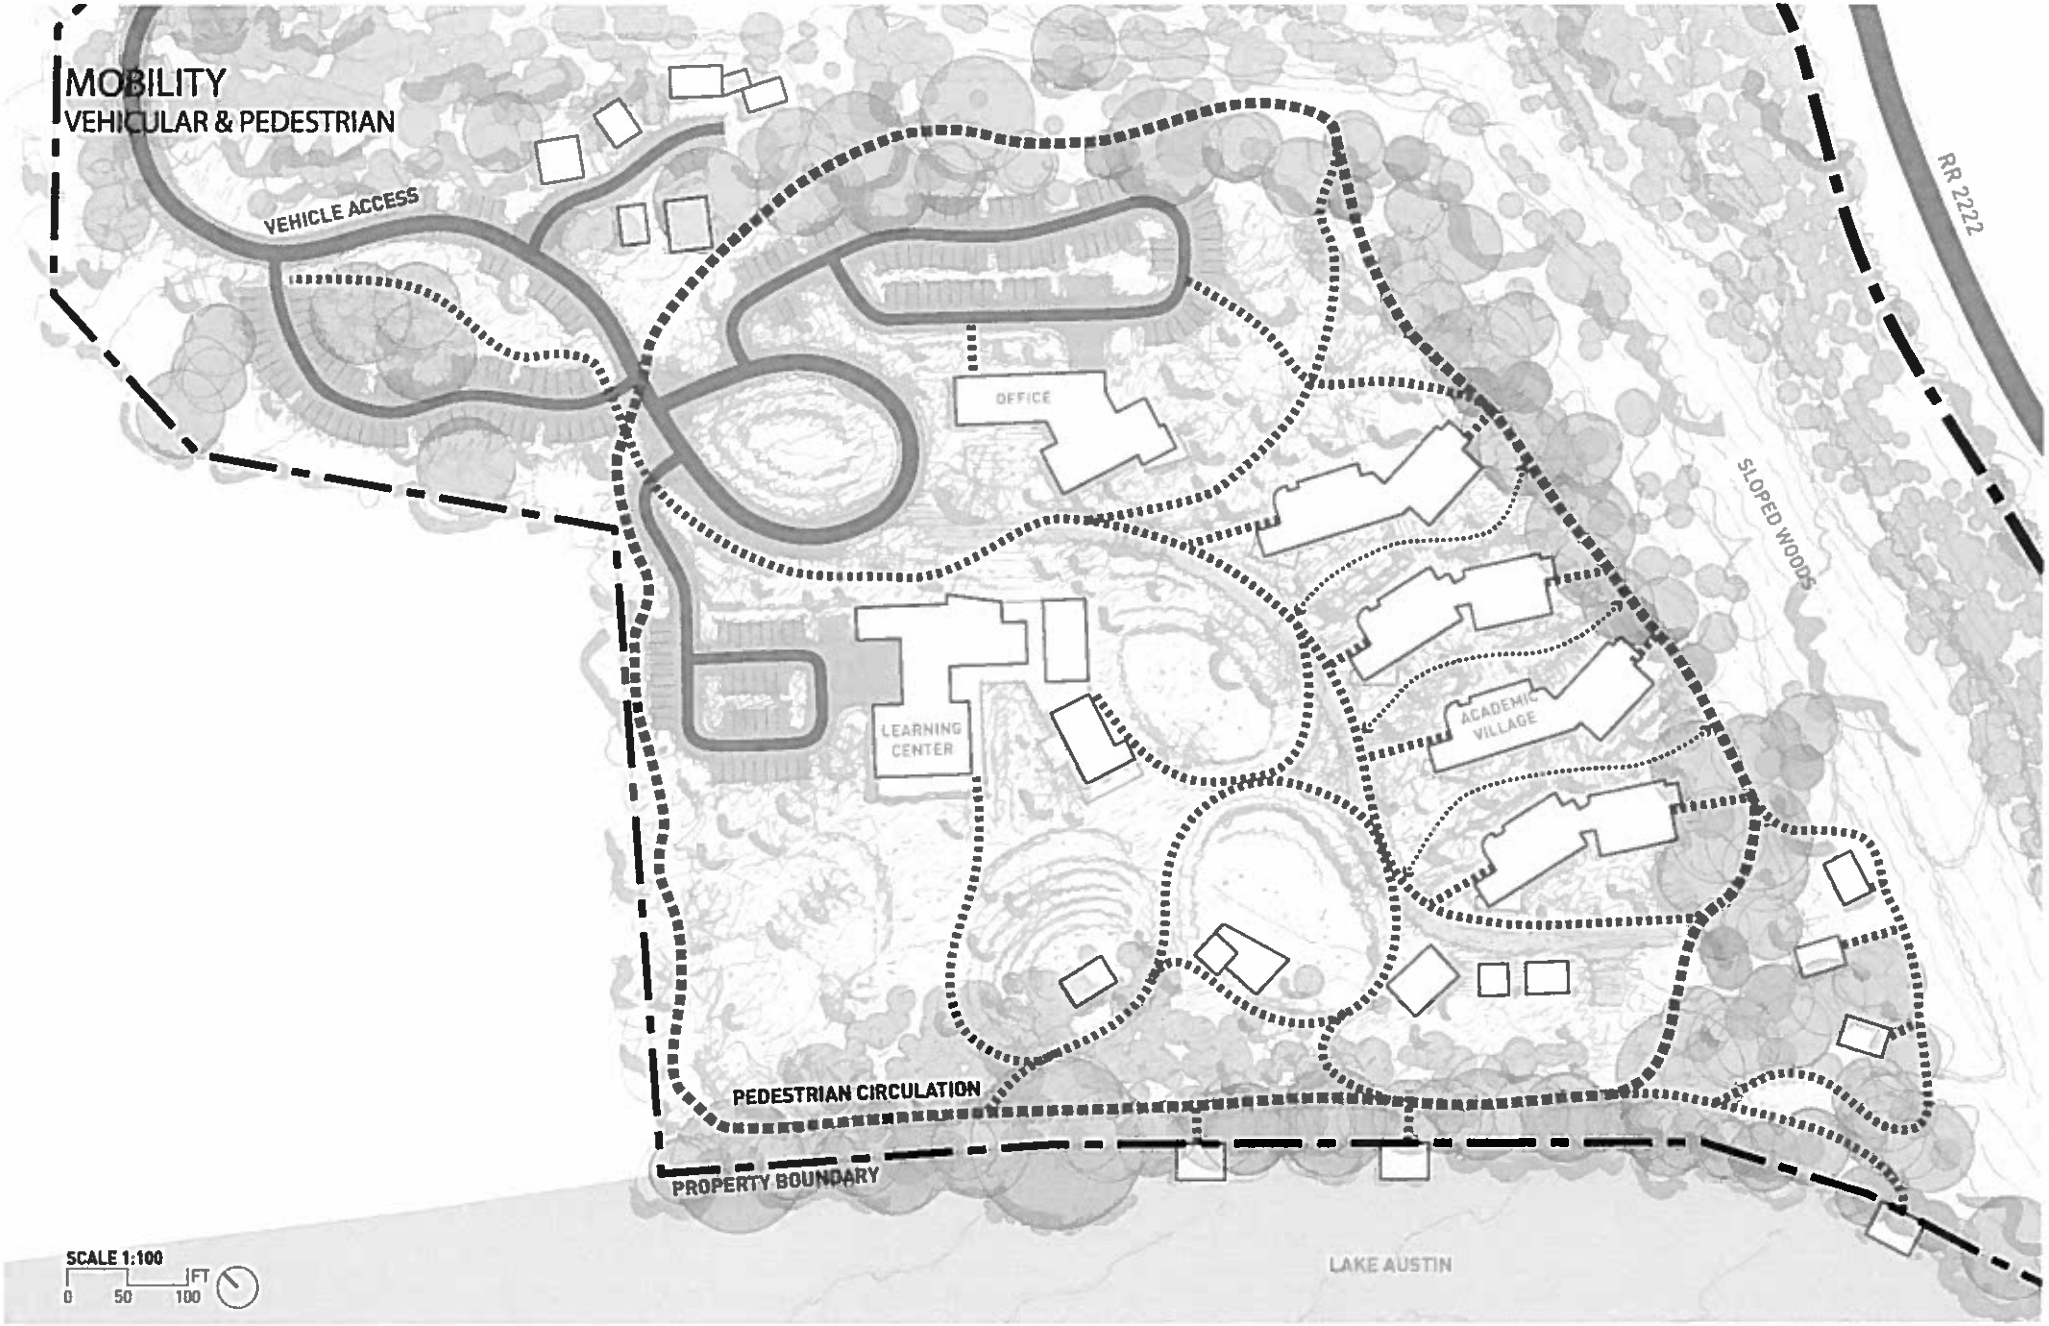
MOBILITY
VEHICULAR & PEDESTRIAN
VEHICLE ACCESS
OFFICE
LEARNING CENTER
ACADEMIC VILLAGE
SLOPED WOODS
RR 2222
PEDESTRIAN CIRCULATION
PROPERTY BOUNDARY
LAKE AUSTIN
SCALE 1:100
0 50 100 FT