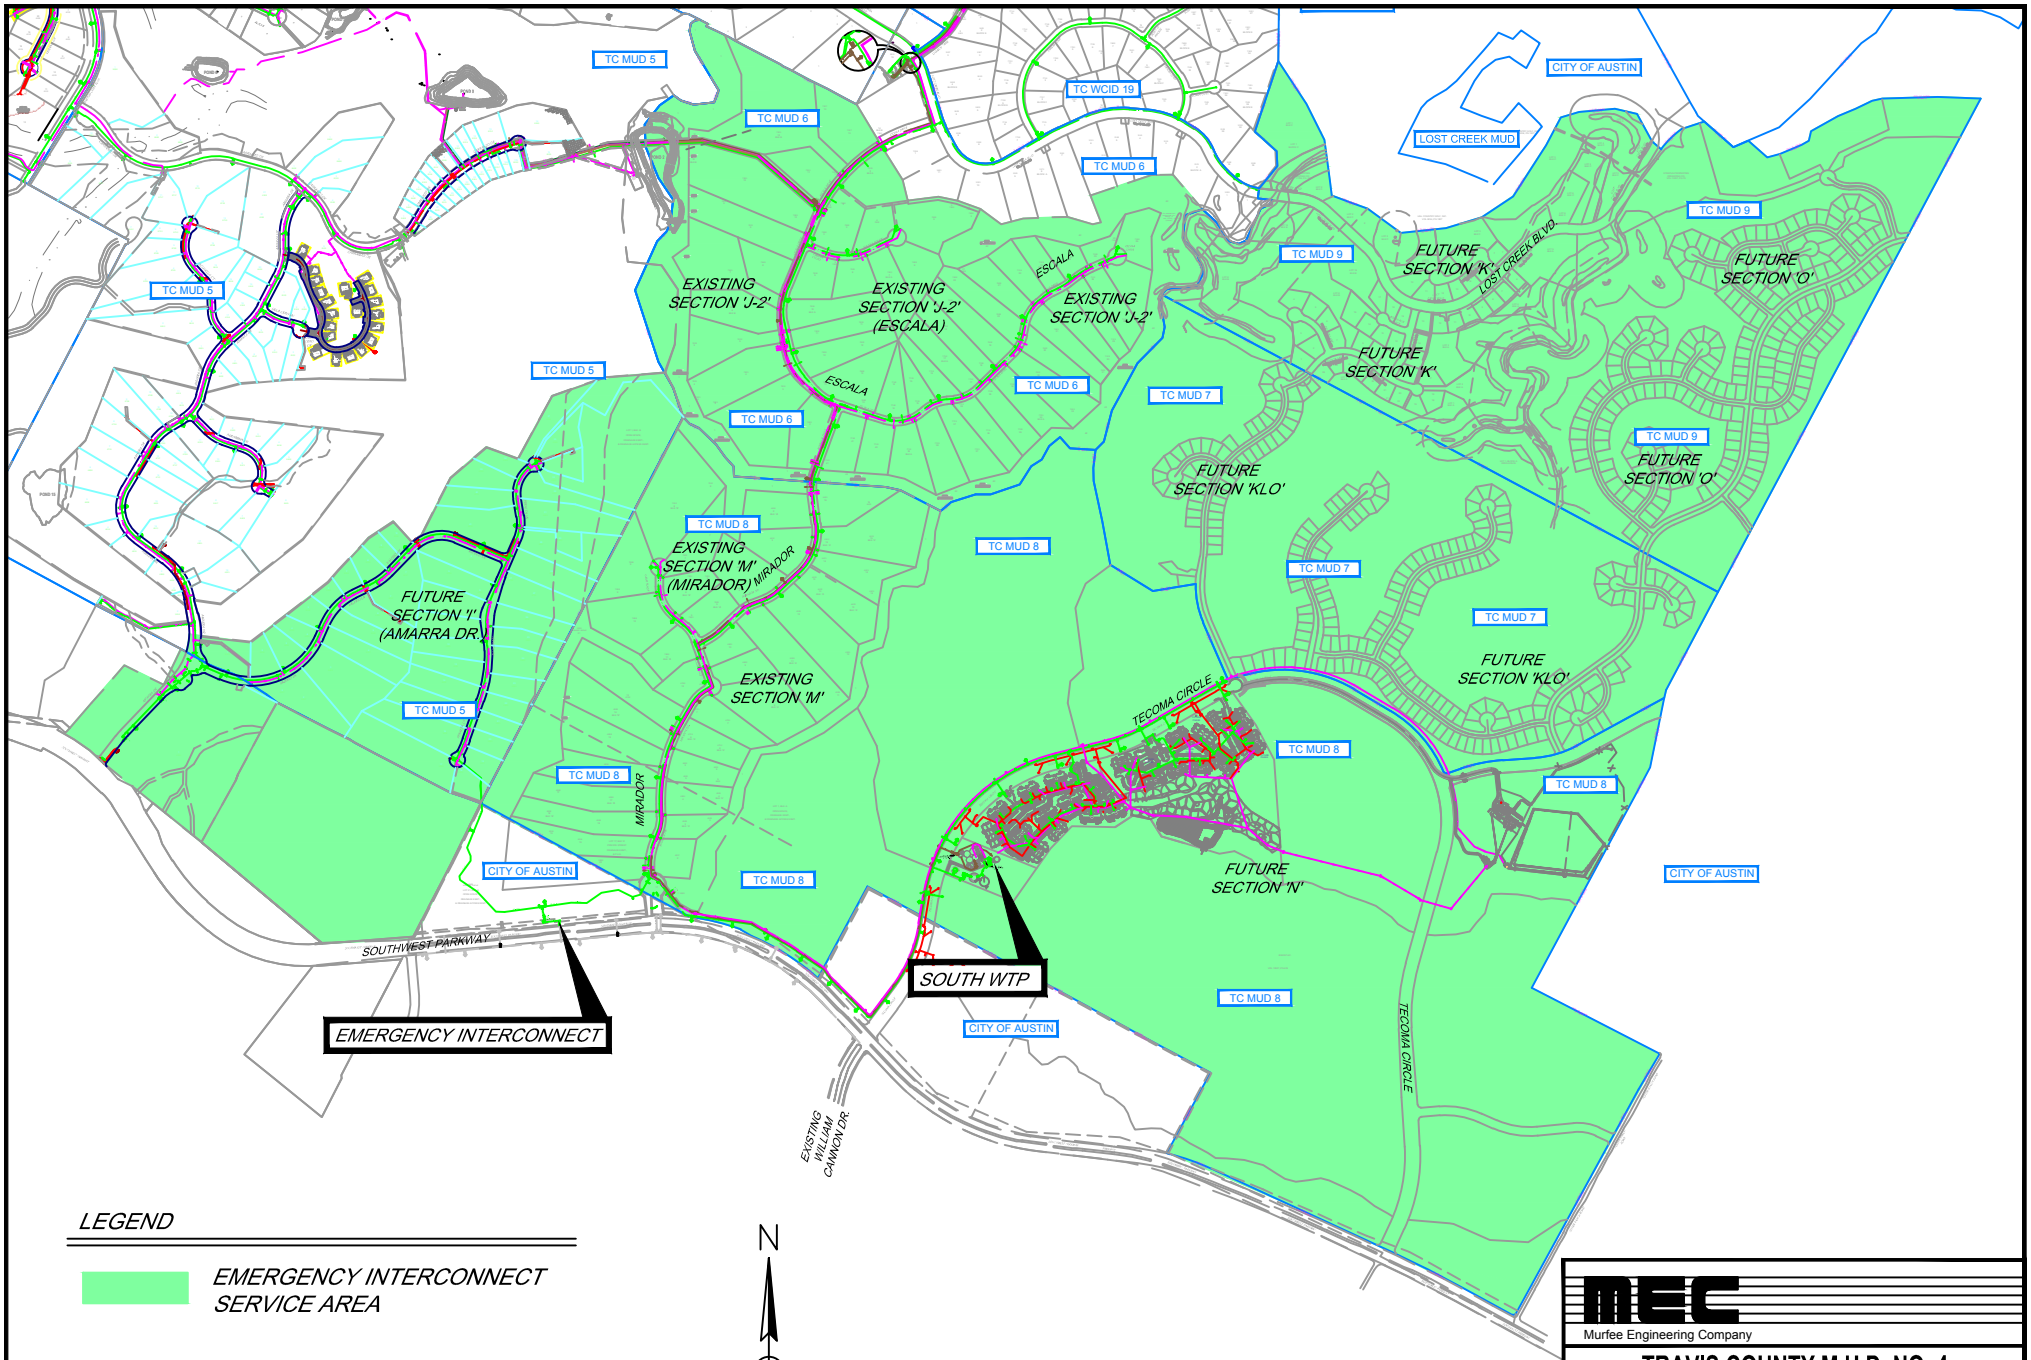

Murfee Engineering Company

TRAVIS COUNTY M.U.D. NO. 4

EMERGENCY INTERCONNECT LOCATION AND SERVICE AREA

1101 Capital of Texas Highway South, Building D, Suite 110, Austin, Texas 78746, (512) 327-9204

JOB NO. 98-084.382	SCALE: AS NOTED	SHEET: 1 OF 1
DESIGNED BY:JRF		DATE: 2/1/2018
DRAWN BY: LDD		DATE: 2/1/2018

FILE(LAYOUT): O:\98\084\382\EMERGENCY INTERCONNECT.dwg(8x11)