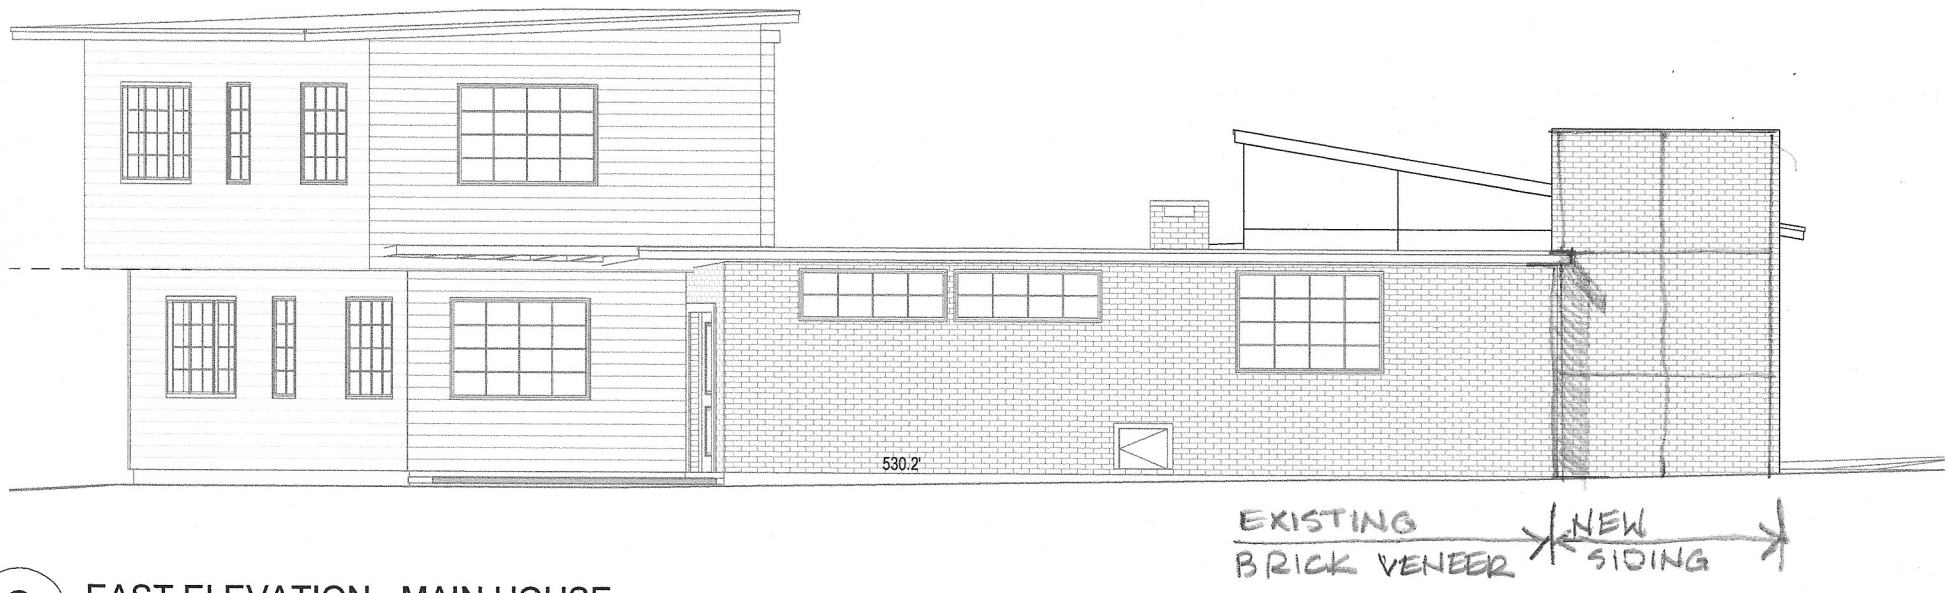

3 EAST ELEVATION - MAIN HOUSE

1/8" = 1'-0"

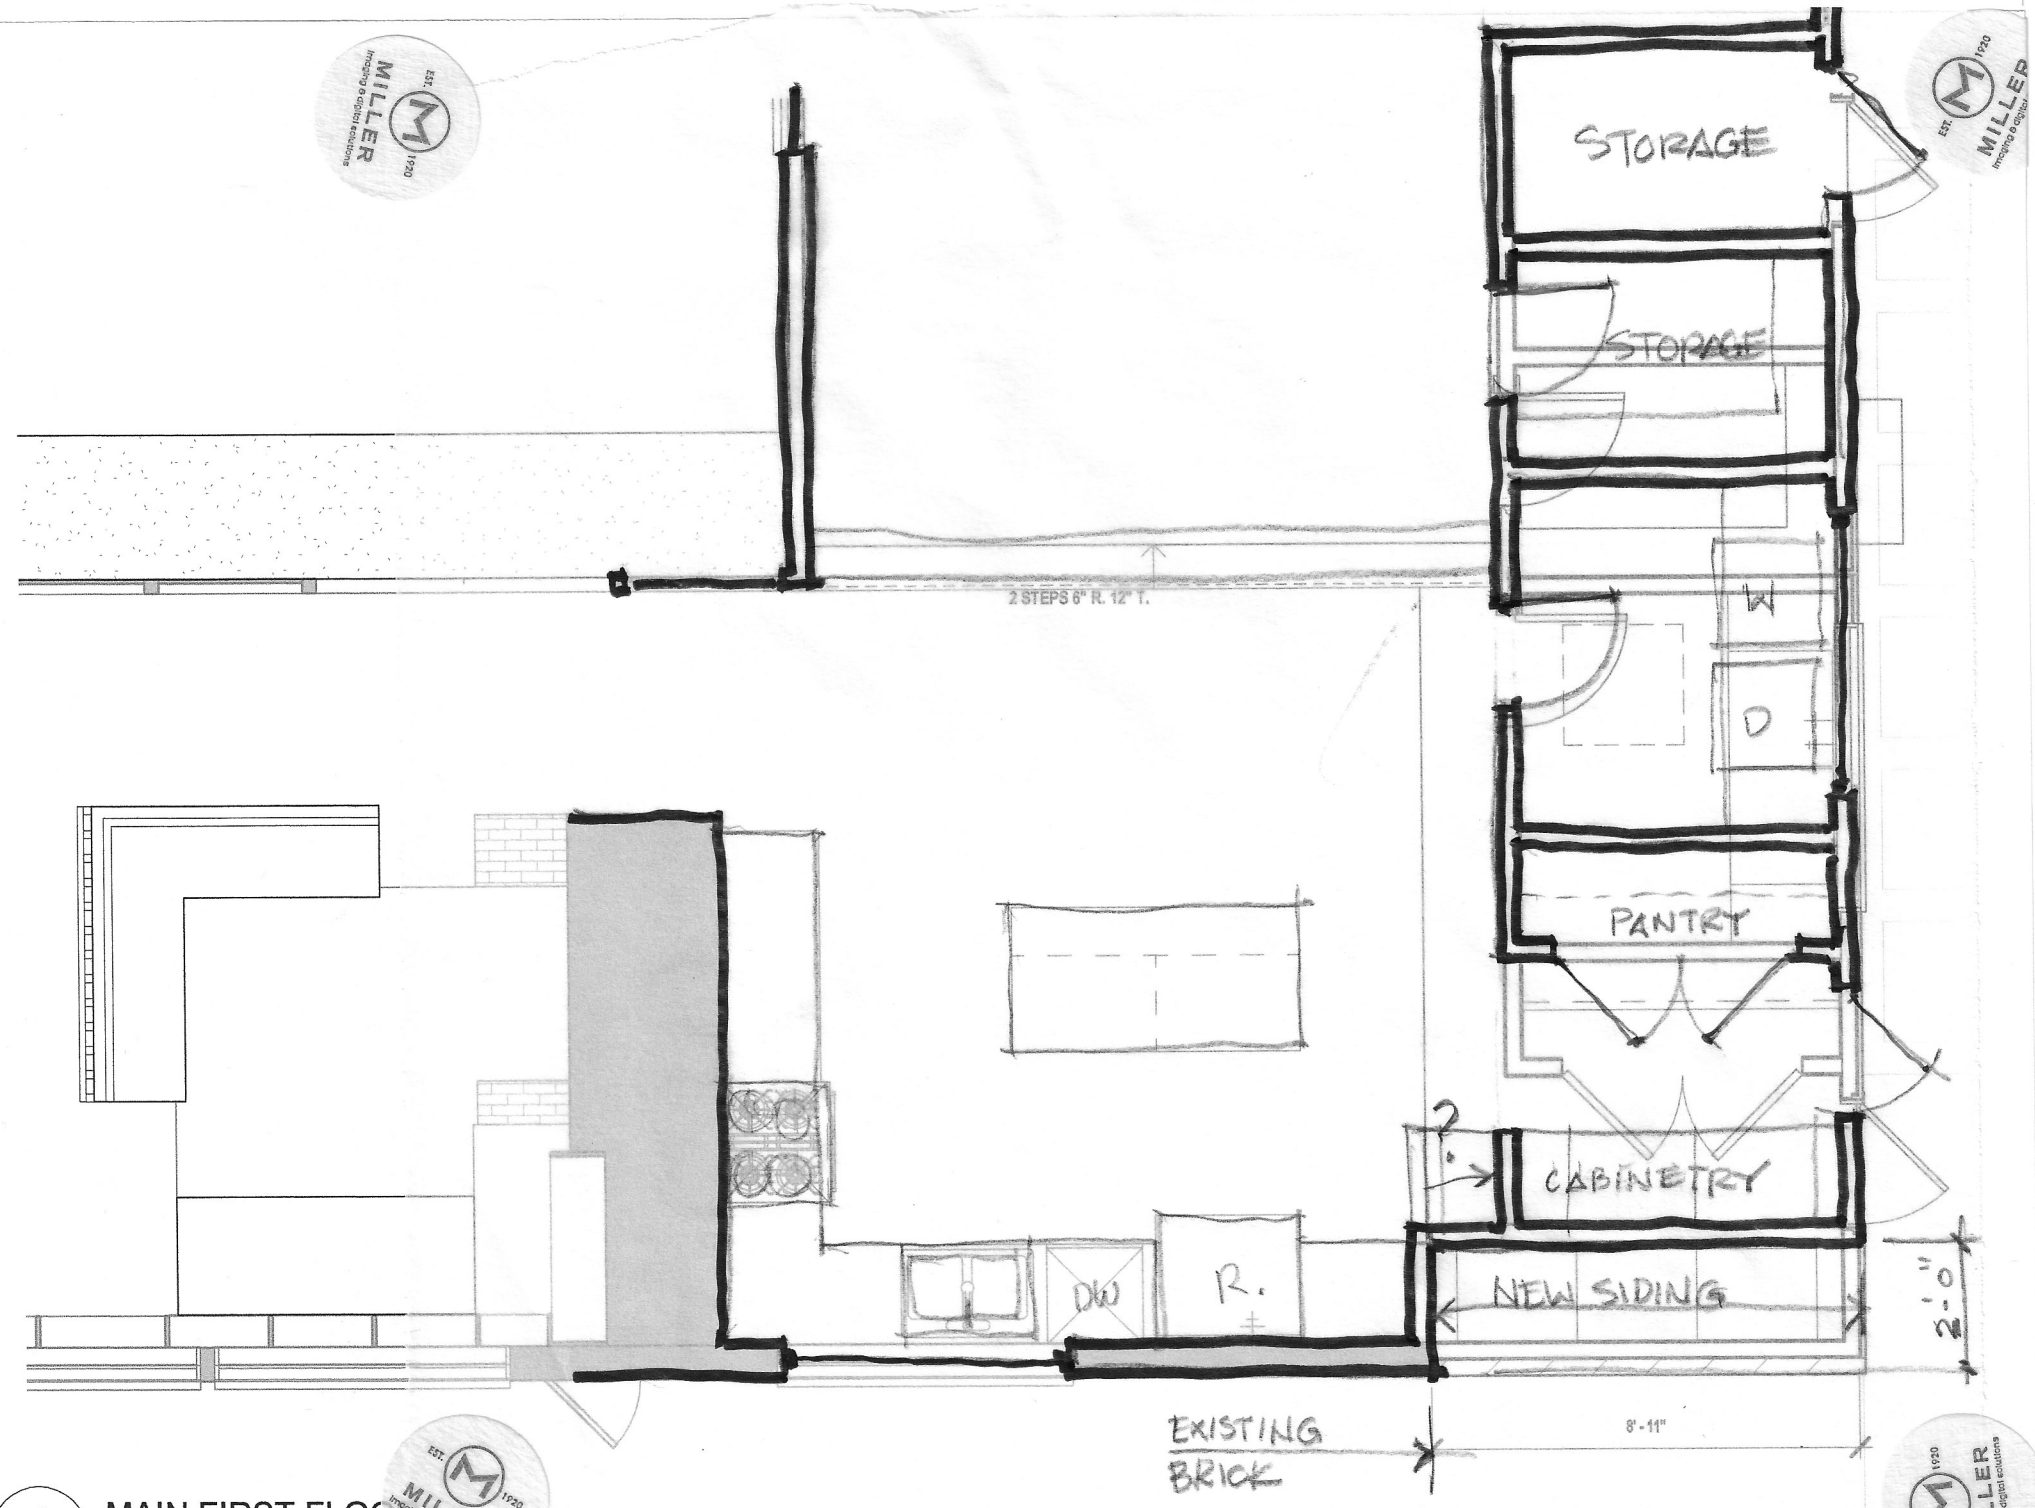

1 MAIN FIRST FLOOR

1/4" = 1'-0"