
	PROJECT	FROM	TO	
1	SPICEWOOD SPRINGS	WILLIAMSBURG CR	MESA	
2	THORNBERRY	NIGHTSTAR	BEN WHITE	
3	CREEKSIDE	US 290	CORONADO HILLS	
4	NORTHRIDGE	BERKMAN	WESTMINSTER	
5	WESTMOOR	BROADMOOR/CAMERON	BERKMAN	
6	W. 11TH	GUADALUPE	NUECES	
7	WOOTEN PARK	ANDERSON	EXISTING	
8	HARVEY	E. 12TH	MLK	
9	BRODIE	SLAUGHTER	EXISTING	
10	NORTHEAST DR.	AUBURN HILL	MANOR	
11	E. CESAR CHAVEZ	WALLER	MEDINA	

N

6000 3000 0 6000 12000

SCALE : 1" = 6000'

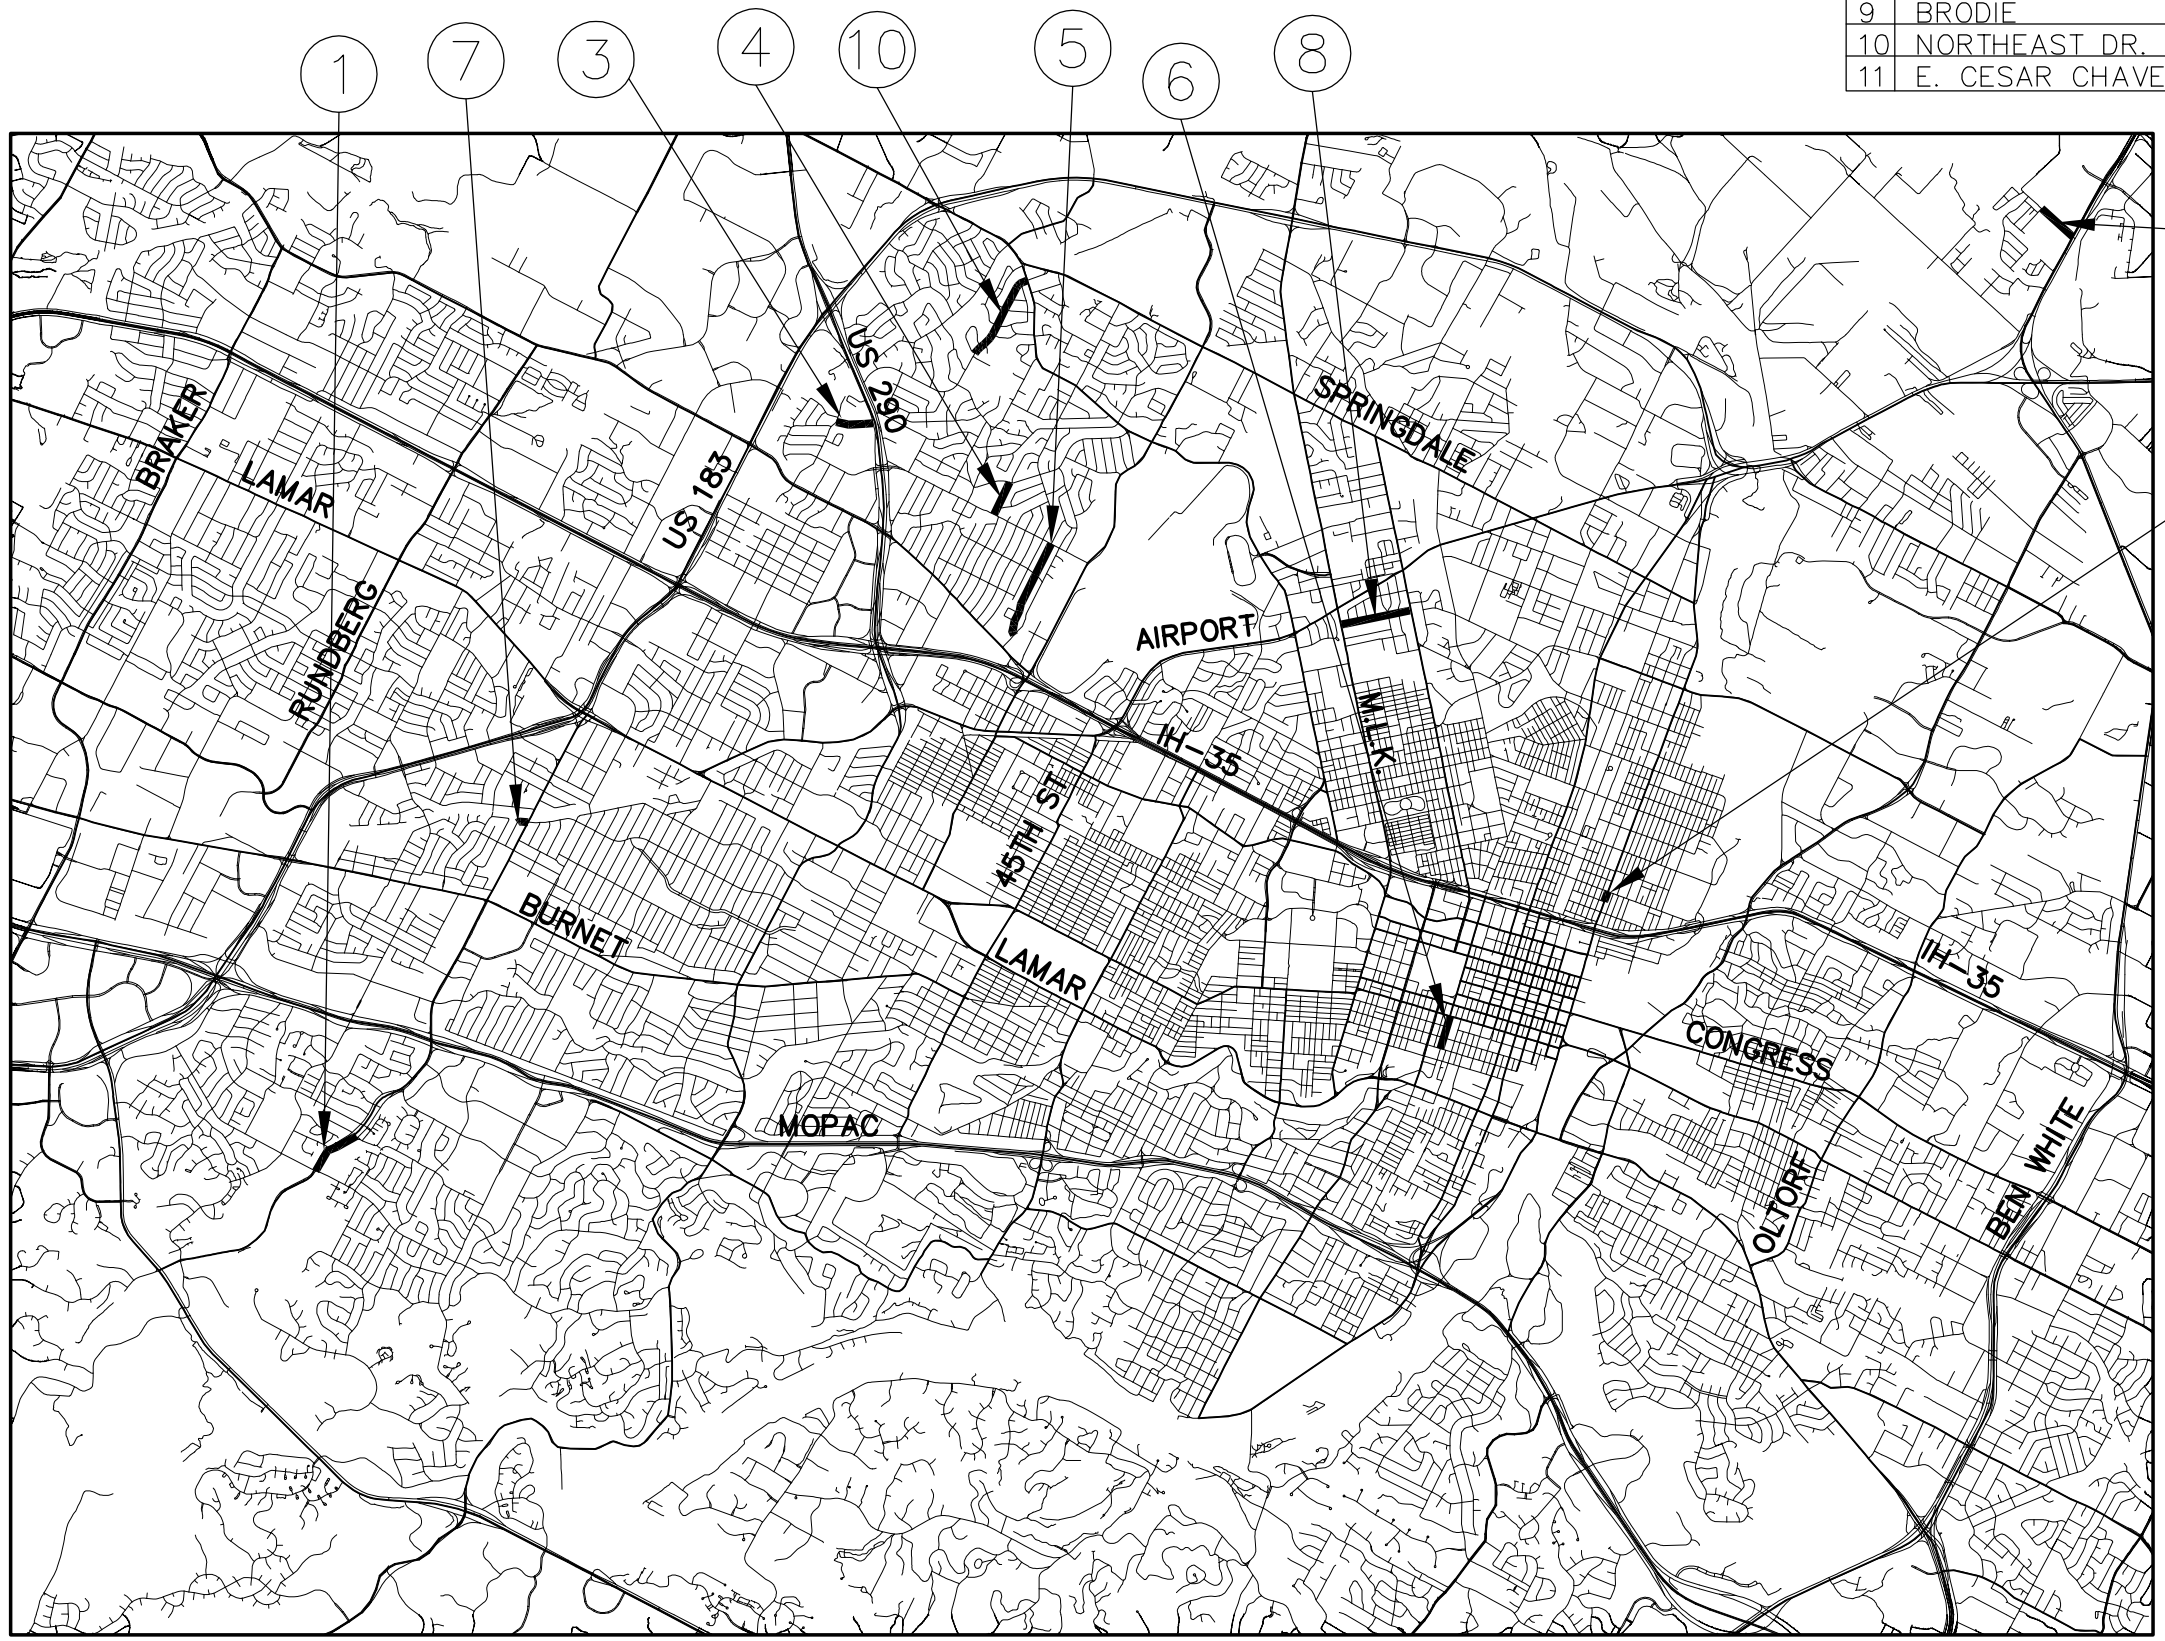

REVISIONS

NO.	DATE	COMMENT

TRC

TRC ENGINEERS, INC.
505 E. HUNTLAND DRIVE, STE. 250 AUSTIN, TX 78752
T.B.P.E. FIRM REGISTRATION # F-8632
(512) 454 - 8716

CITY / CLIENT

LOCATION MAP

ADA SIDEWALK & RAMP
IMPROVEMENTS 2007 GROUP 8 CITY WIDE

DATE: 04/20/2010	SCALE: AS SHOWN
DESIGN BY: DDS	DRAWN BY: DDS
SHEET NO. of XXXX	JOB NUMBER: Job Number
SHEET ID: Group 8 Location Map.dwg	

© copyright TRC Engineers, Inc. 2007

G-1