LOCATION MAP

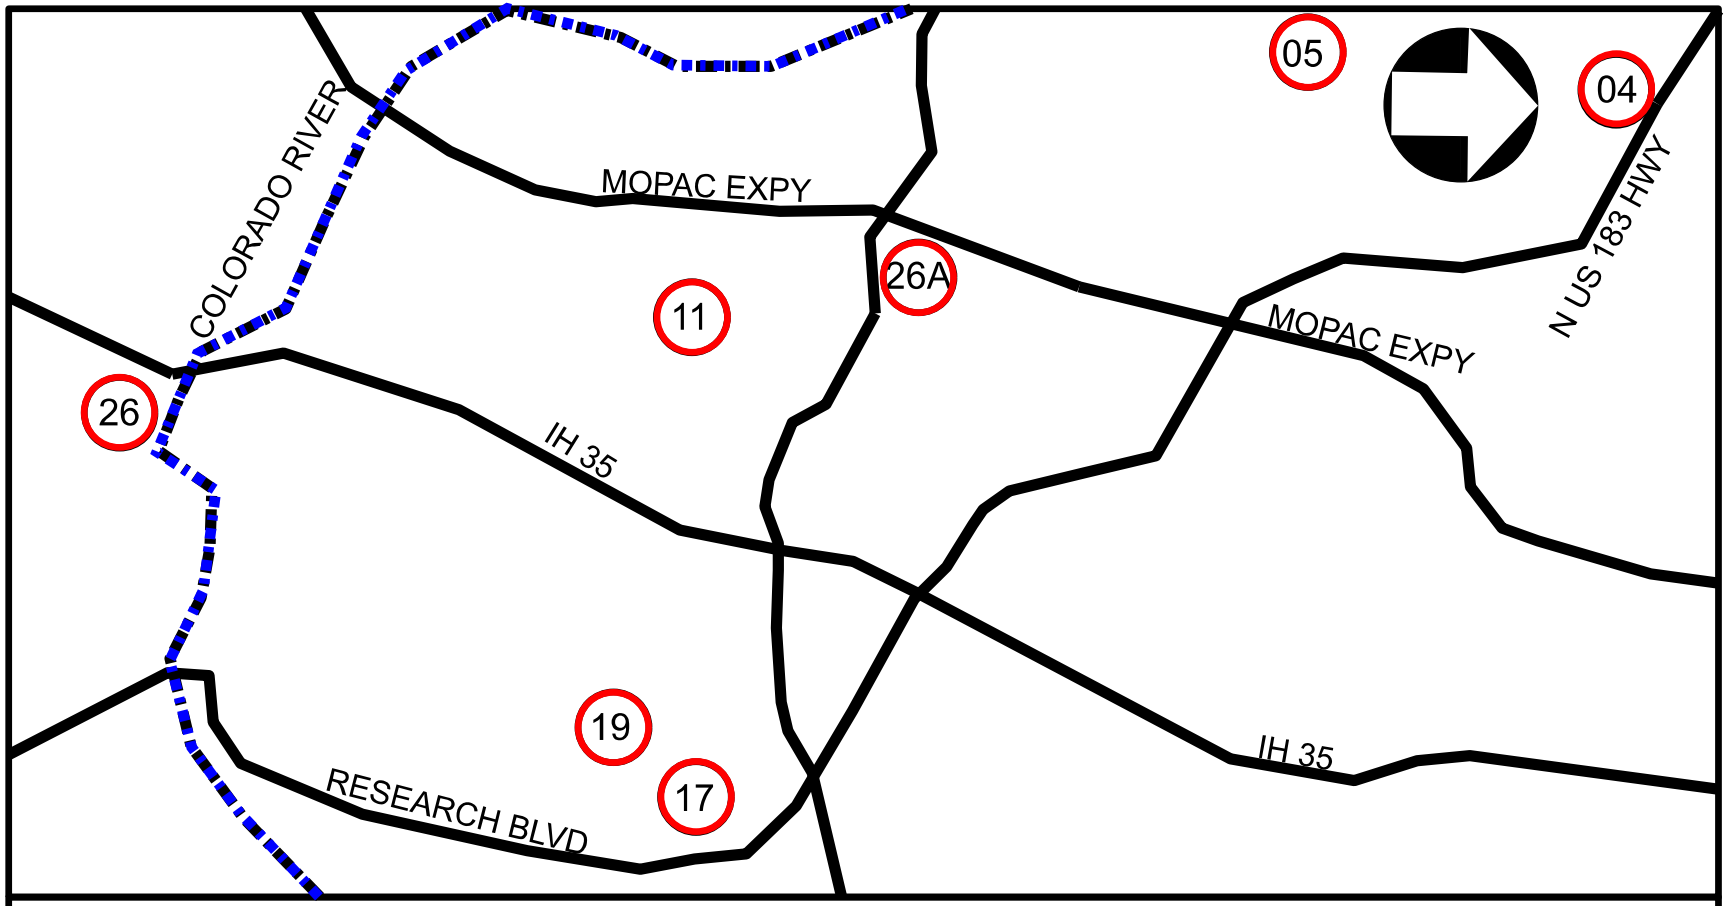

COA GRID:
H38, J30,M25, K20, J28, J26
MAPSCO:
434R, 525B, 525H, 556Y, 555P,615Q

N.T.S.

PROJECT LOCATION

04 05 11 17 19 26 26A

STREET ADDRESS:

LOCATION #04:	12000 - 12200 BLOCK BARRINGTON WAY
	11900 - 12100 CHARING CROSS RD
LOCATION #05:	4131 SPICWOOD SPRINGS RD
LOCATION #11:	4200 - 4500 ALLEY (MARATHON BLVD)
LOCATION #17:	6505 -1/2 BETTY COOK DR
LOCATION #19:	5400 - 5700 DARLINGTON LANE
LOCATION #26:	1900 - 2000 RIVERSIDE DR
LOCATION #26A:	2600 - 2800 ALLANDALE RD

CITY OF AUSTIN, TEXAS
DEPARTMENT OF PUBLIC WORKS
ENGINEERING SERVICES DIVISION

WASTEWATER COLLECTION SYSTEM
REPLACEMENT LINES - NORTH
GROUP A - LOCATIONS 5 & 17
GROUP B - LOCATIONS 4, 11, 19, 26 & 26a