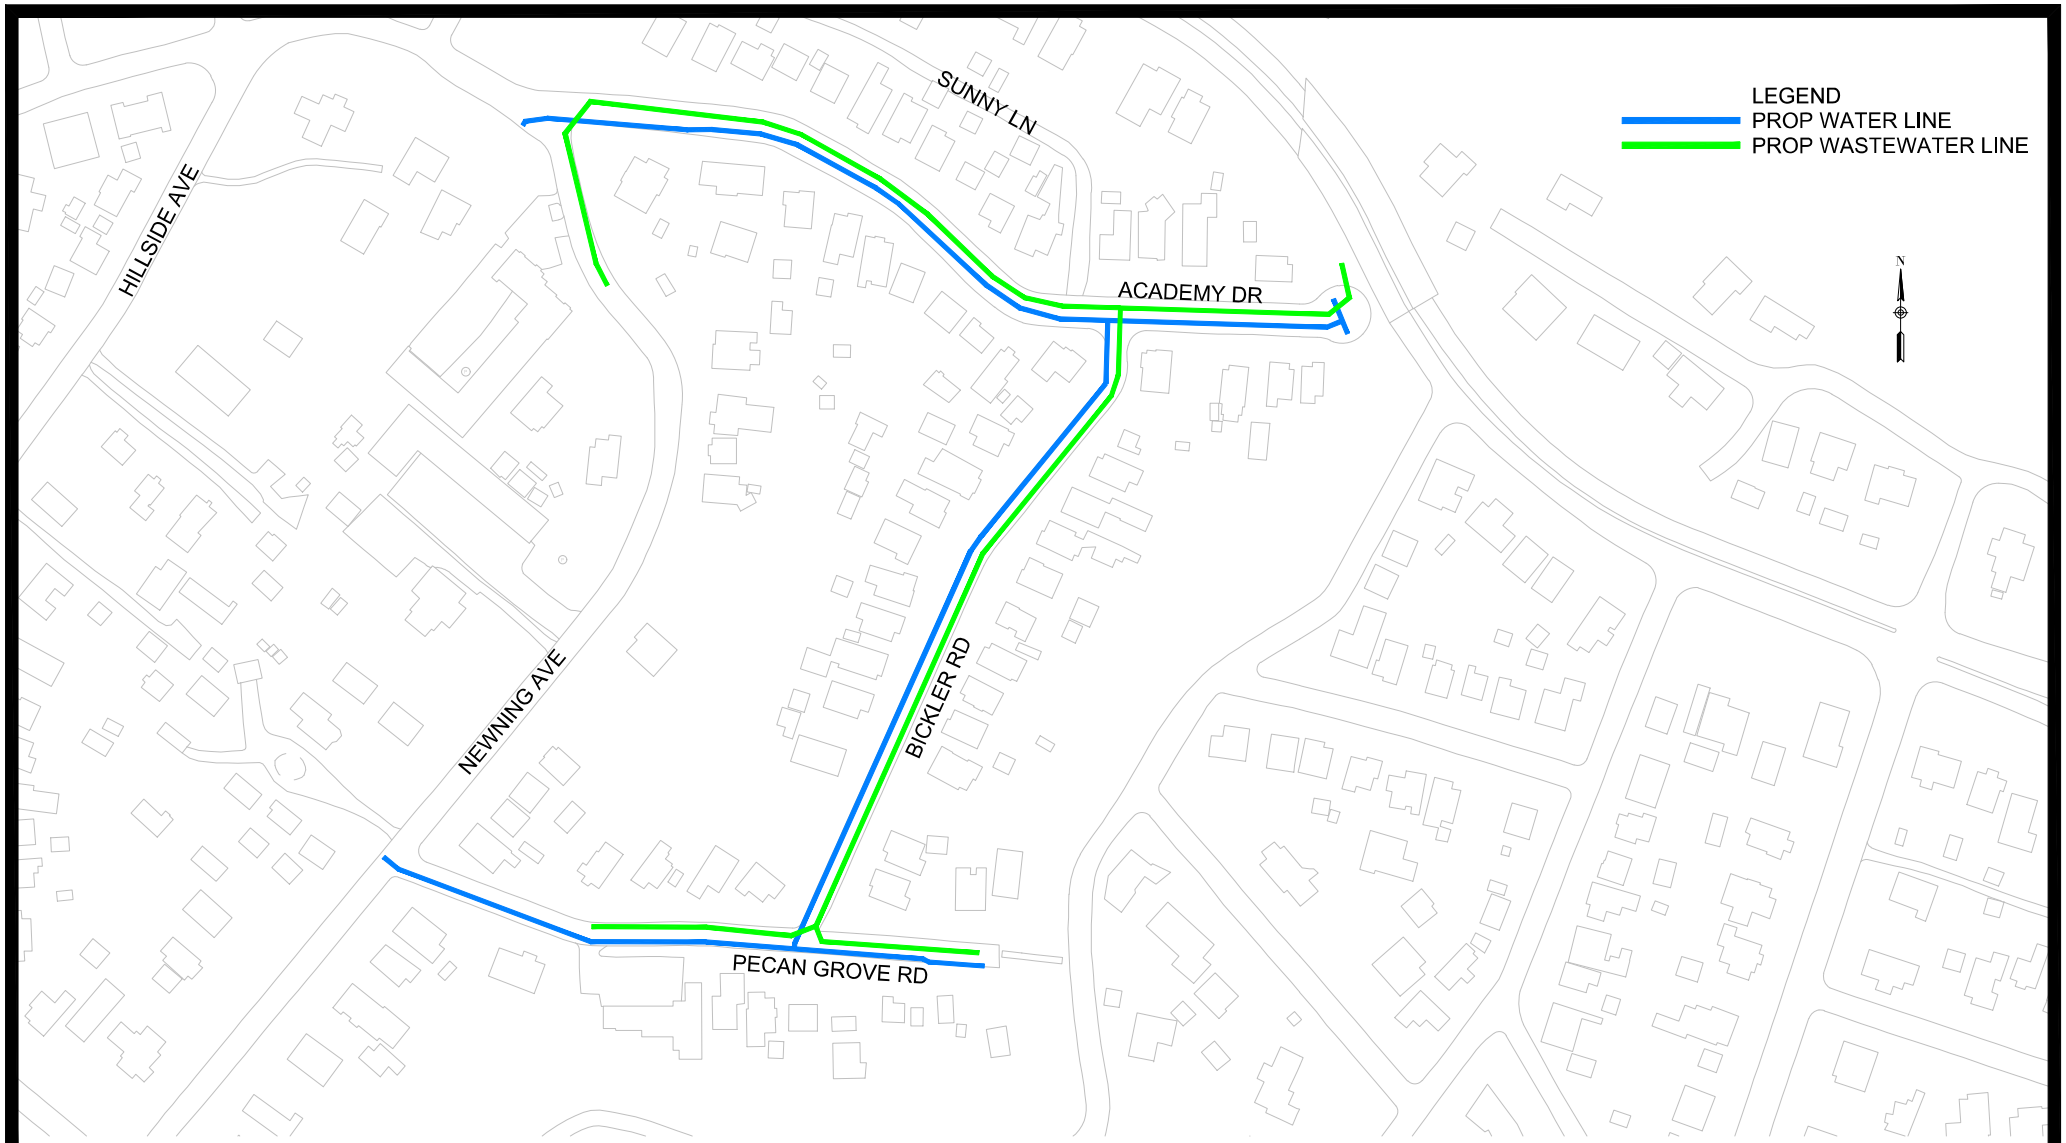

2231.302 - ACADEMY DRIVE WATER AND WASTEWATER PIPELINE RENEWAL