LOCATION MAP
(N.T.S.)

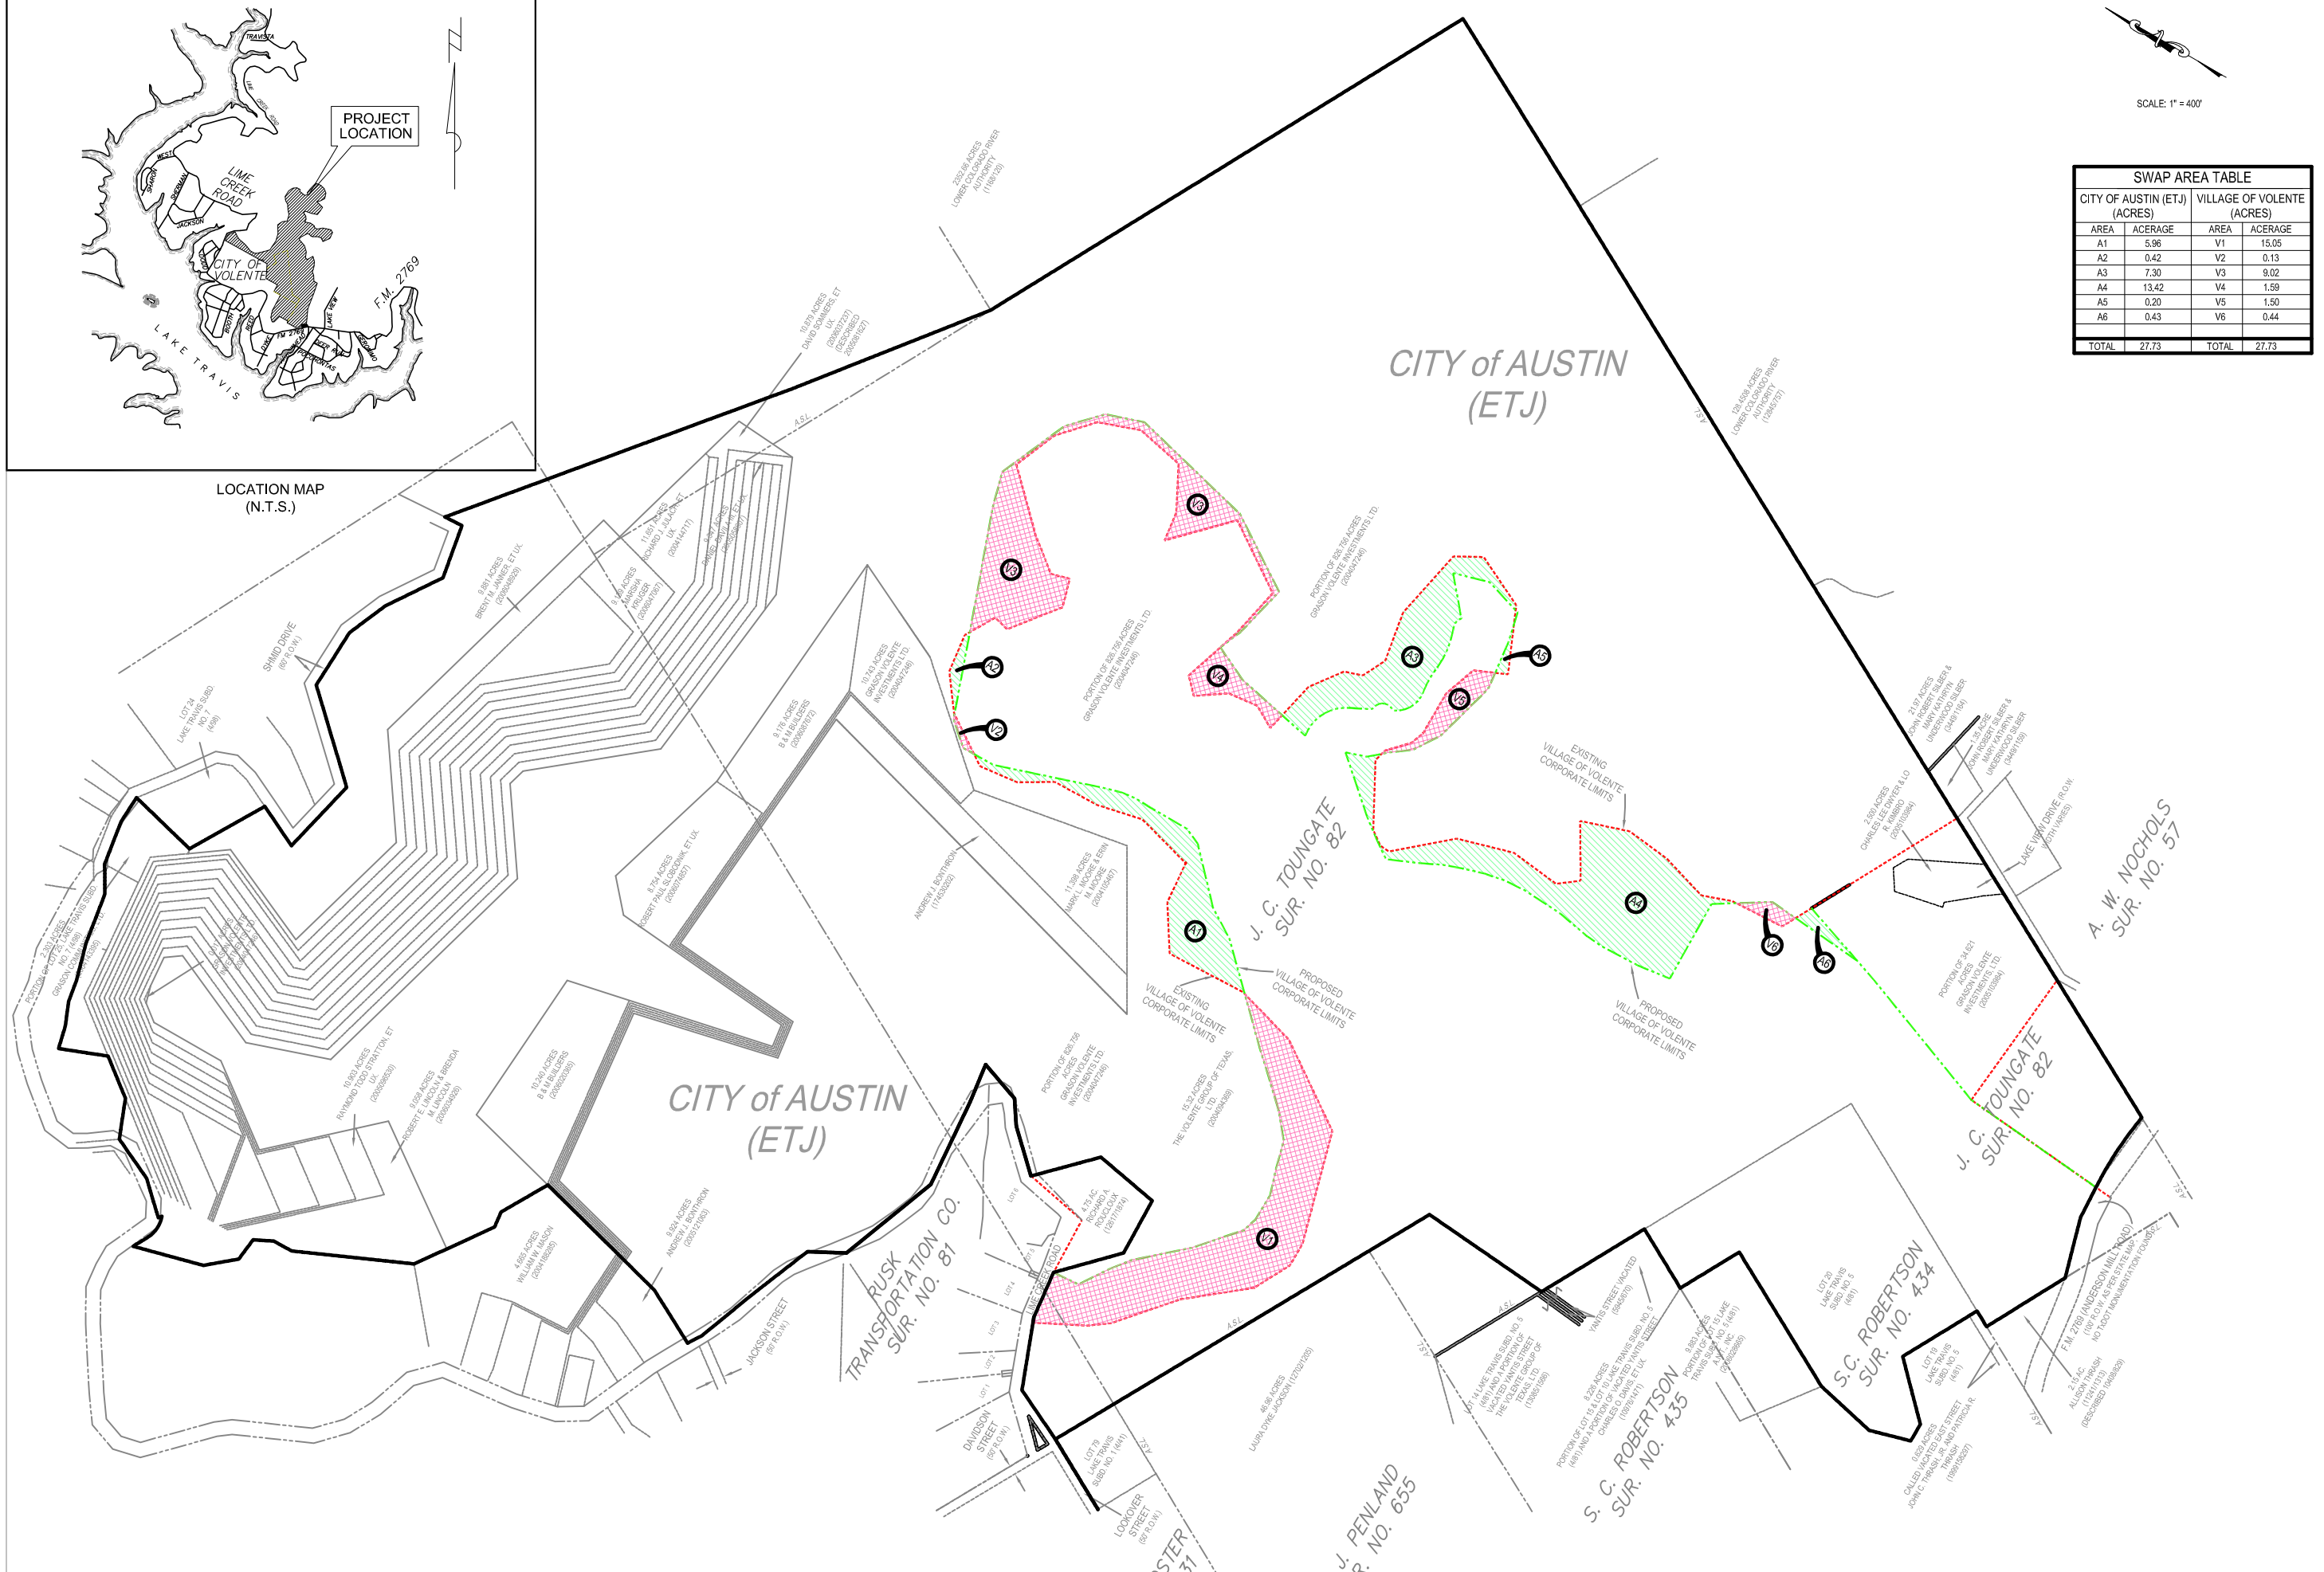

SWAP AREA TABLE			
CITY OF AUSTIN (ETJ) (ACRES)		VILLAGE OF VOLENTE (ACRES)	
AREA	ACERAGE	AREA	ACERAGE
A1	5.96	V1	15.05
A2	0.42	V2	0.13
A3	7.30	V3	9.02
A4	13.42	V4	1.59
A5	0.20	V5	1.50
A6	0.43	V6	0.44
TOTAL	27.73	TOTAL	27.73

VILLAGE OF VOLENTE & CITY OF AUSTIN E.T.J.

SWAP TRACTS

REVISIONS

NO.	DESCRIPTION	BY	DATE

DATE: 01/12/2007
DESIGNED BY: JF
DRAWN BY: JF
CHECKED BY: KC
DRAWING NAME: overall site plan

LJA Engineering & Surveying, Inc.
5316 Highway 290 West
Suite 150
Austin, Texas 78735
Phone 512.439.4700
Fax 512.439.4716

JOB NUMBER:
A134-0401-0402

SHEET NO.
SW - 2
OF SHEETS