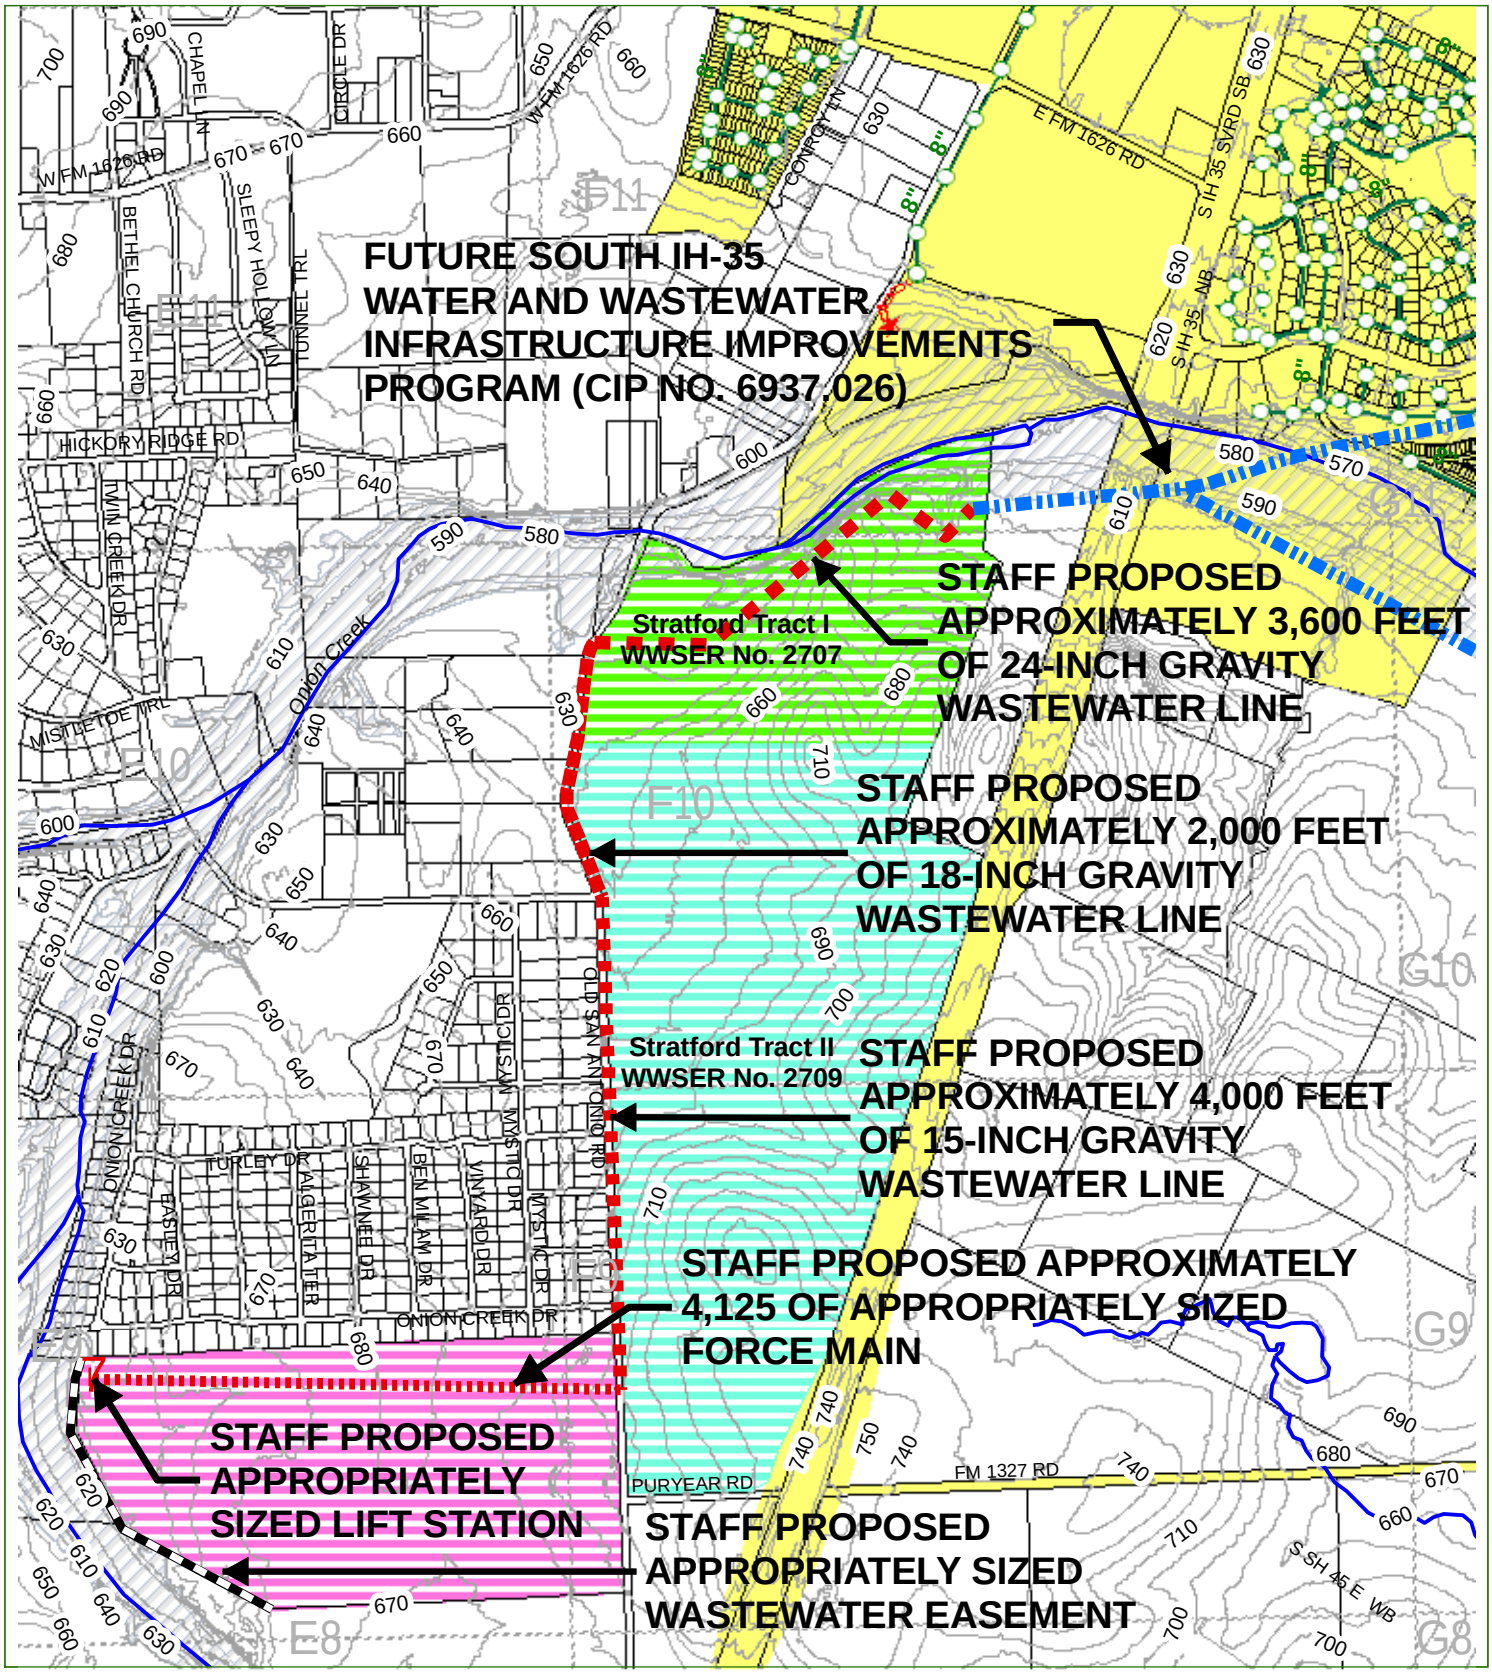


1,500 750 0 1,500 Feet

W.W. S.E.R. Name: Stratford Tract III
Ultimate Wastewater Service
W.W. S.E.R. Number: 2711

Subject Tract
Stratford Tract I
Stratford Tract II
Full-purpose City Limit