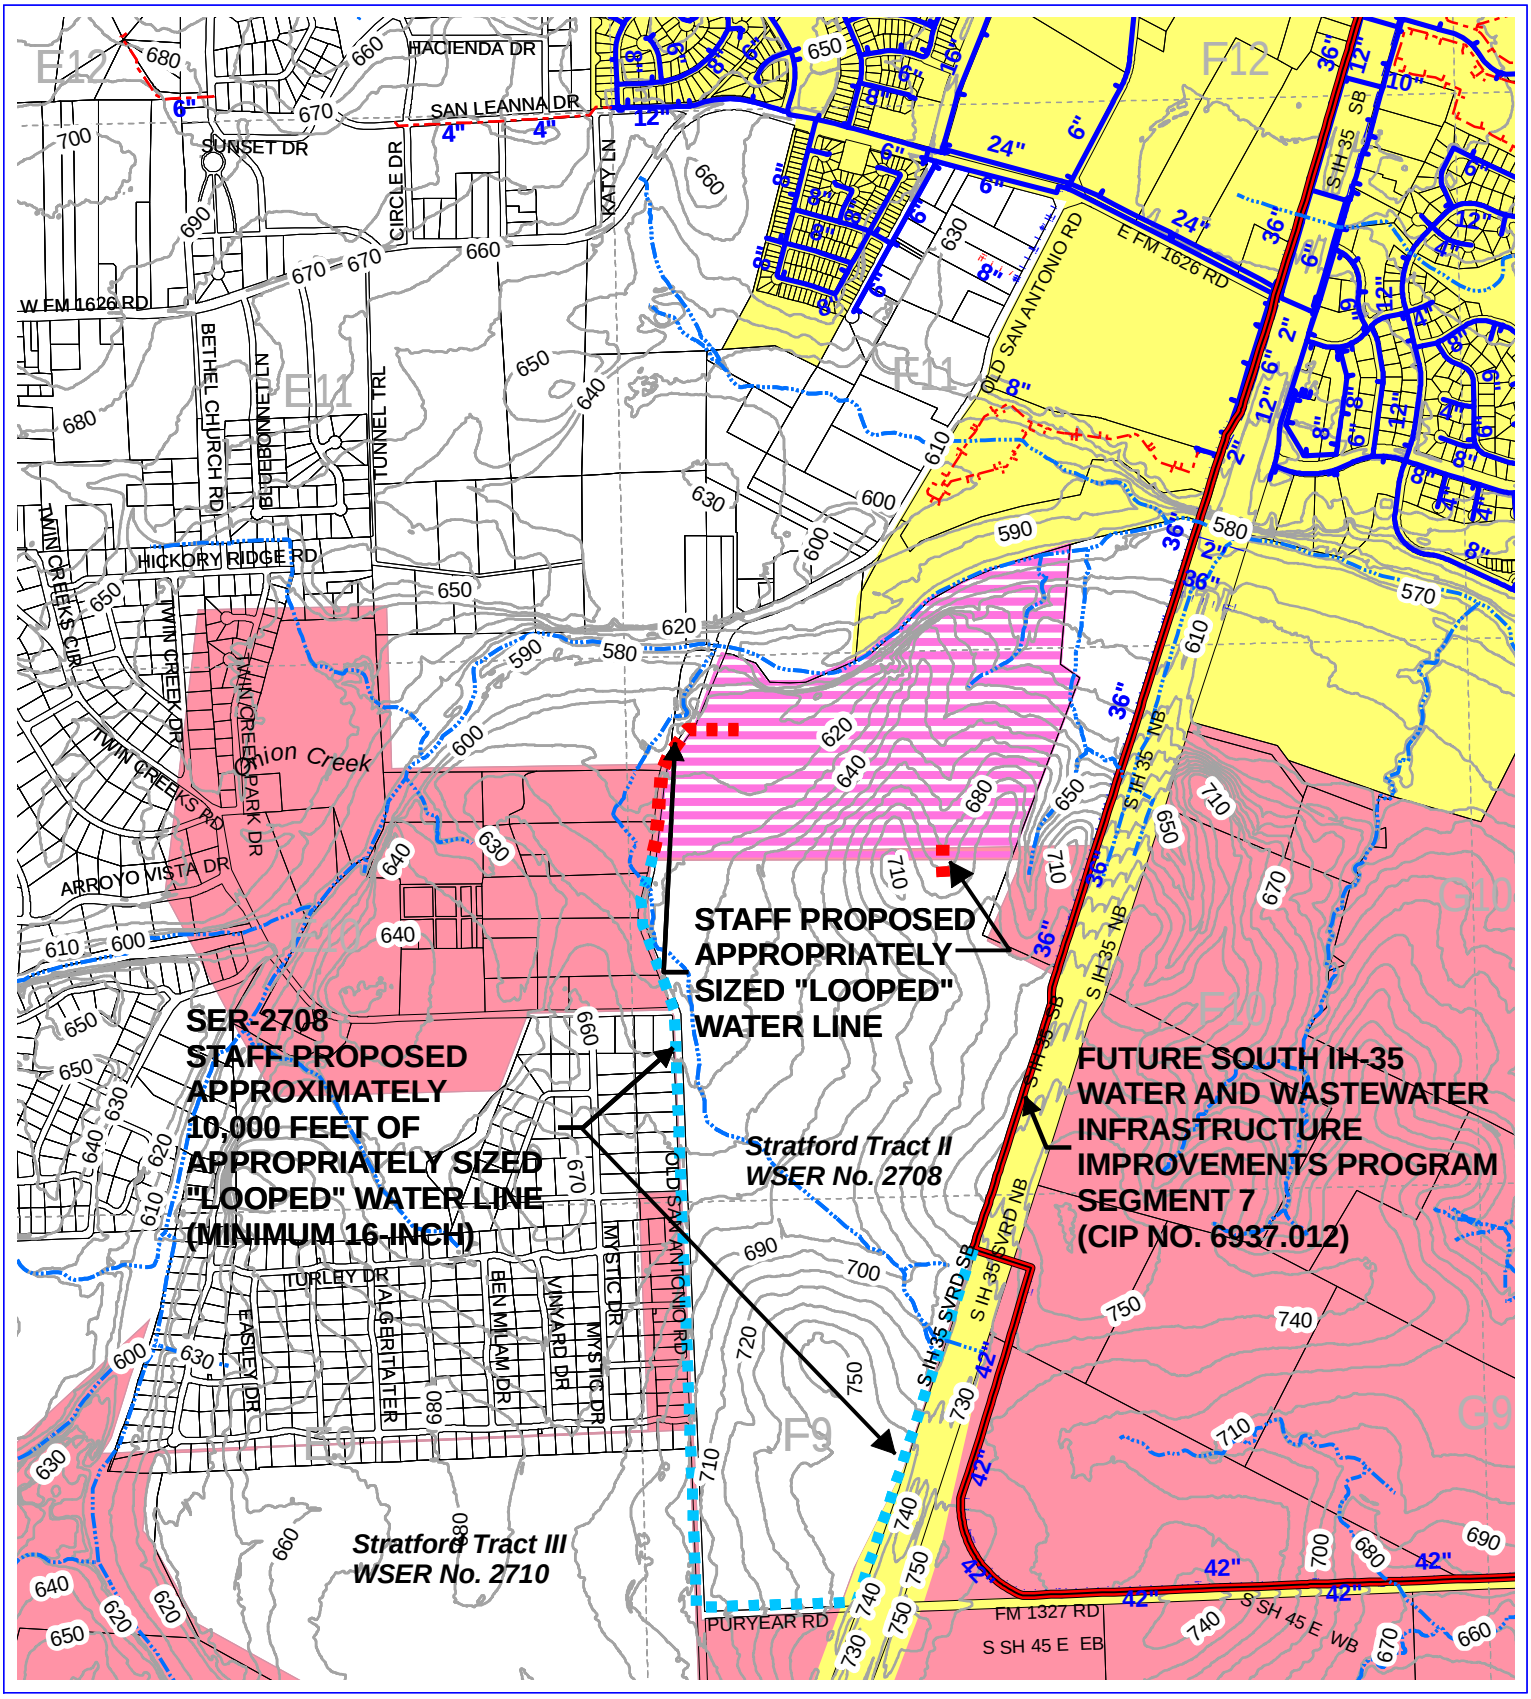


W. S.E.R. Name: Stratford Tract I
W. S.E.R. Number: 2706

Utility Development Services Plotted 09/22/2009