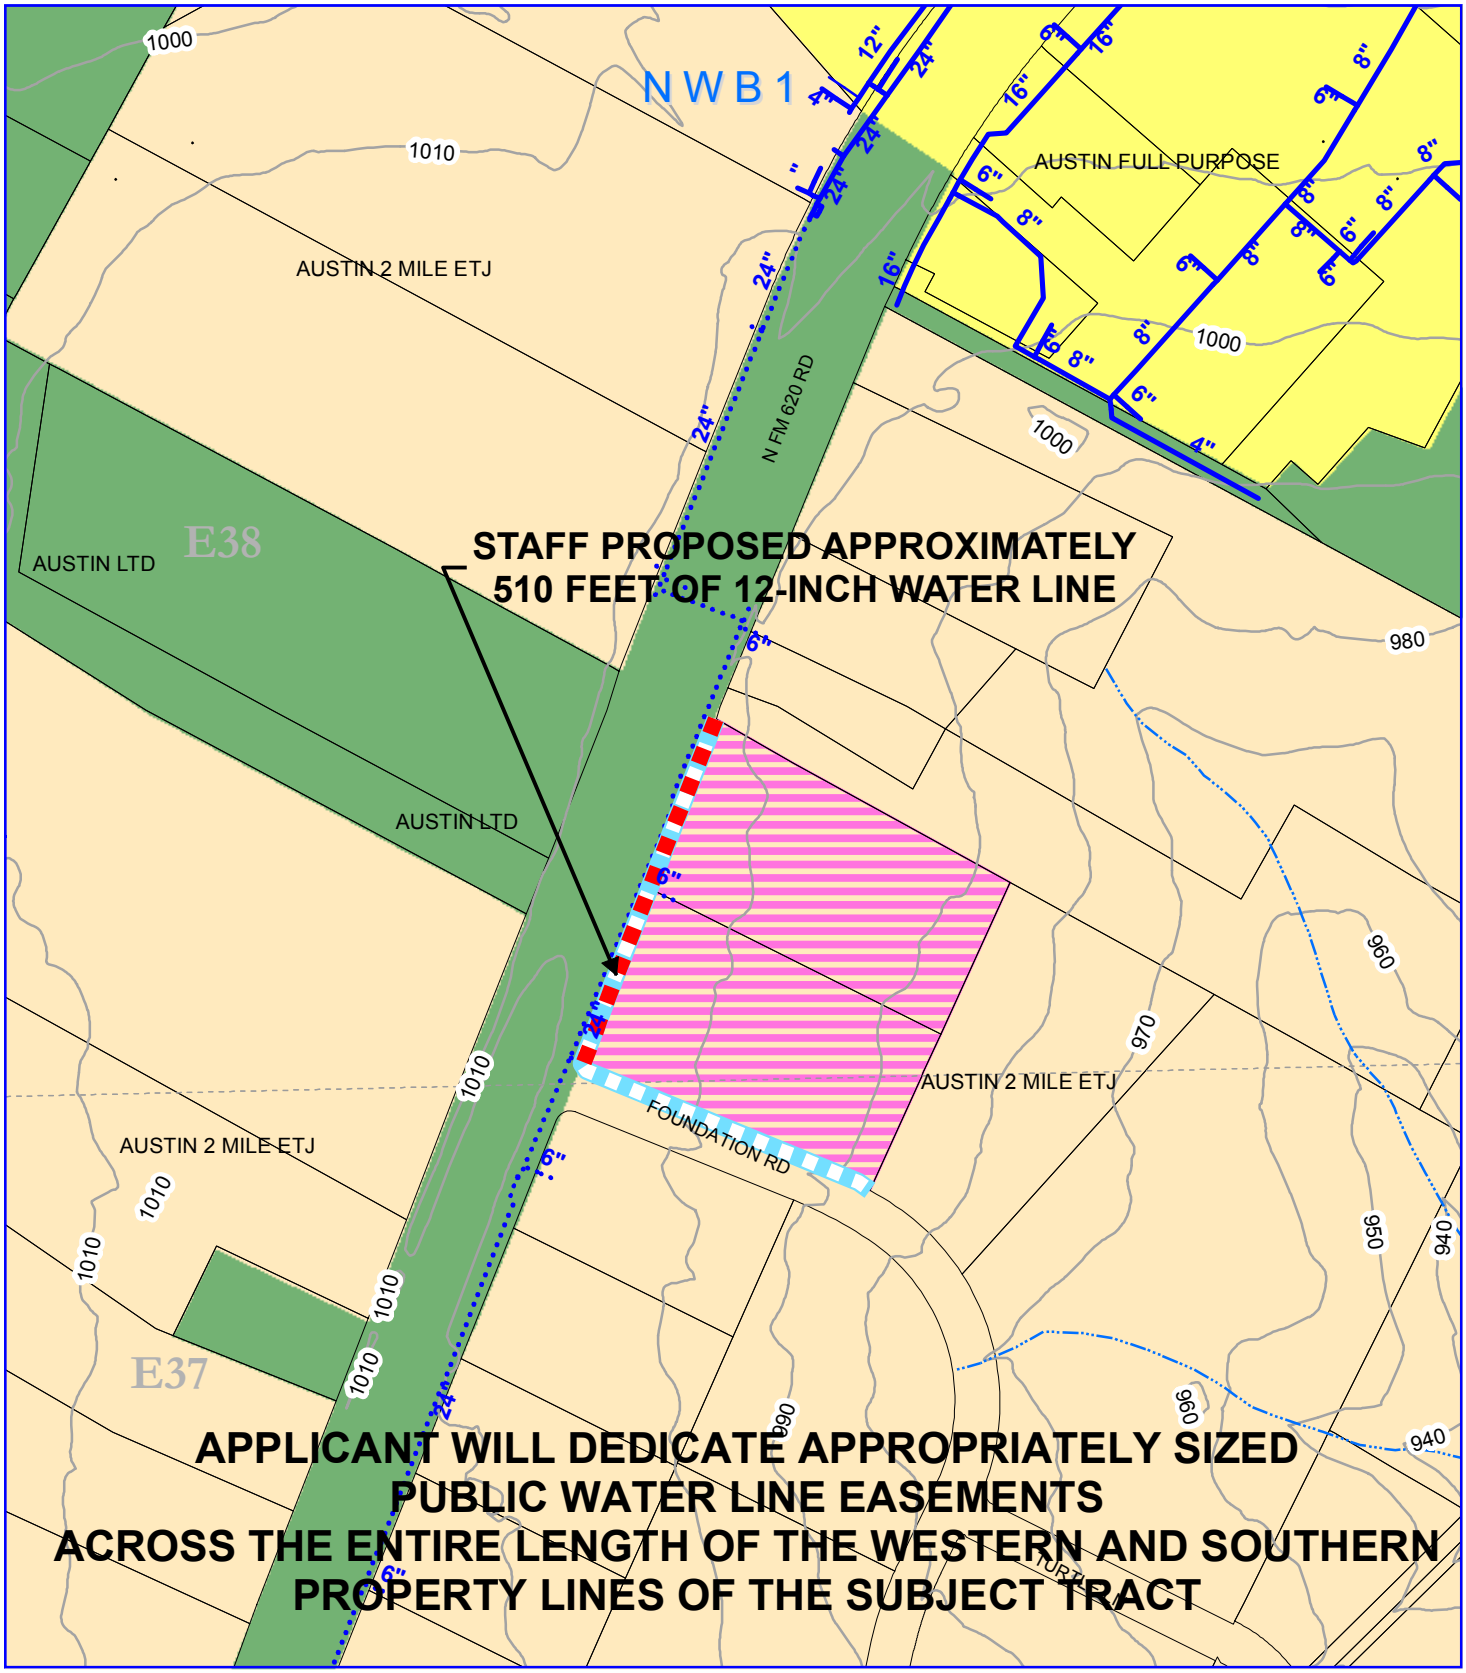

N
W E
S

0 200 400 800 Feet

Subject Tract

Jurisdiction

- Full-Purpose City Limit
- Limited-Purpose City Limit
- 2-Mile ETJ
- SER Proposed Water Line
- SER Proposed Easement

W. S.E.R. Name: Foundation Retail Development
W. S.E.R. Number: 3037

Utility Development Services Plotted 09/02/2011