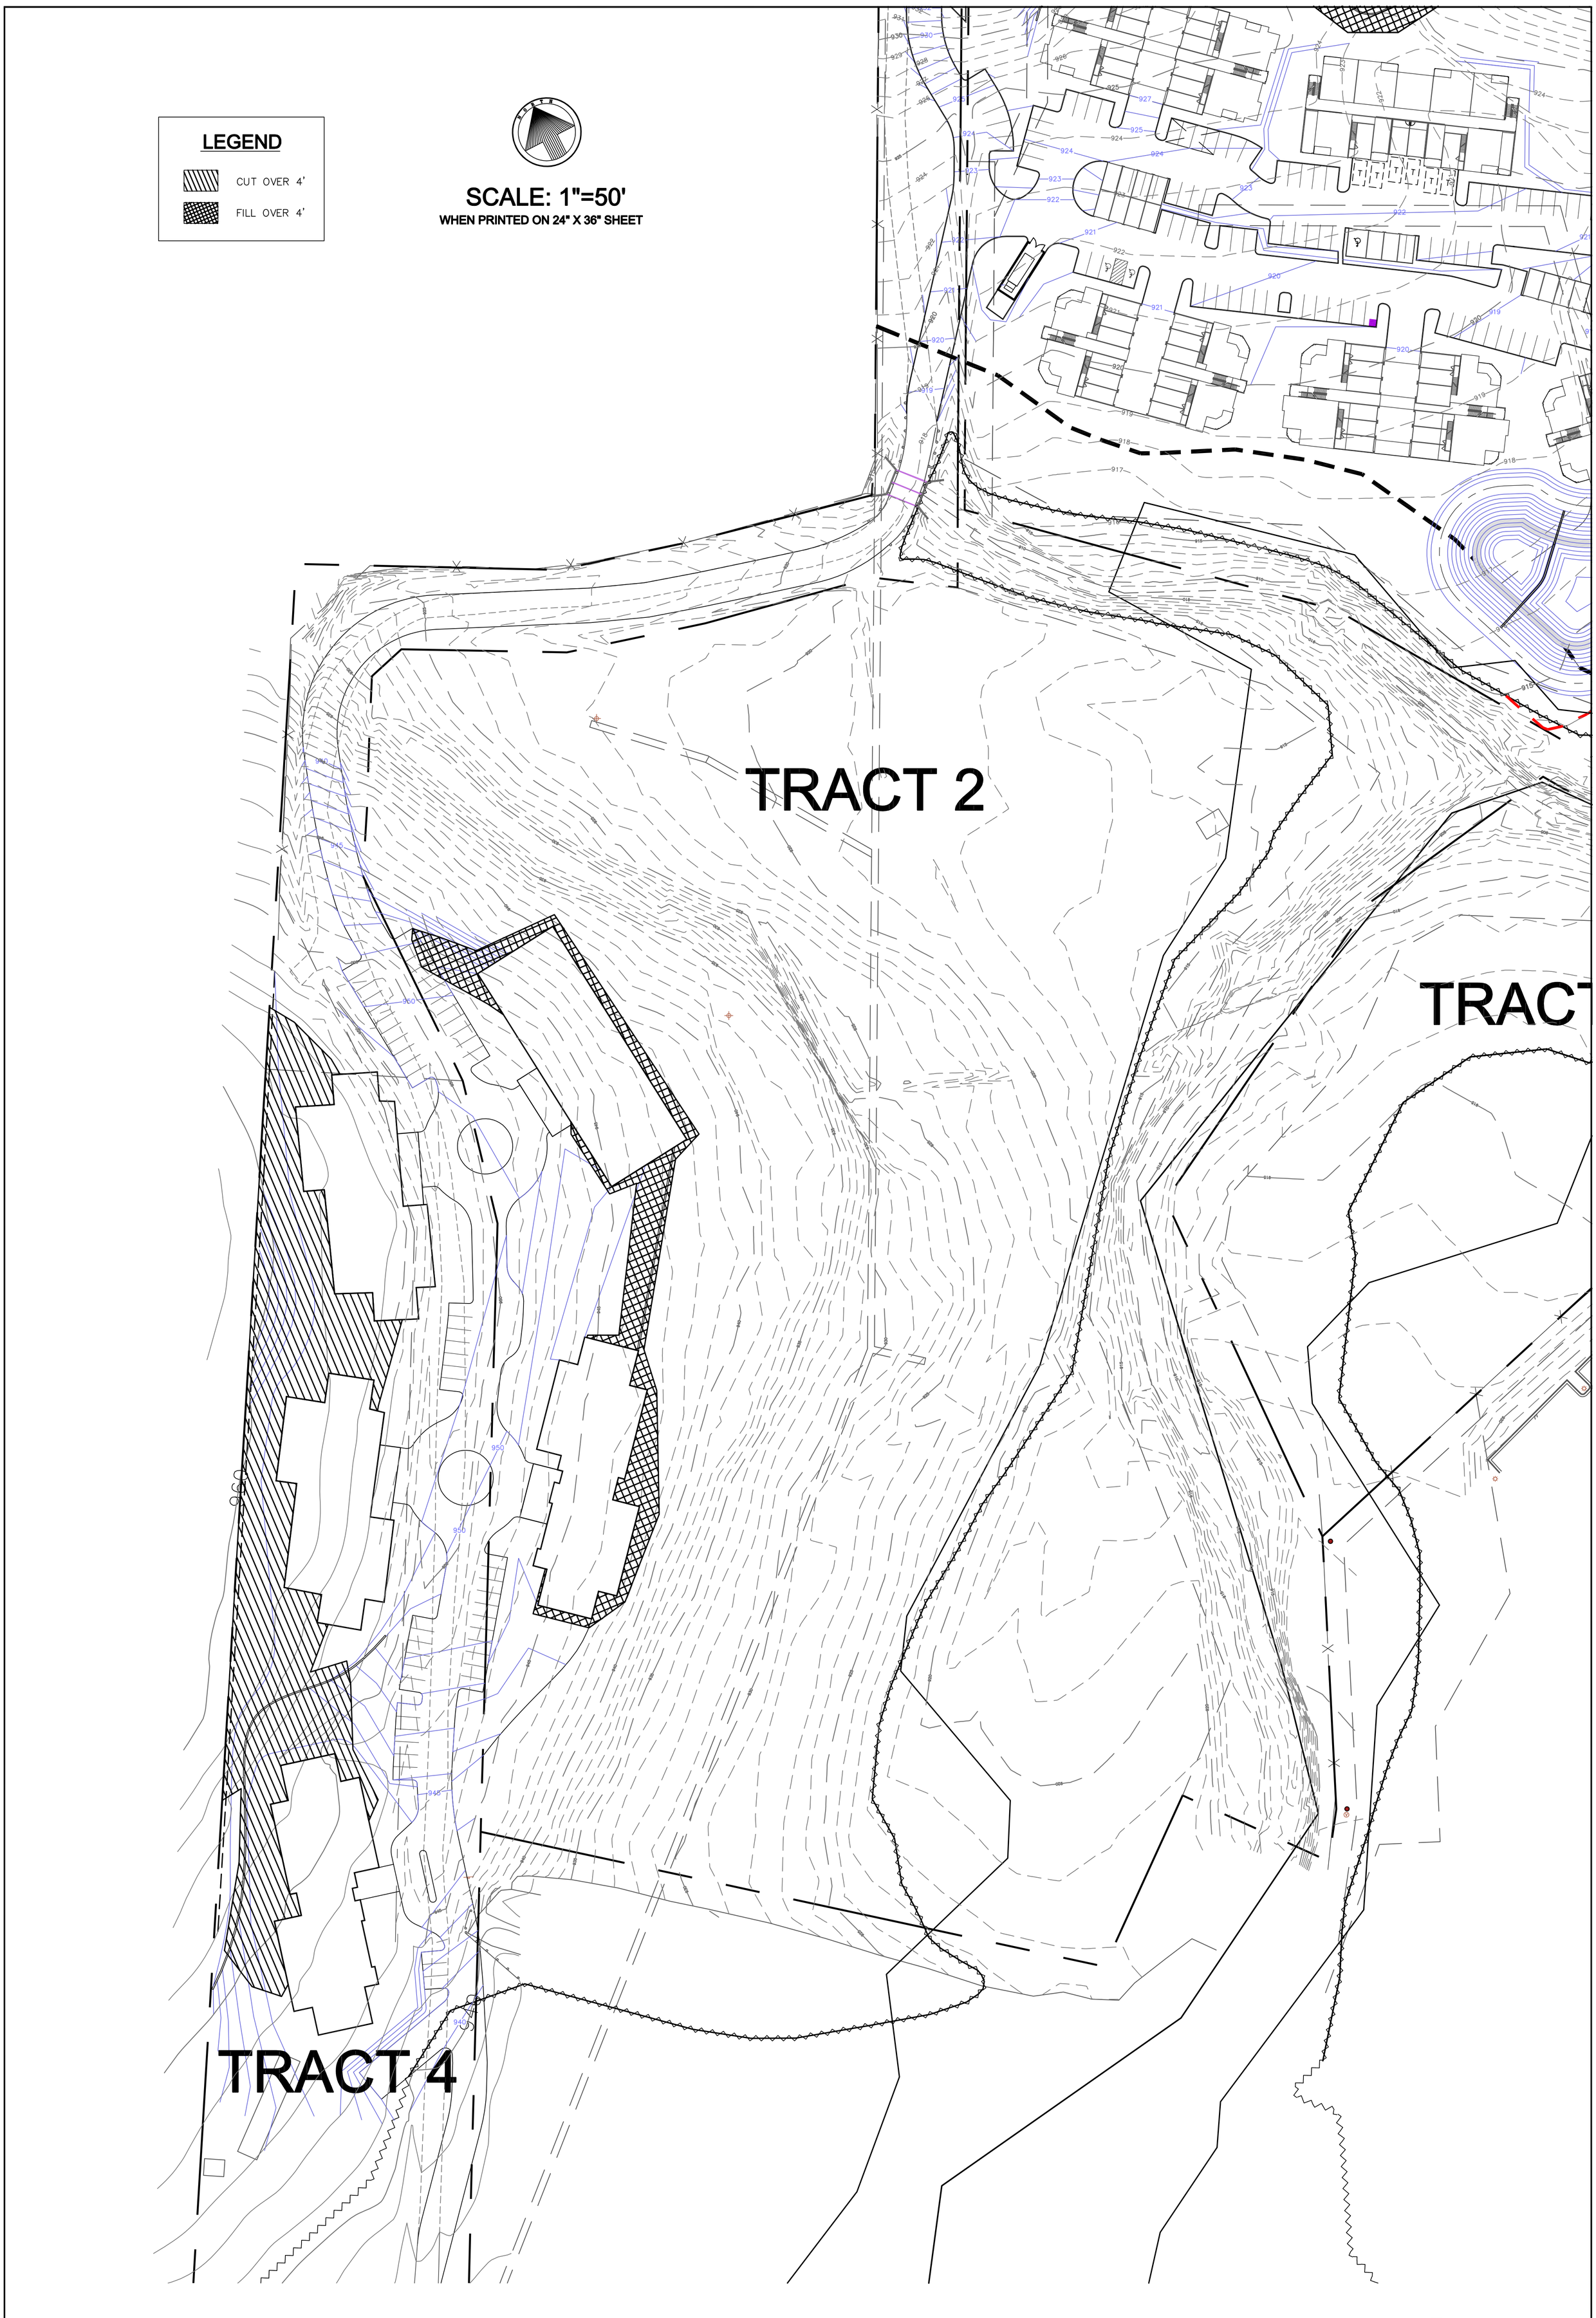

COVERED BRIDGE PUD

TRACTS 2 & 4 - CUT/FILL MAP

Thrower Design
P.O. BOX 41957 • AUSTIN, TEXAS 78704 • (512) 476-4456
LAND PLANNERS