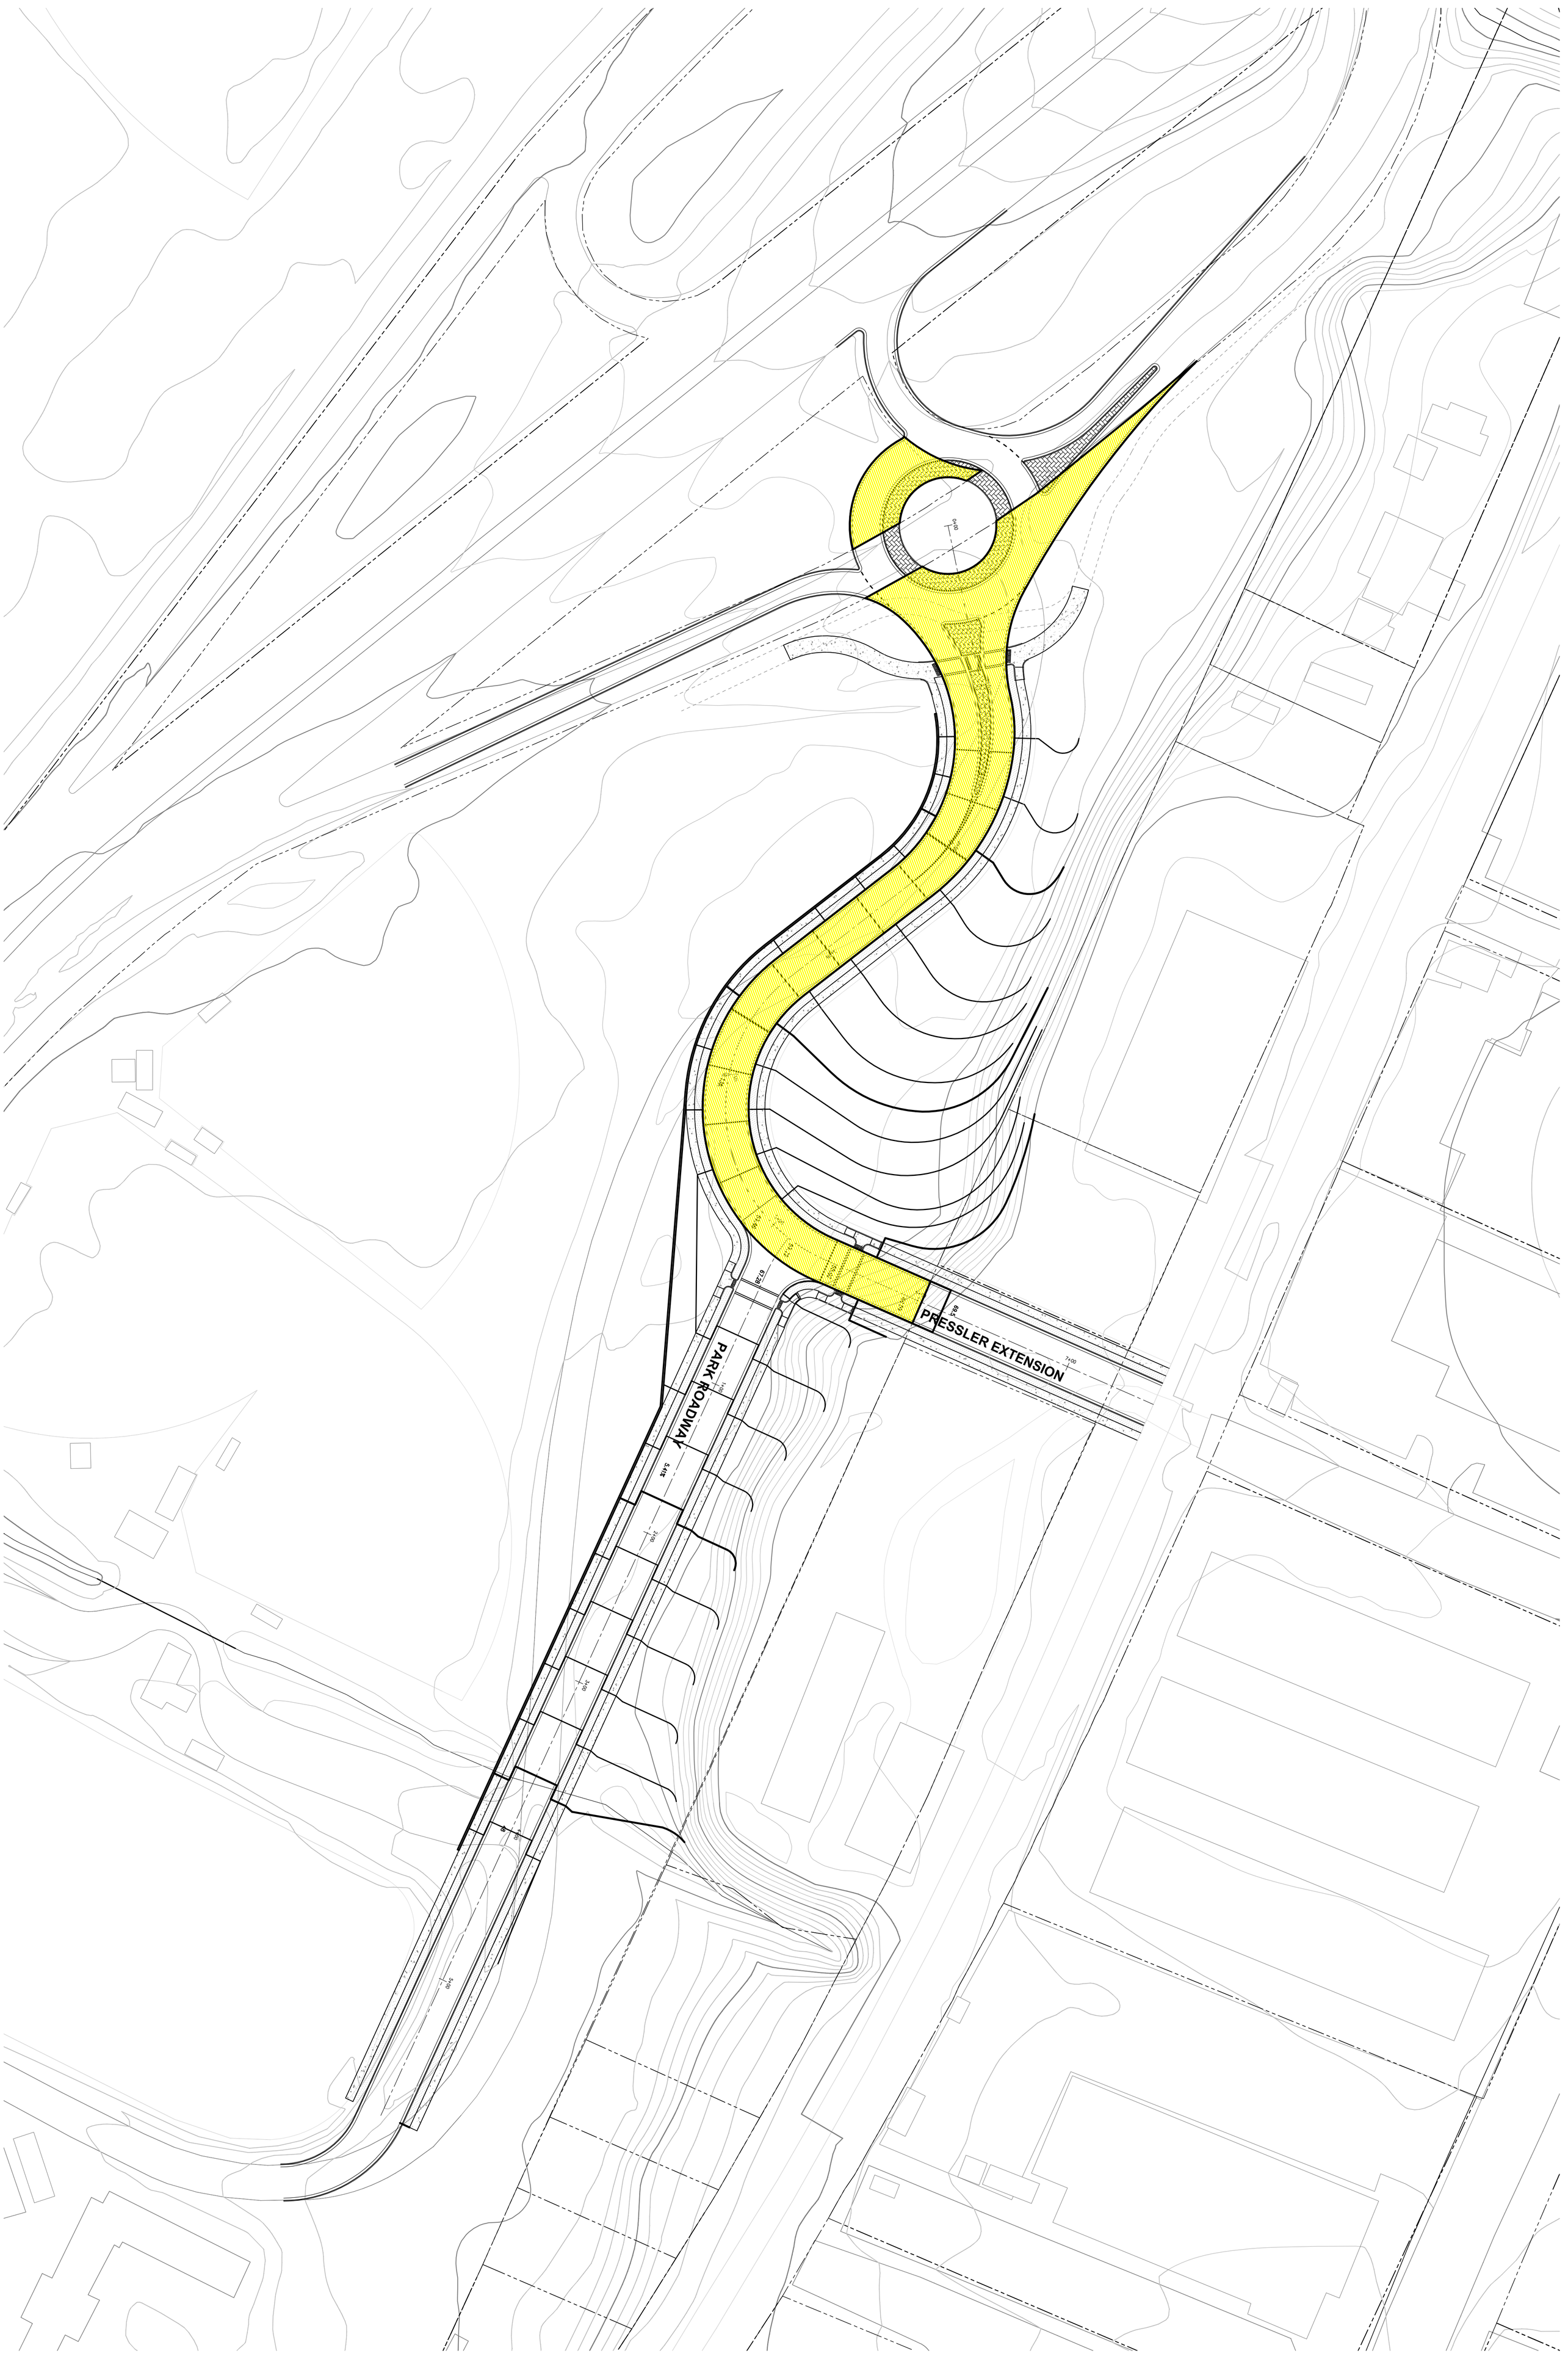
PRESSLER EXTENSION
PARK ROADWAY