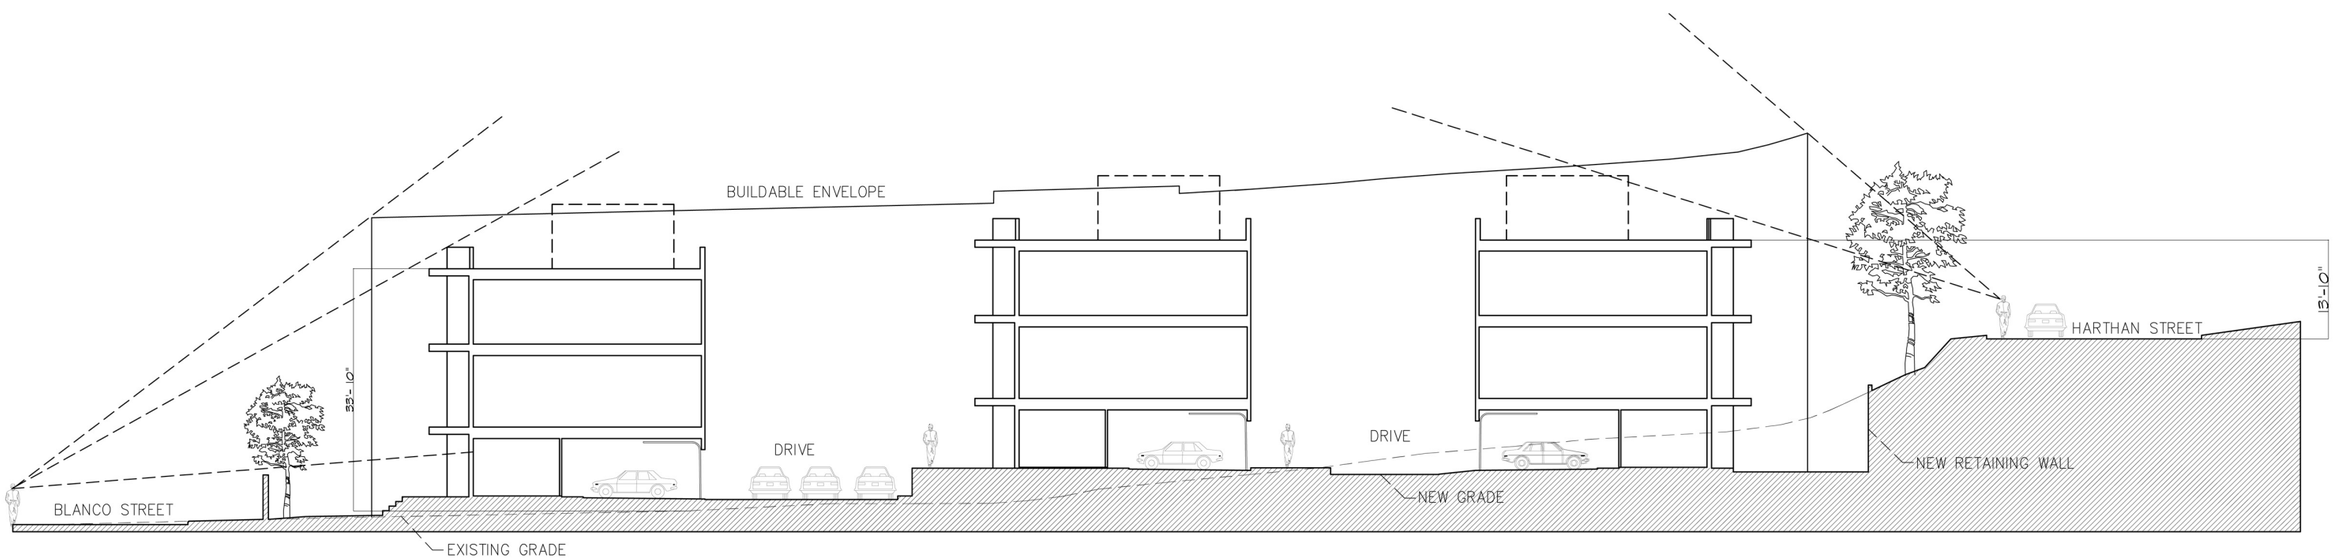

J ■ SQUARE
ARCHITECTURE

Blanco Street Residences Site Lines Section

Austin, Texas

NOT TO SCALE 4.3.2013