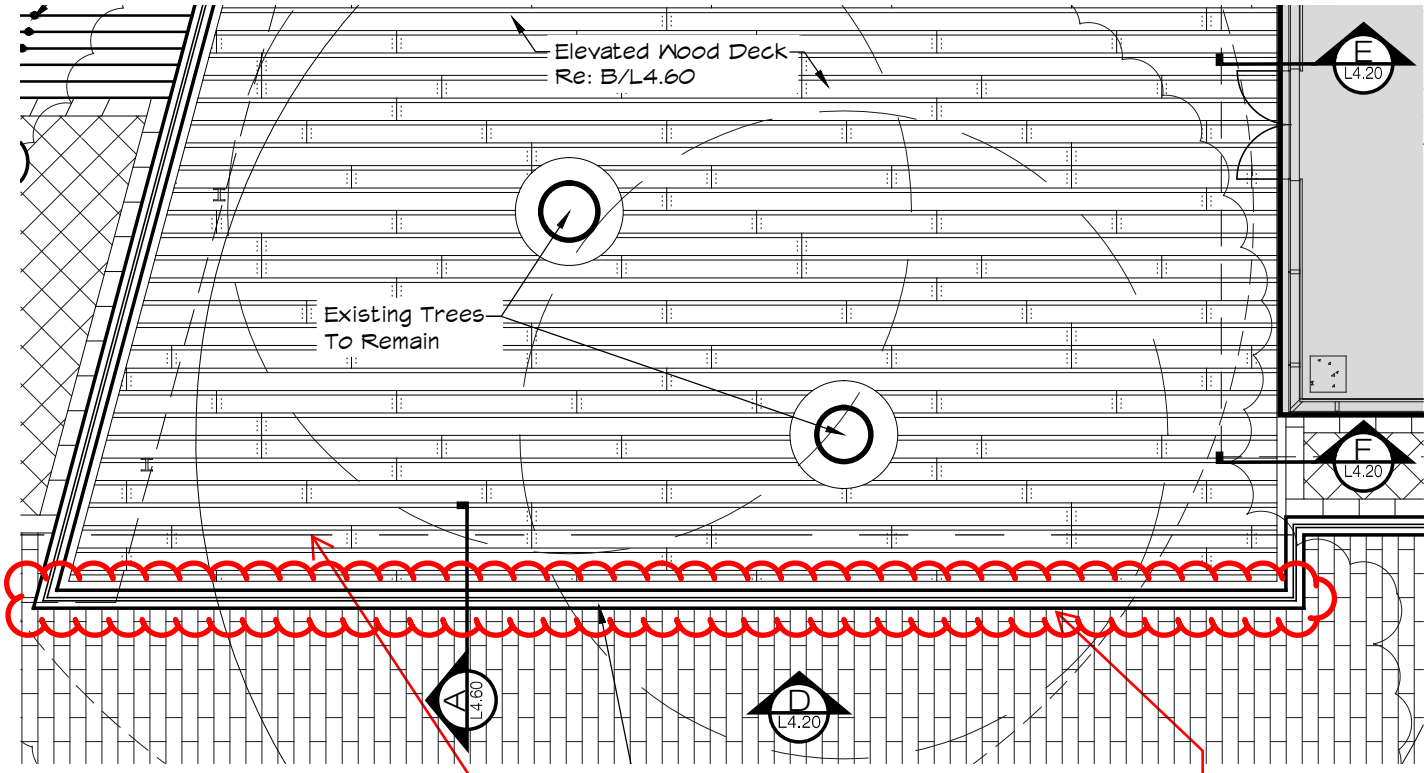

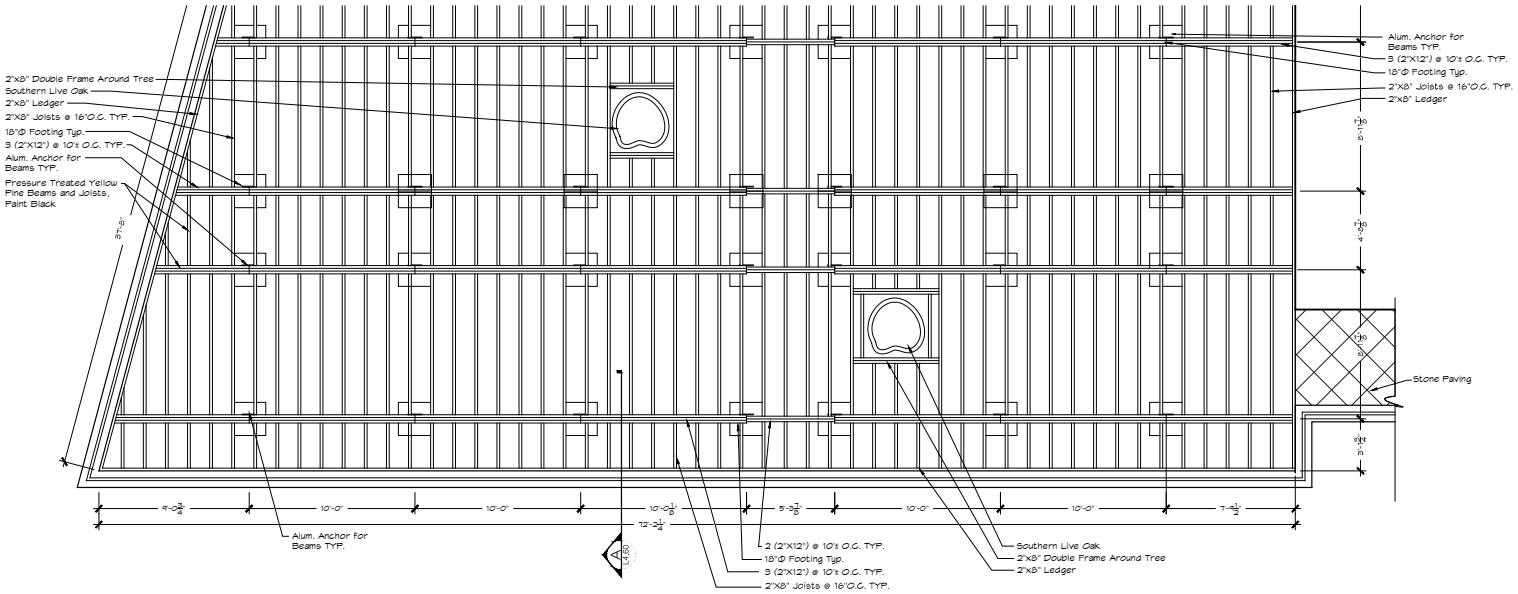

B SECTION — DECK DIMENSION PLAN
SCALE: 1/4" = 1'-0"

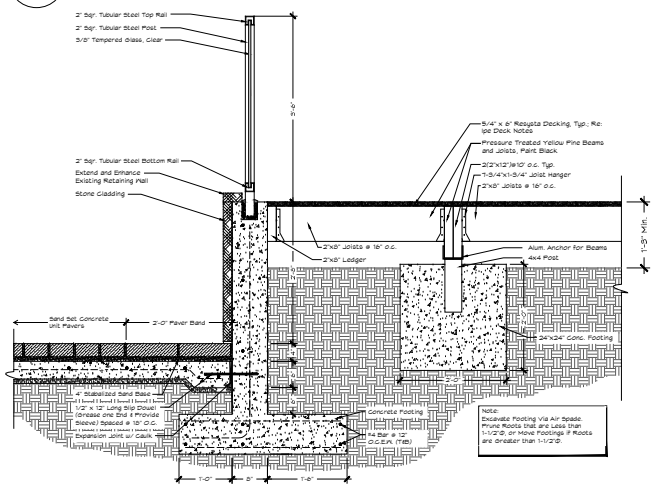

A SECTION — RETAINING WALL
SCALE: 1" = 1'-0"

BLOCK 1 WOOD DECK DETAILS

FEBRUARY 27, 2014