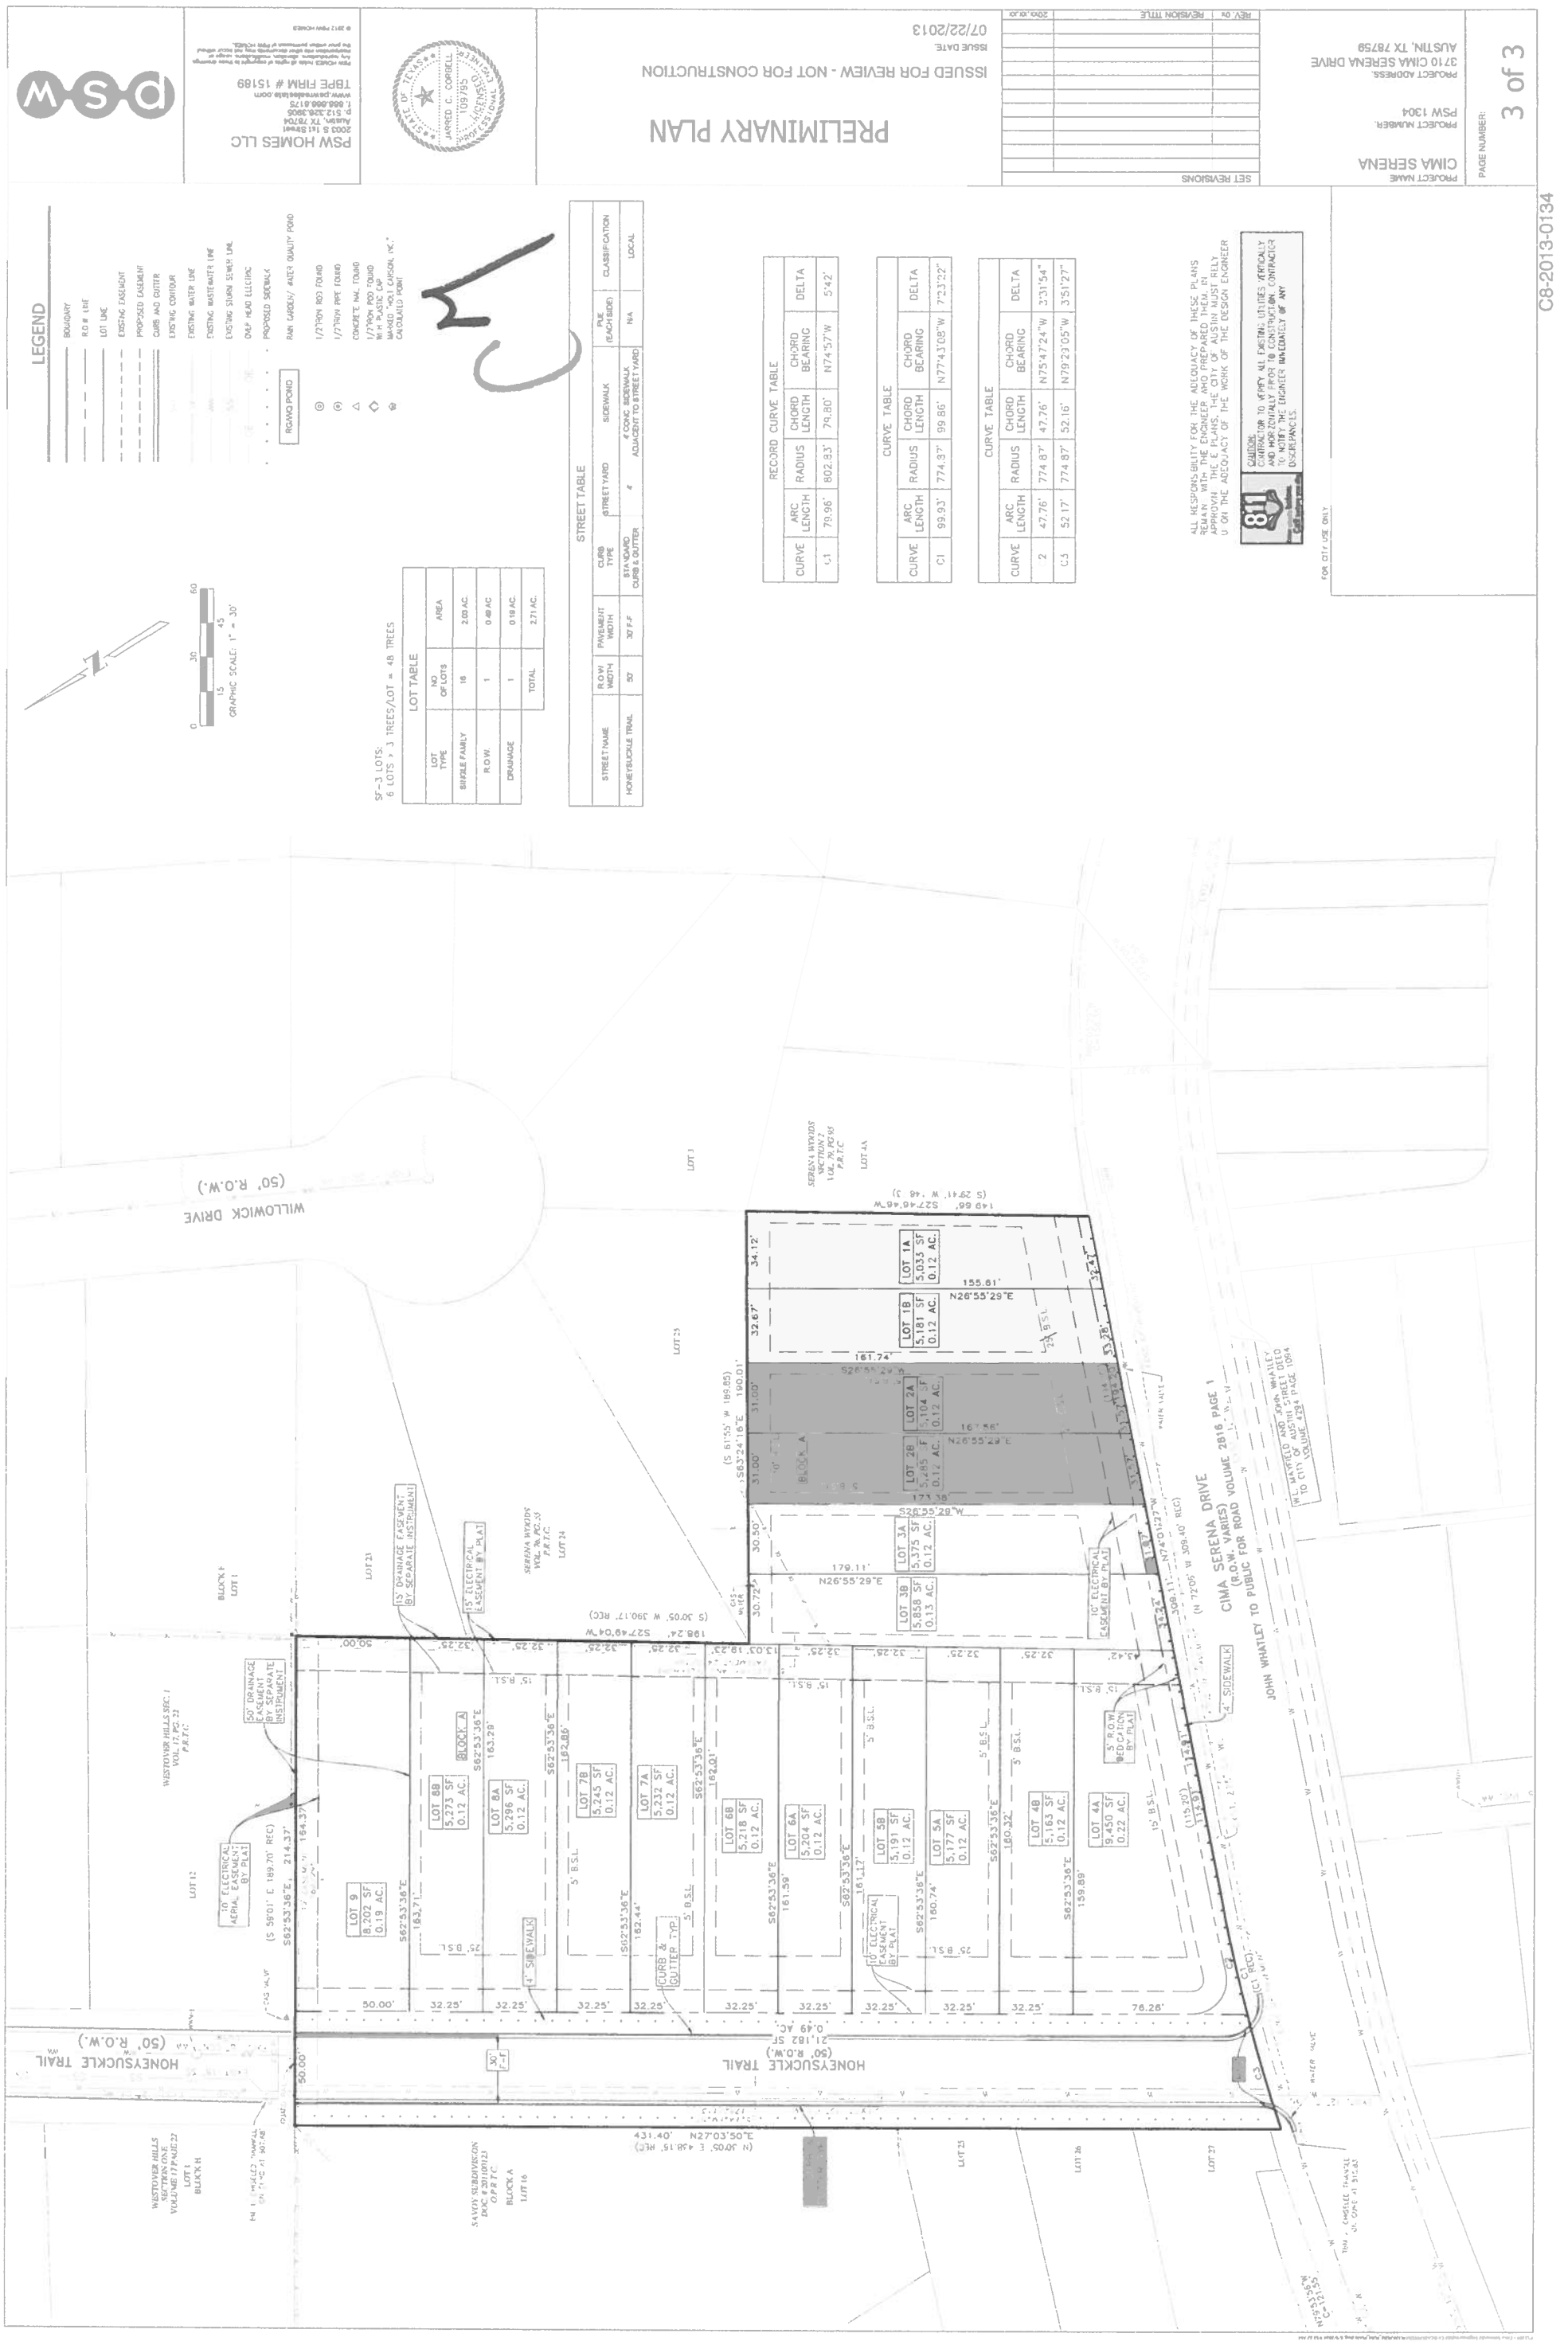

PSW HOMES LLC
2003 S 1st Street
Austin, TX 78704
P. 512.326.3805
F. 866.866.8175
www.pswhomes.com
TBPE FIRM # 15189

PSW HOMES retains all rights of copyright to these drawings. Any reproduction, alteration, modification, sale or transfer of the prior written permission of PSW HOMES.
© 2012 PSW HOMES

STATE OF TEXAS
JARRED C. CORBELL
109795
LICENSED PROFESSIONAL ENGINEER

PRELIMINARY PLAN

ISSUED FOR REVIEW - NOT FOR CONSTRUCTION

ISSUE DATE
07/22/2013

SET REVISIONS

REV. by	REVISION TITLE	date

PROJECT NAME
CIMA SERENA

PROJECT NUMBER:
PSW 1304

PROJECT ADDRESS:
3710 CIMA SERENA DRIVE
AUSTIN, TX 78759

PAGE NUMBER:
3 of 3

C8-2013-0134