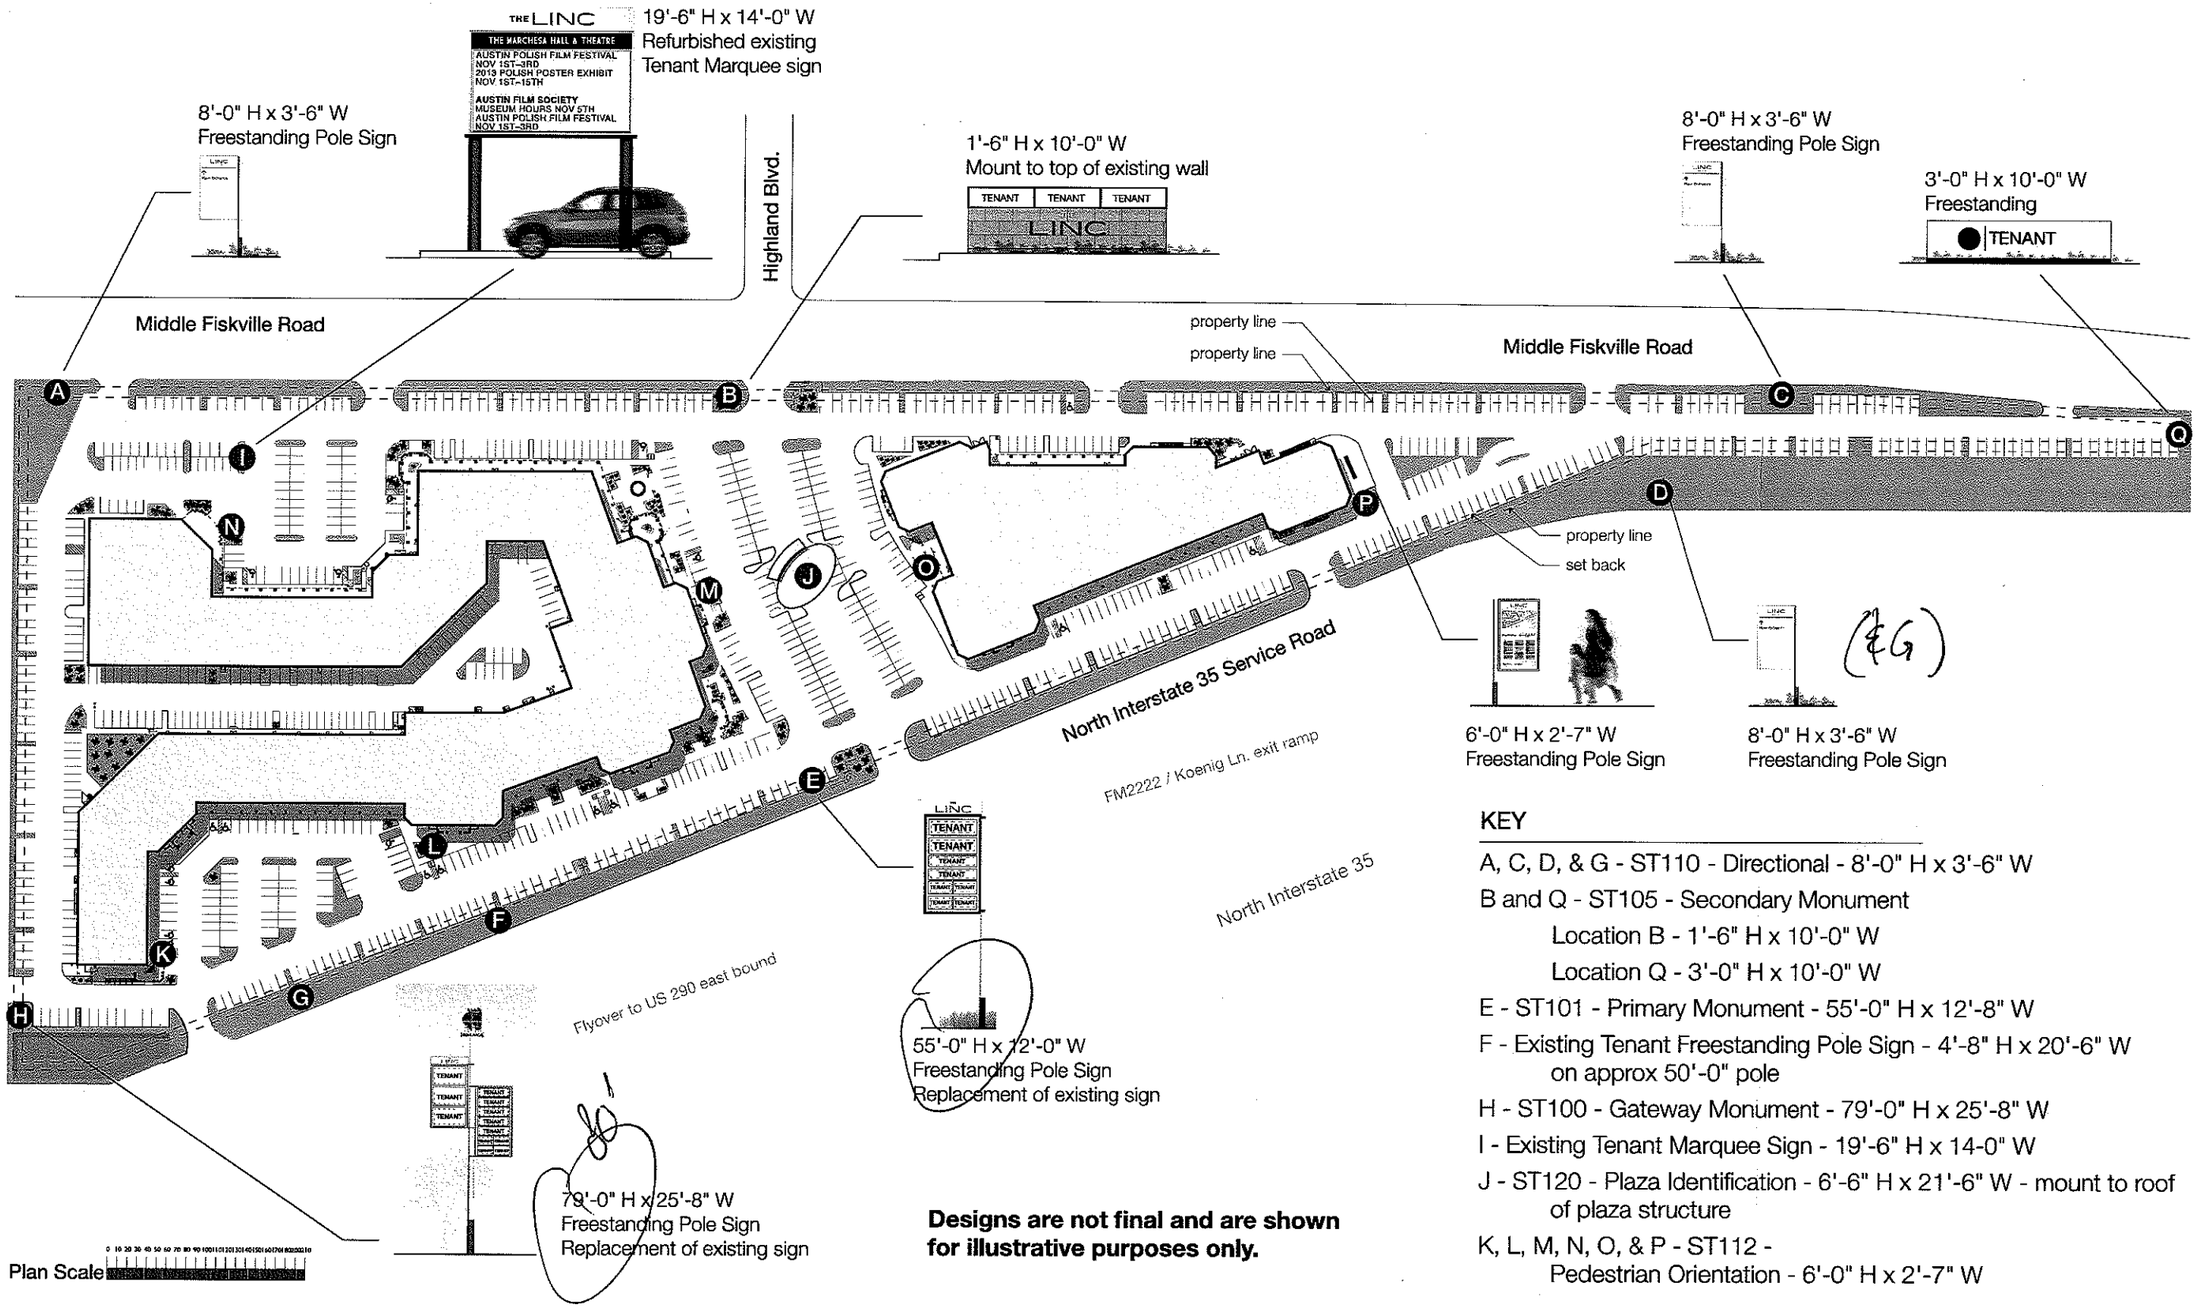

Designs are not final and are shown for illustrative purposes only.

KEY

A, C, D, & G - ST110 - Directional - 8'-0" H x 3'-6" W

B and Q - ST105 - Secondary Monument

Location B - 1'-6" H x 10'-0" W

Location Q - 3'-0" H x 10'-0" W

E - ST101 - Primary Monument - 55'-0" H x 12'-8" W

F - Existing Tenant Freestanding Pole Sign - 4'-8" H x 20'-6" W on approx 50'-0" pole

H - ST100 - Gateway Monument - 79'-0" H x 25'-8" W

I - Existing Tenant Marquee Sign - 19'-6" H x 14-0" W

J - ST120 - Plaza Identification - 6'-6" H x 21'-6" W - mount to roof of plaza structure

K, L, M, N, O, & P - ST112 - Pedestrian Orientation - 6'-0" H x 2'-7" W