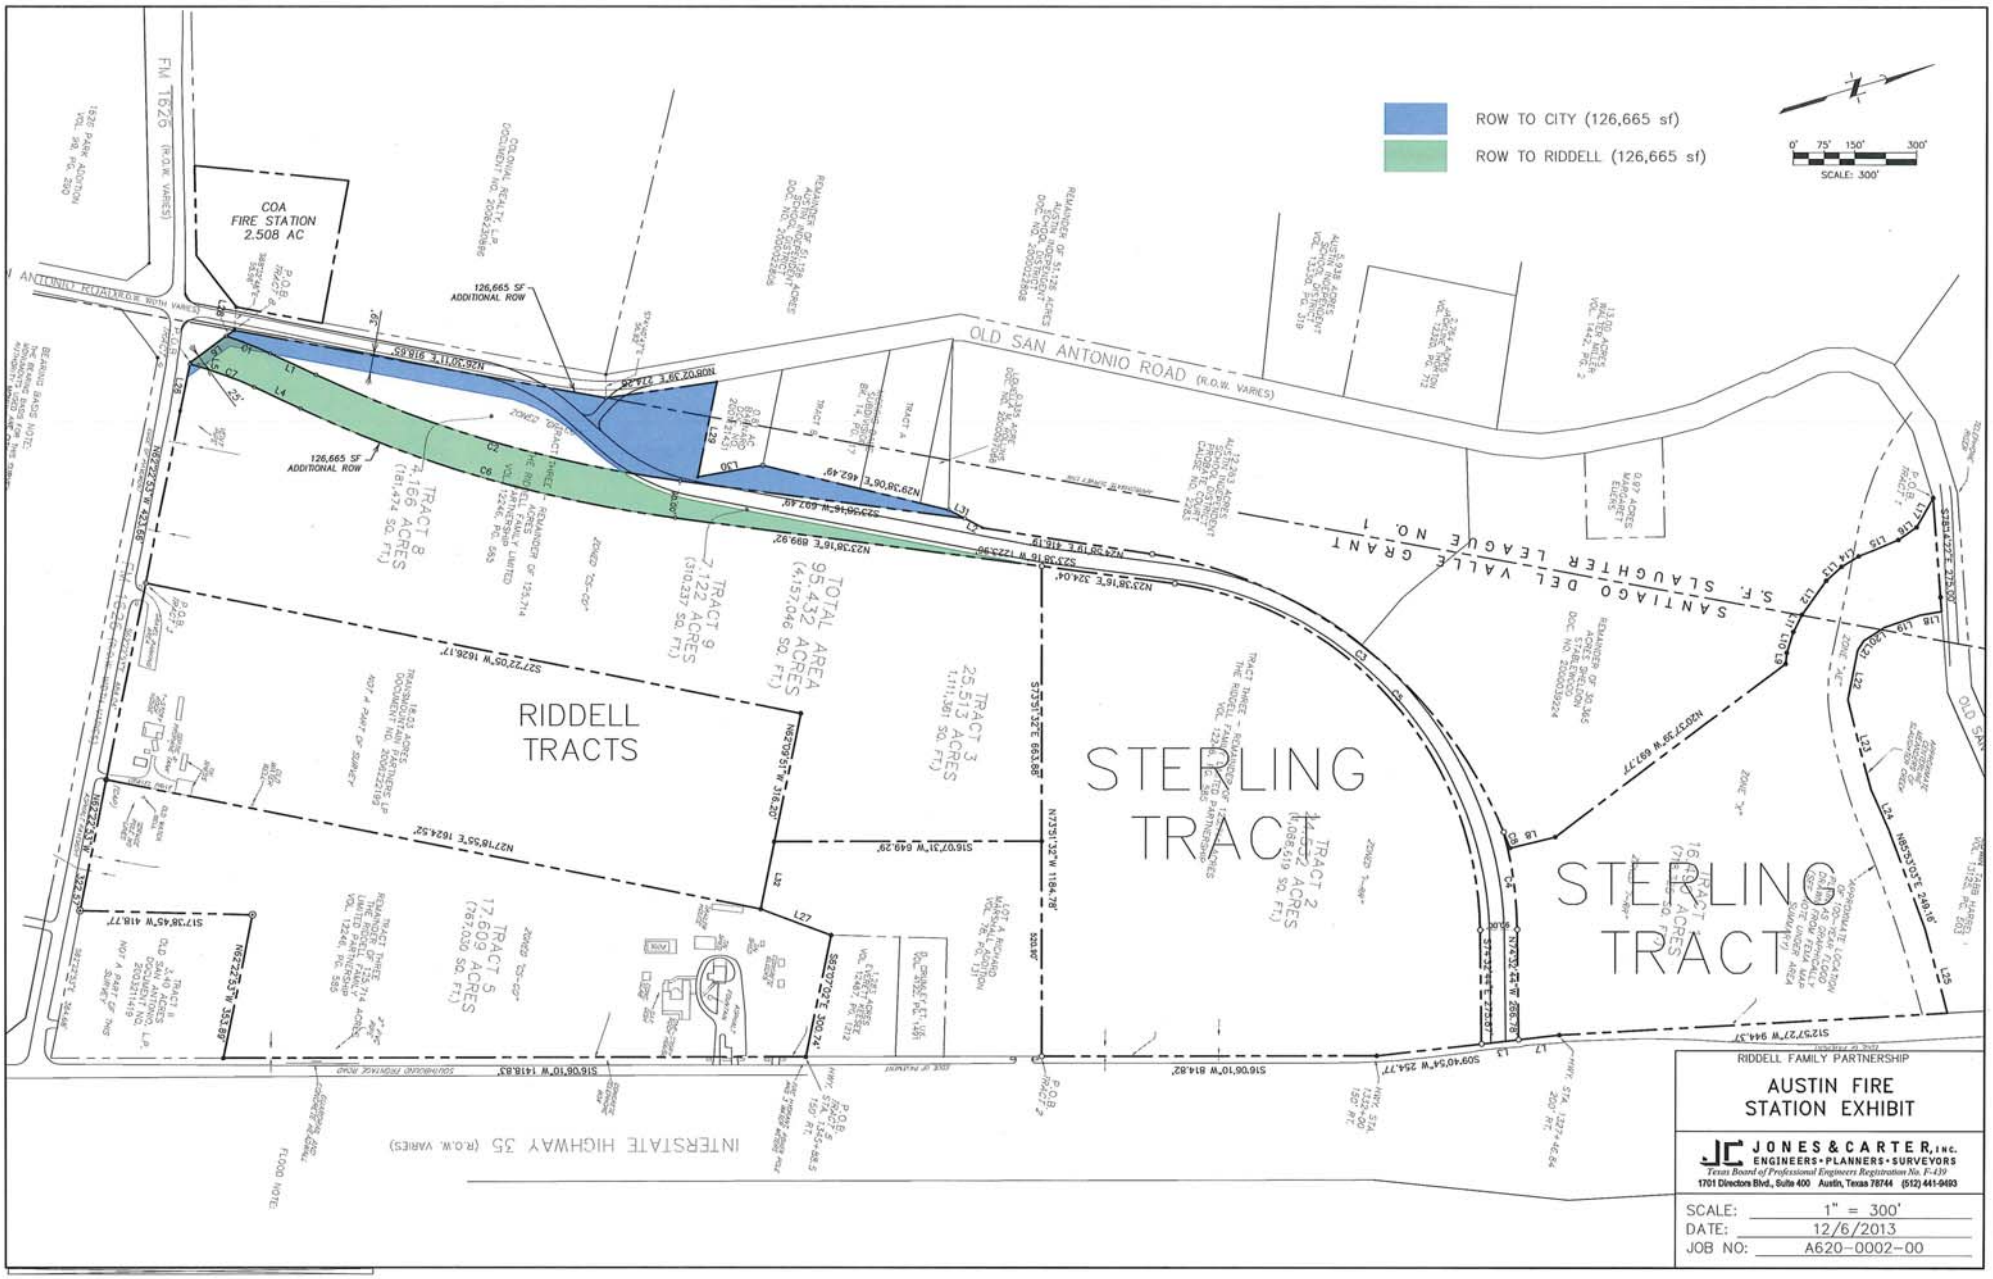
ROW TO CITY (126,665 sf)
ROW TO RIDDELL (126,665 sf)
SCALE: 300'
COA FIRE STATION 2.508 AC
126,665 SF ADDITIONAL ROW
126,665 SF ADDITIONAL ROW
OLD SAN ANTONIO ROAD (R.O.W. VARIES)
SANTIAGO DEL VALLE GRANT
S.F. SLAUGHTER LEAGUE NO. 1
TRACT 8 7.166 ACRES (181,474 SQ. FT.)
TRACT 9 7.122 ACRES (310,237 SQ. FT.)
TOTAL AREA 95.432 ACRES (4,157,046 SQ. FT.)
TRACT 3 25.513 ACRES (1,111,361 SQ. FT.)
TRACT 2 14.332 ACRES (1,086,519 SQ. FT.)
TRACT 5 17.609 ACRES (767,030 SQ. FT.)
RIDDELL TRACTS
STERLING TRACT
STERLING TRACT
INTERSTATE HIGHWAY 35 (R.O.W. VARIES)
RIDDELL FAMILY PARTNERSHIP
AUSTIN FIRE STATION EXHIBIT
JONES & CARTER, INC.
ENGINEERS • PLANNERS • SURVEYORS
Texas Board of Professional Engineers Registration No. F-439
1701 Directors Blvd., Suite 400 Austin, Texas 78744 (512) 441-9493
SCALE: 1" = 300'
DATE: 12/6/2013
JOB NO: A620-0002-00